


THIS IS A C.A.D. PRODUCED DRAWING AND SHOULD NOT BE AMENDED BY HAND.

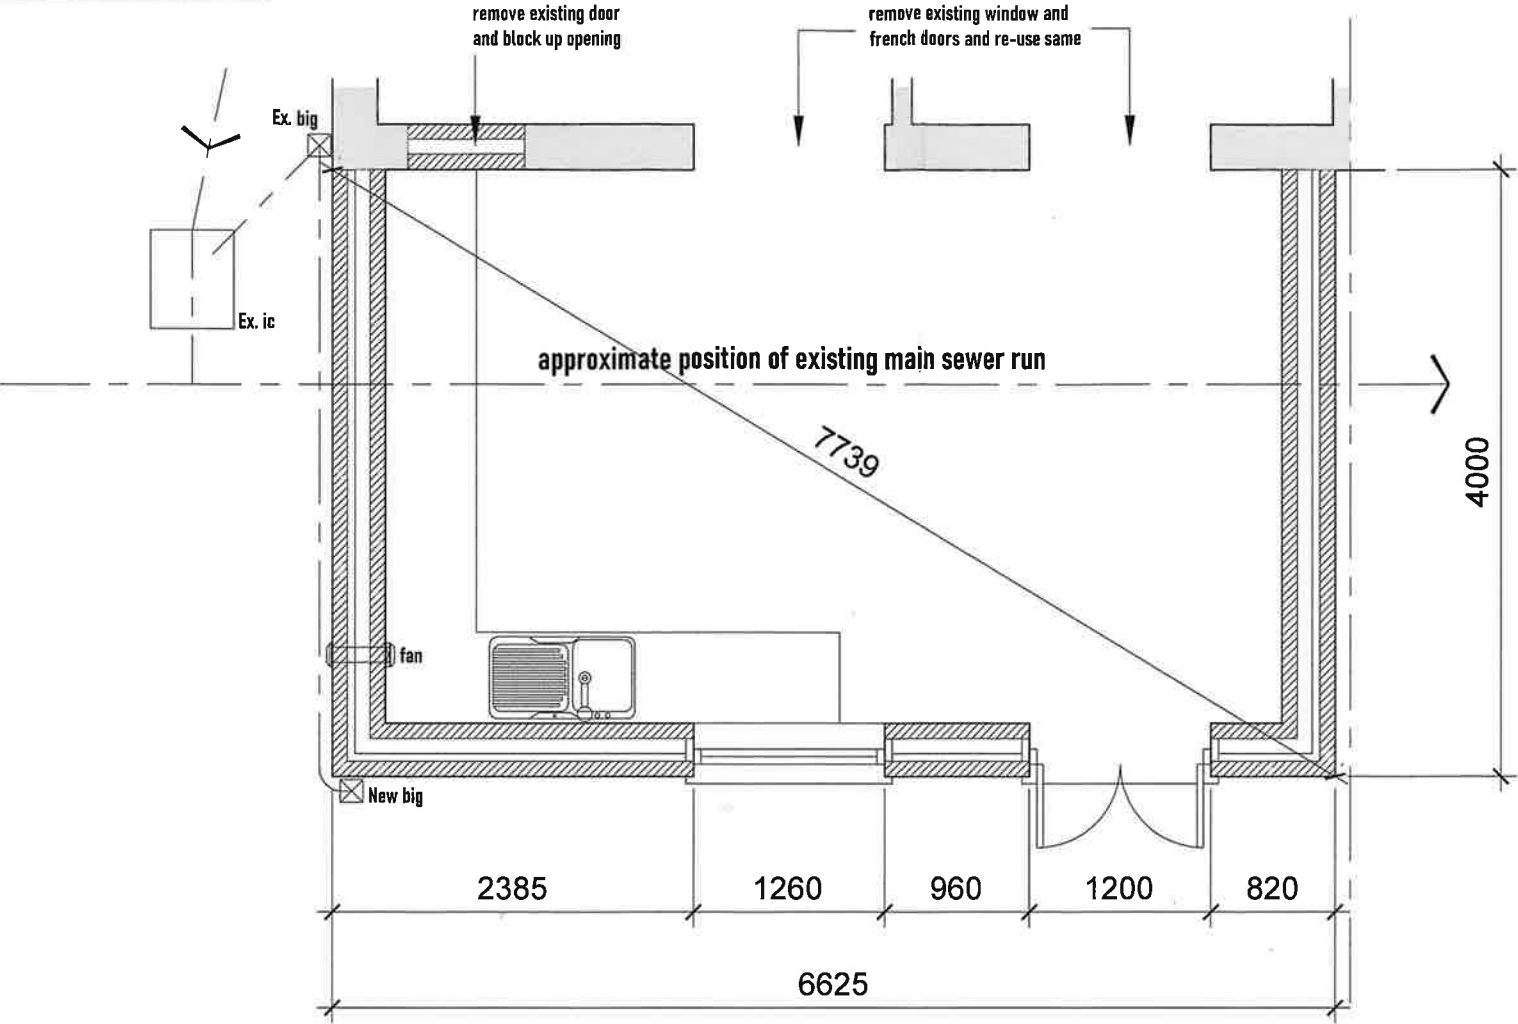

Proposed Rear Extension



Proposed Side Elevation

Proposed Rear Elevation

Proposed Part Side Elevation

Client	Mr. R. Lewis	Project	Proposed Rear Extension at : 93 Main Road, Dyffryn Cellwen, Neath, SA10 9LG			
			Drawn	May '23		
			Date	1 : 50 & 1 : 100		
			Scale	2023 / 02 / 01		
			Drawing No.			