


General Notes

- 1. Do not scale off this drawing- Use Figured dimensions only
- 2. All dimensions are in mm unless otherwise stated
- 3. This drawing is to be read in conjunction with any other relevant Design drawings and subsequent engineers details & associated information.
- 4. All details & dimensions are to be confirmed on site prior to any works commencing or ordering materials.
- 5. Please note these are not working drawings and are for planning purposes only & for builders to provide cost estimates
- 6. This drawing has not been approved by building control. All construction details to be advised by the contractor and should comply with building control. All details and finishes to be approved by Client.
- 7. All works carried out to comply with current building regulations

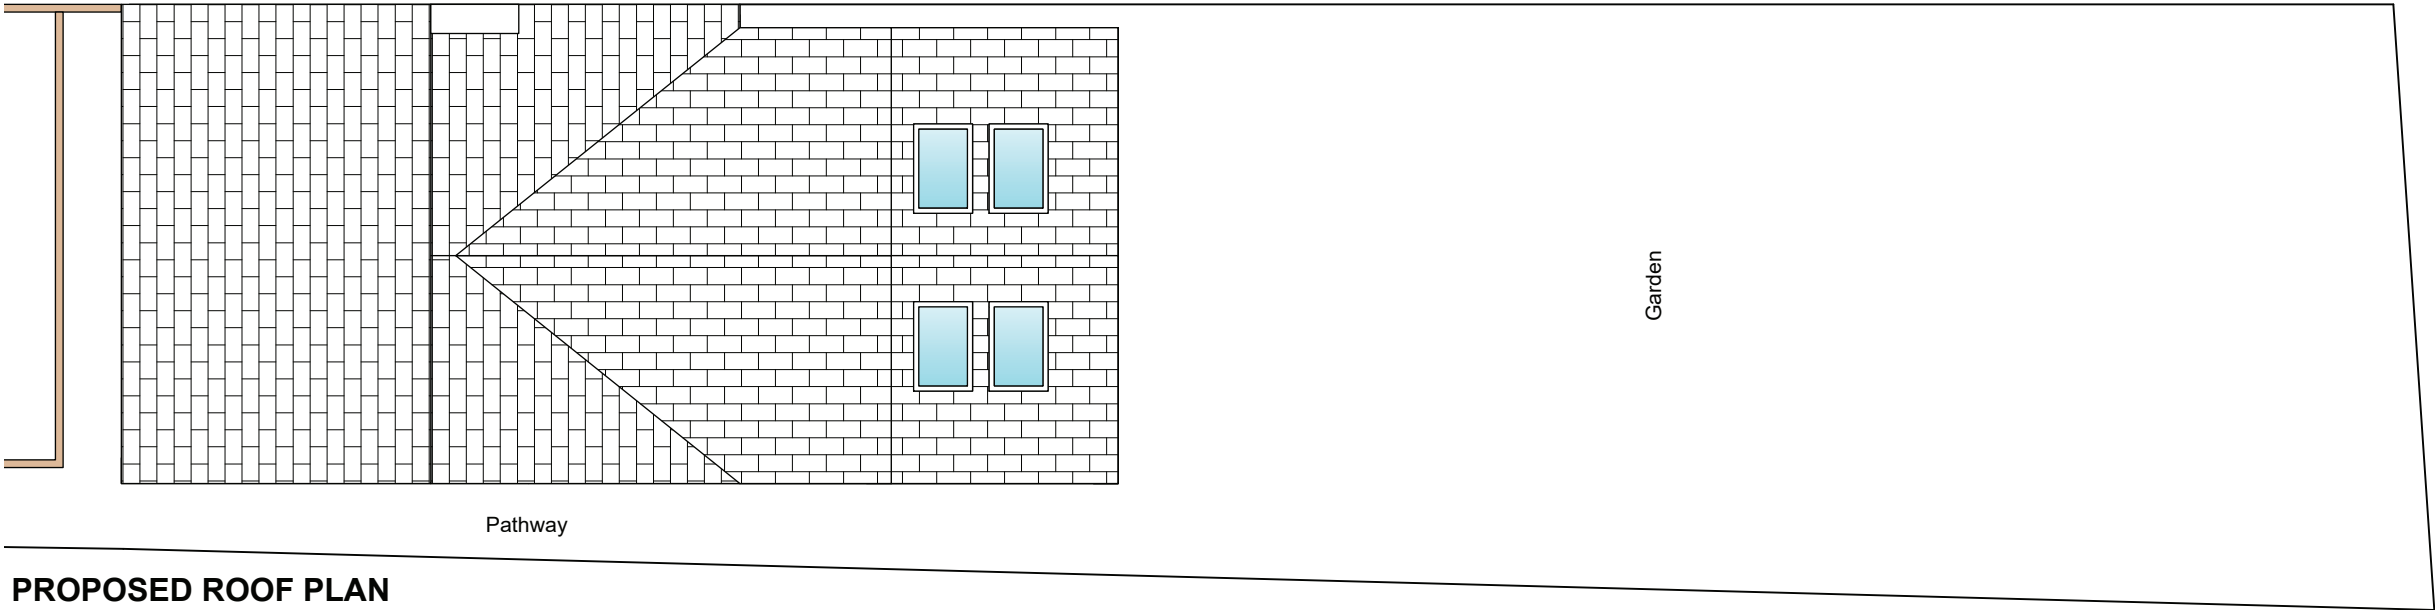

PROPOSED ROOF PLAN

client	Peter Gibbons	title	Roof plan	Bankhead Design Ltd 20 Beechwood Avenue, Neath SA11 3TE Tel: 0781 8086740 email:info@bankheaddesign.co.uk
project	2 Storey Extension Glyneath,SA11 5BA			
		scale	1:100 @A3	
Dimensions to be verified on site. Figured dimensions to be taken in preference to those scaled. This drawing is the property of Bankhead Design, copyright is reserved by them and the drawing is issued on the condition that it is not copied, reproduced, retained or disclosed to any unauthorised person, either wholly or in part without the consent in writing from Bankhead Design		dwg by		
		date	May 2023	BANKHEADDESIGN
		dwg no	PG-03 rev	