



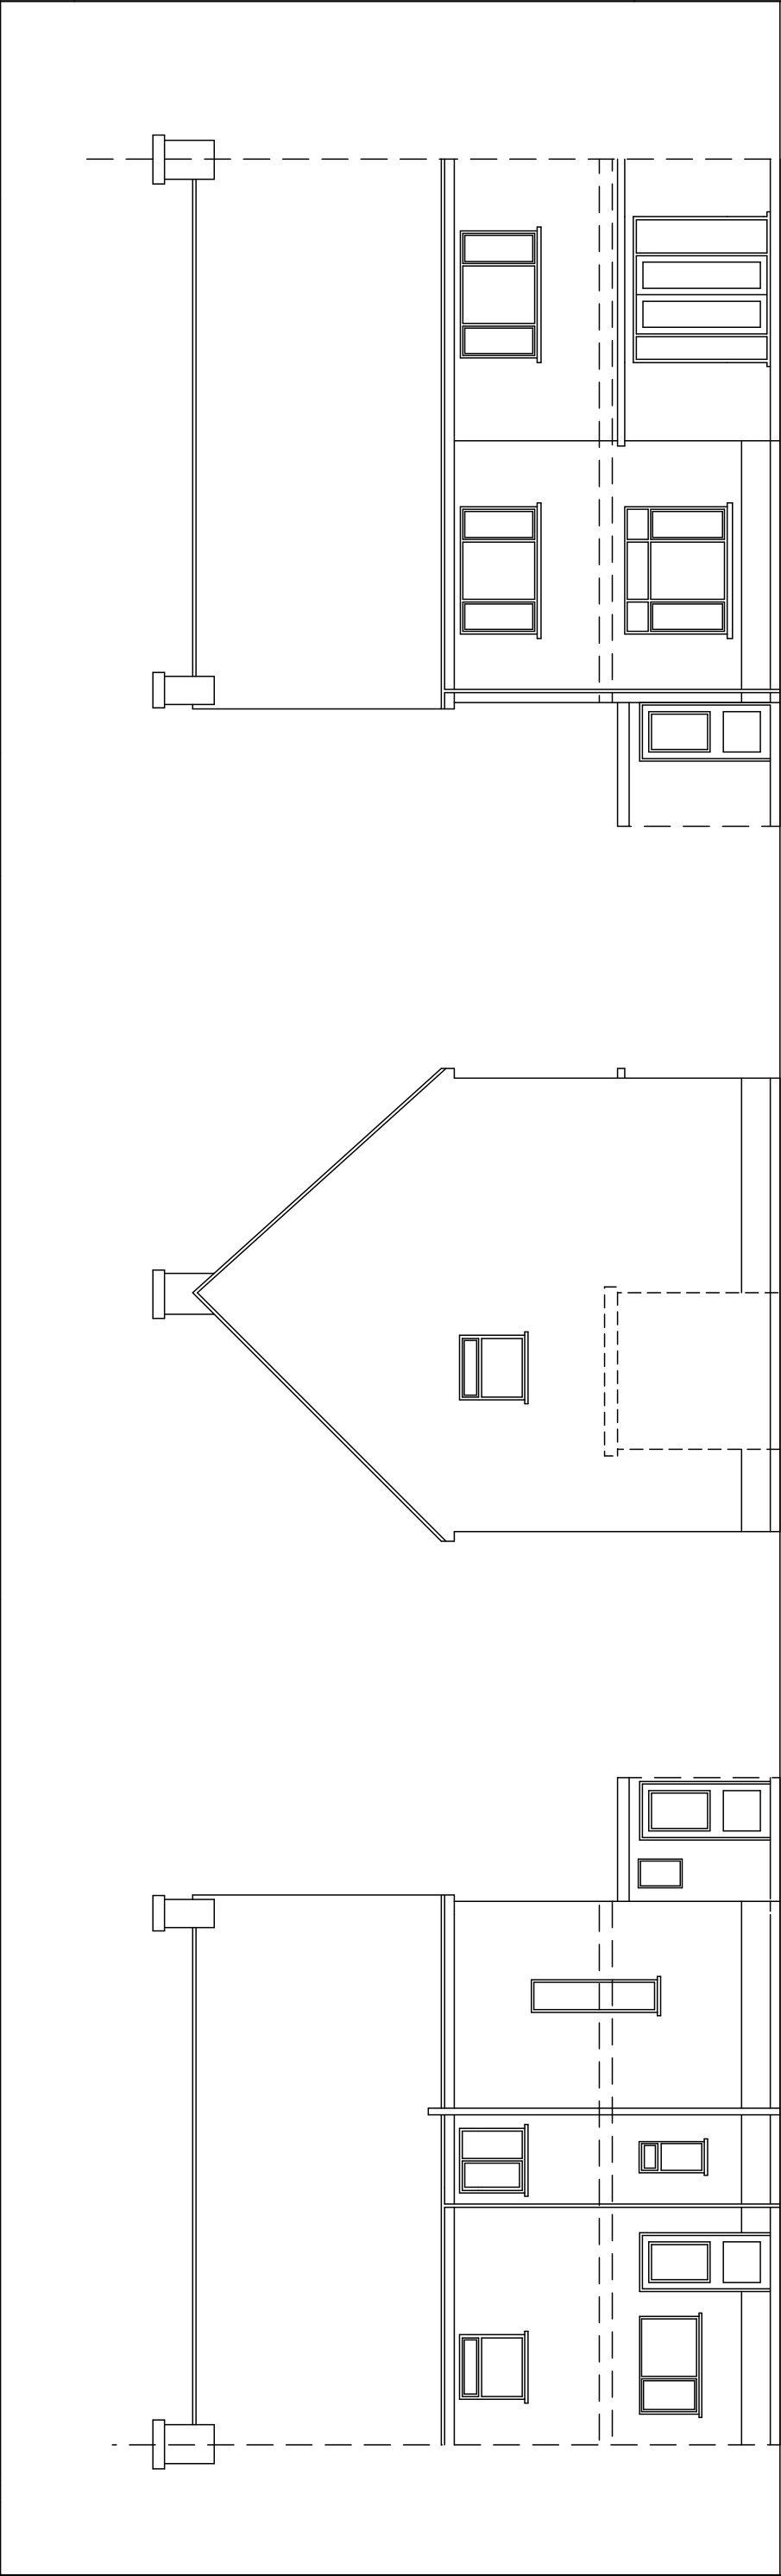

EXISTING
REAR, SIDE and FRONT ELEVATIONS

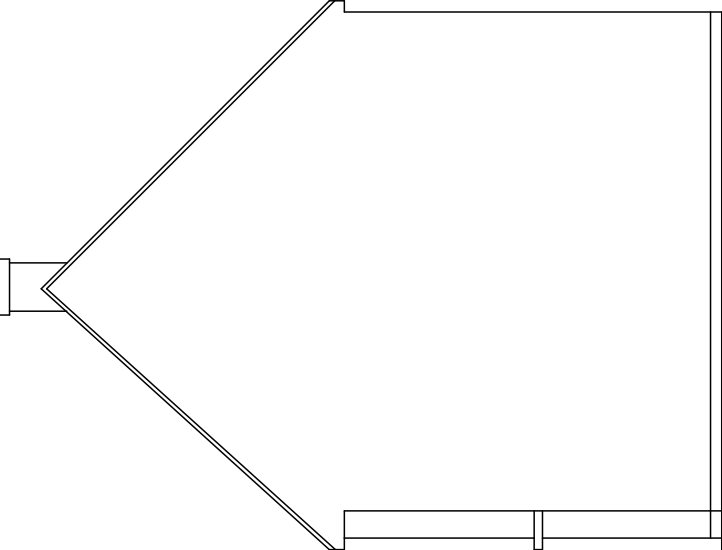

Electrical installations
All fixed electrical wiring installed in dwellings must comply with Part P of the Building Regulations.
All work performed on new or existing electrical circuits or systems must be designed, installed, inspected, tested and certified by a competent person in accordance with the current version of the IEE Regulations as documented in BS 7671.

The competent electrician must provide signed copies of an electrical installation certificate conforming to BS 7671 for the owner of the property and for notifiable works a copy of the completion certificate must be forwarded to the Building Control surveyor for approval at completion, so the Building Control completion certificate can be issued.

PROPOSED EXTENSION AT 6 GOLF ROAD,
SANDFIELLS EAST, PORT TALBOT. SA12 6RH.
MR.M.NEEDS.

DRAWING TITLE		
EXISTING ELEVATIONS		
SCALE 1 to 100 @ A3	DATE May 2023.	DRAWING No. 2023/01
DO NOT SCALE DRAWING. FIGURED DIMENSIONS ONLY TO BE USED. DISCREPANCIES TO BE REPORTED IMMEDIATELY.		