



NOTES
DO NOT SCALE THIS DRAWING
CONTRACTOR TO CHECK ALL DIMENSIONS AND REPORT
ALL ERRORS AND OMISSIONS TO THE ENGINEER

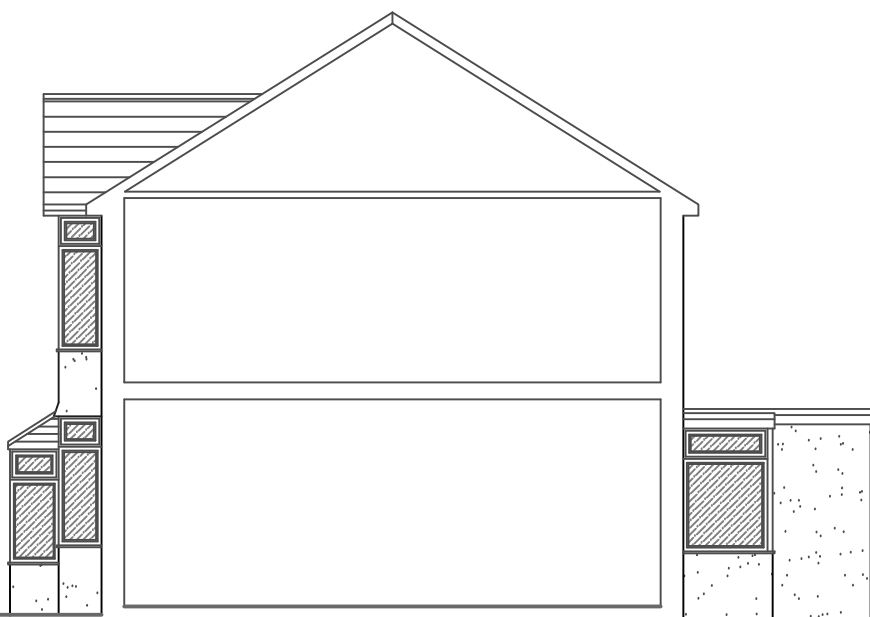

Existing South-East Facing Elevation
Scale 1 : 100



Existing North-East Facing Elevation
Scale 1 : 100

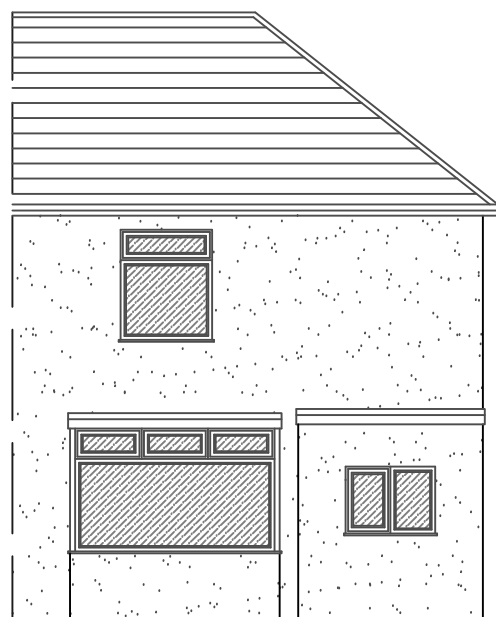


Existing South-West Facing Elevation
Scale 1 : 100




Existing North-West Facing Elevation
Scale 1 : 100

External Materials:
Walls - Render
Roof - Slate, polycarbonate & GRP
Windows - White UPVC
Doors - White UPVC

Existing Ground Floor Plan
Scale 1 : 50

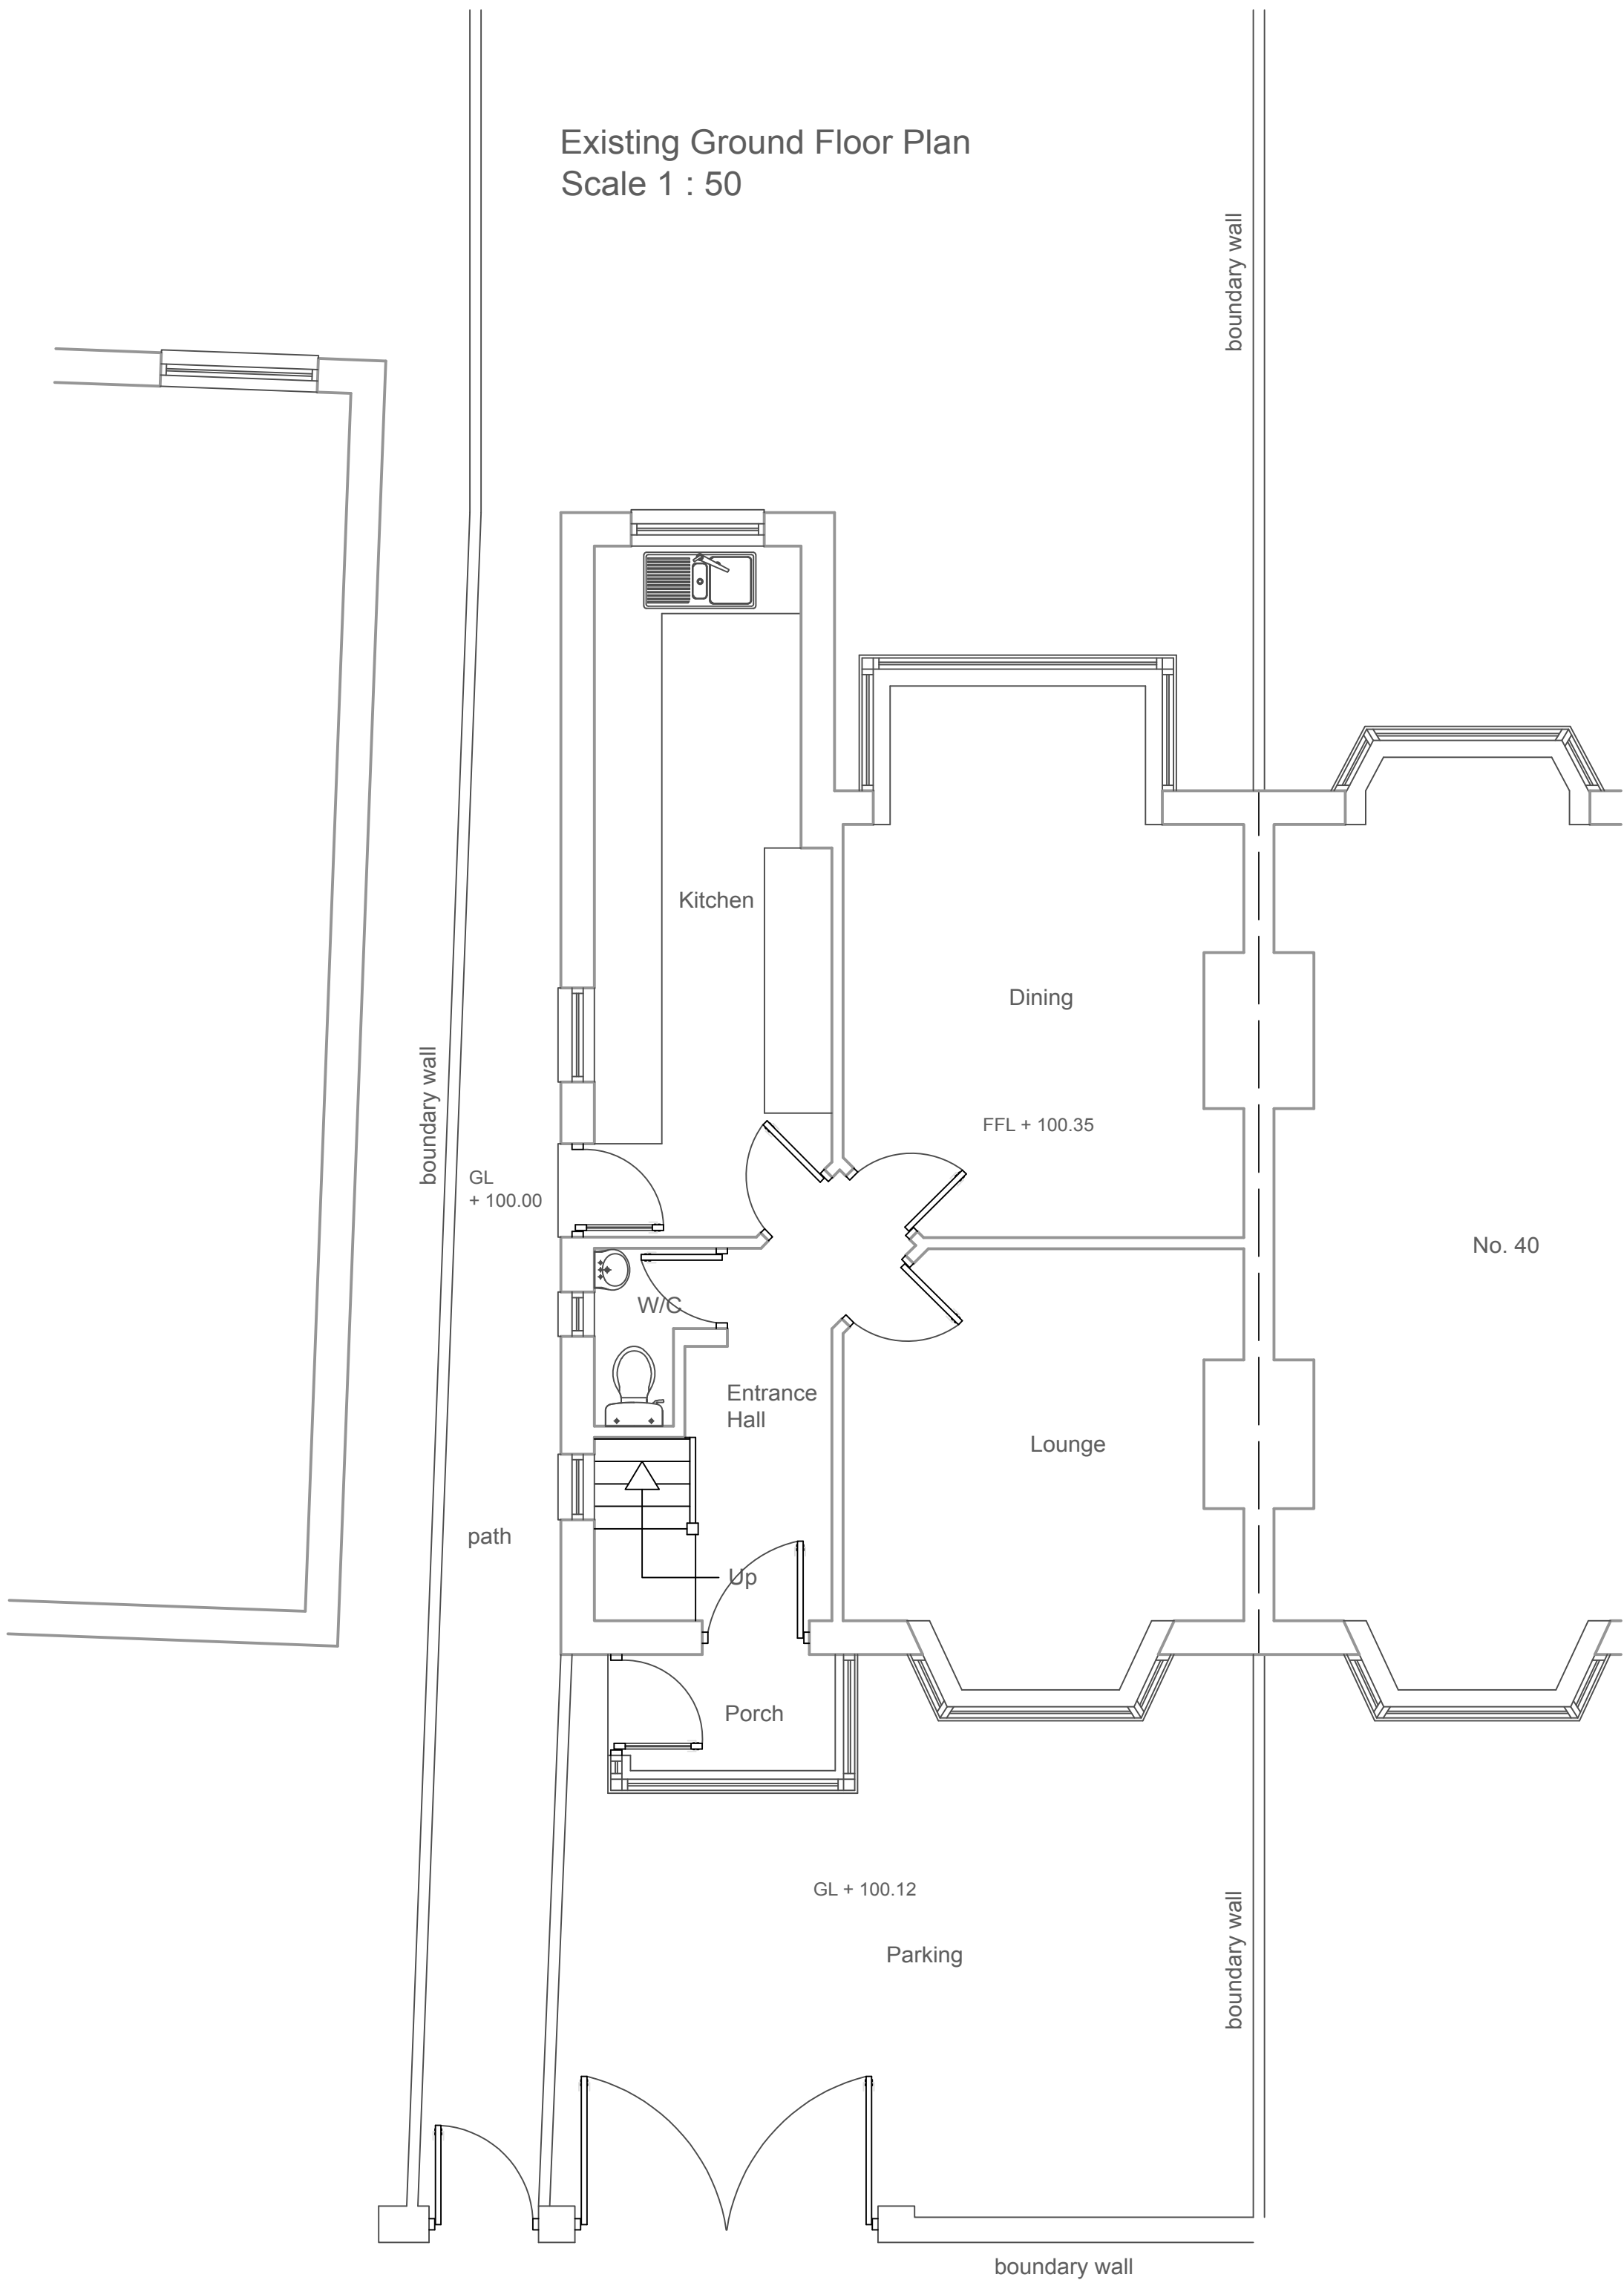

Existing First Floor Plan
Scale 1 : 50

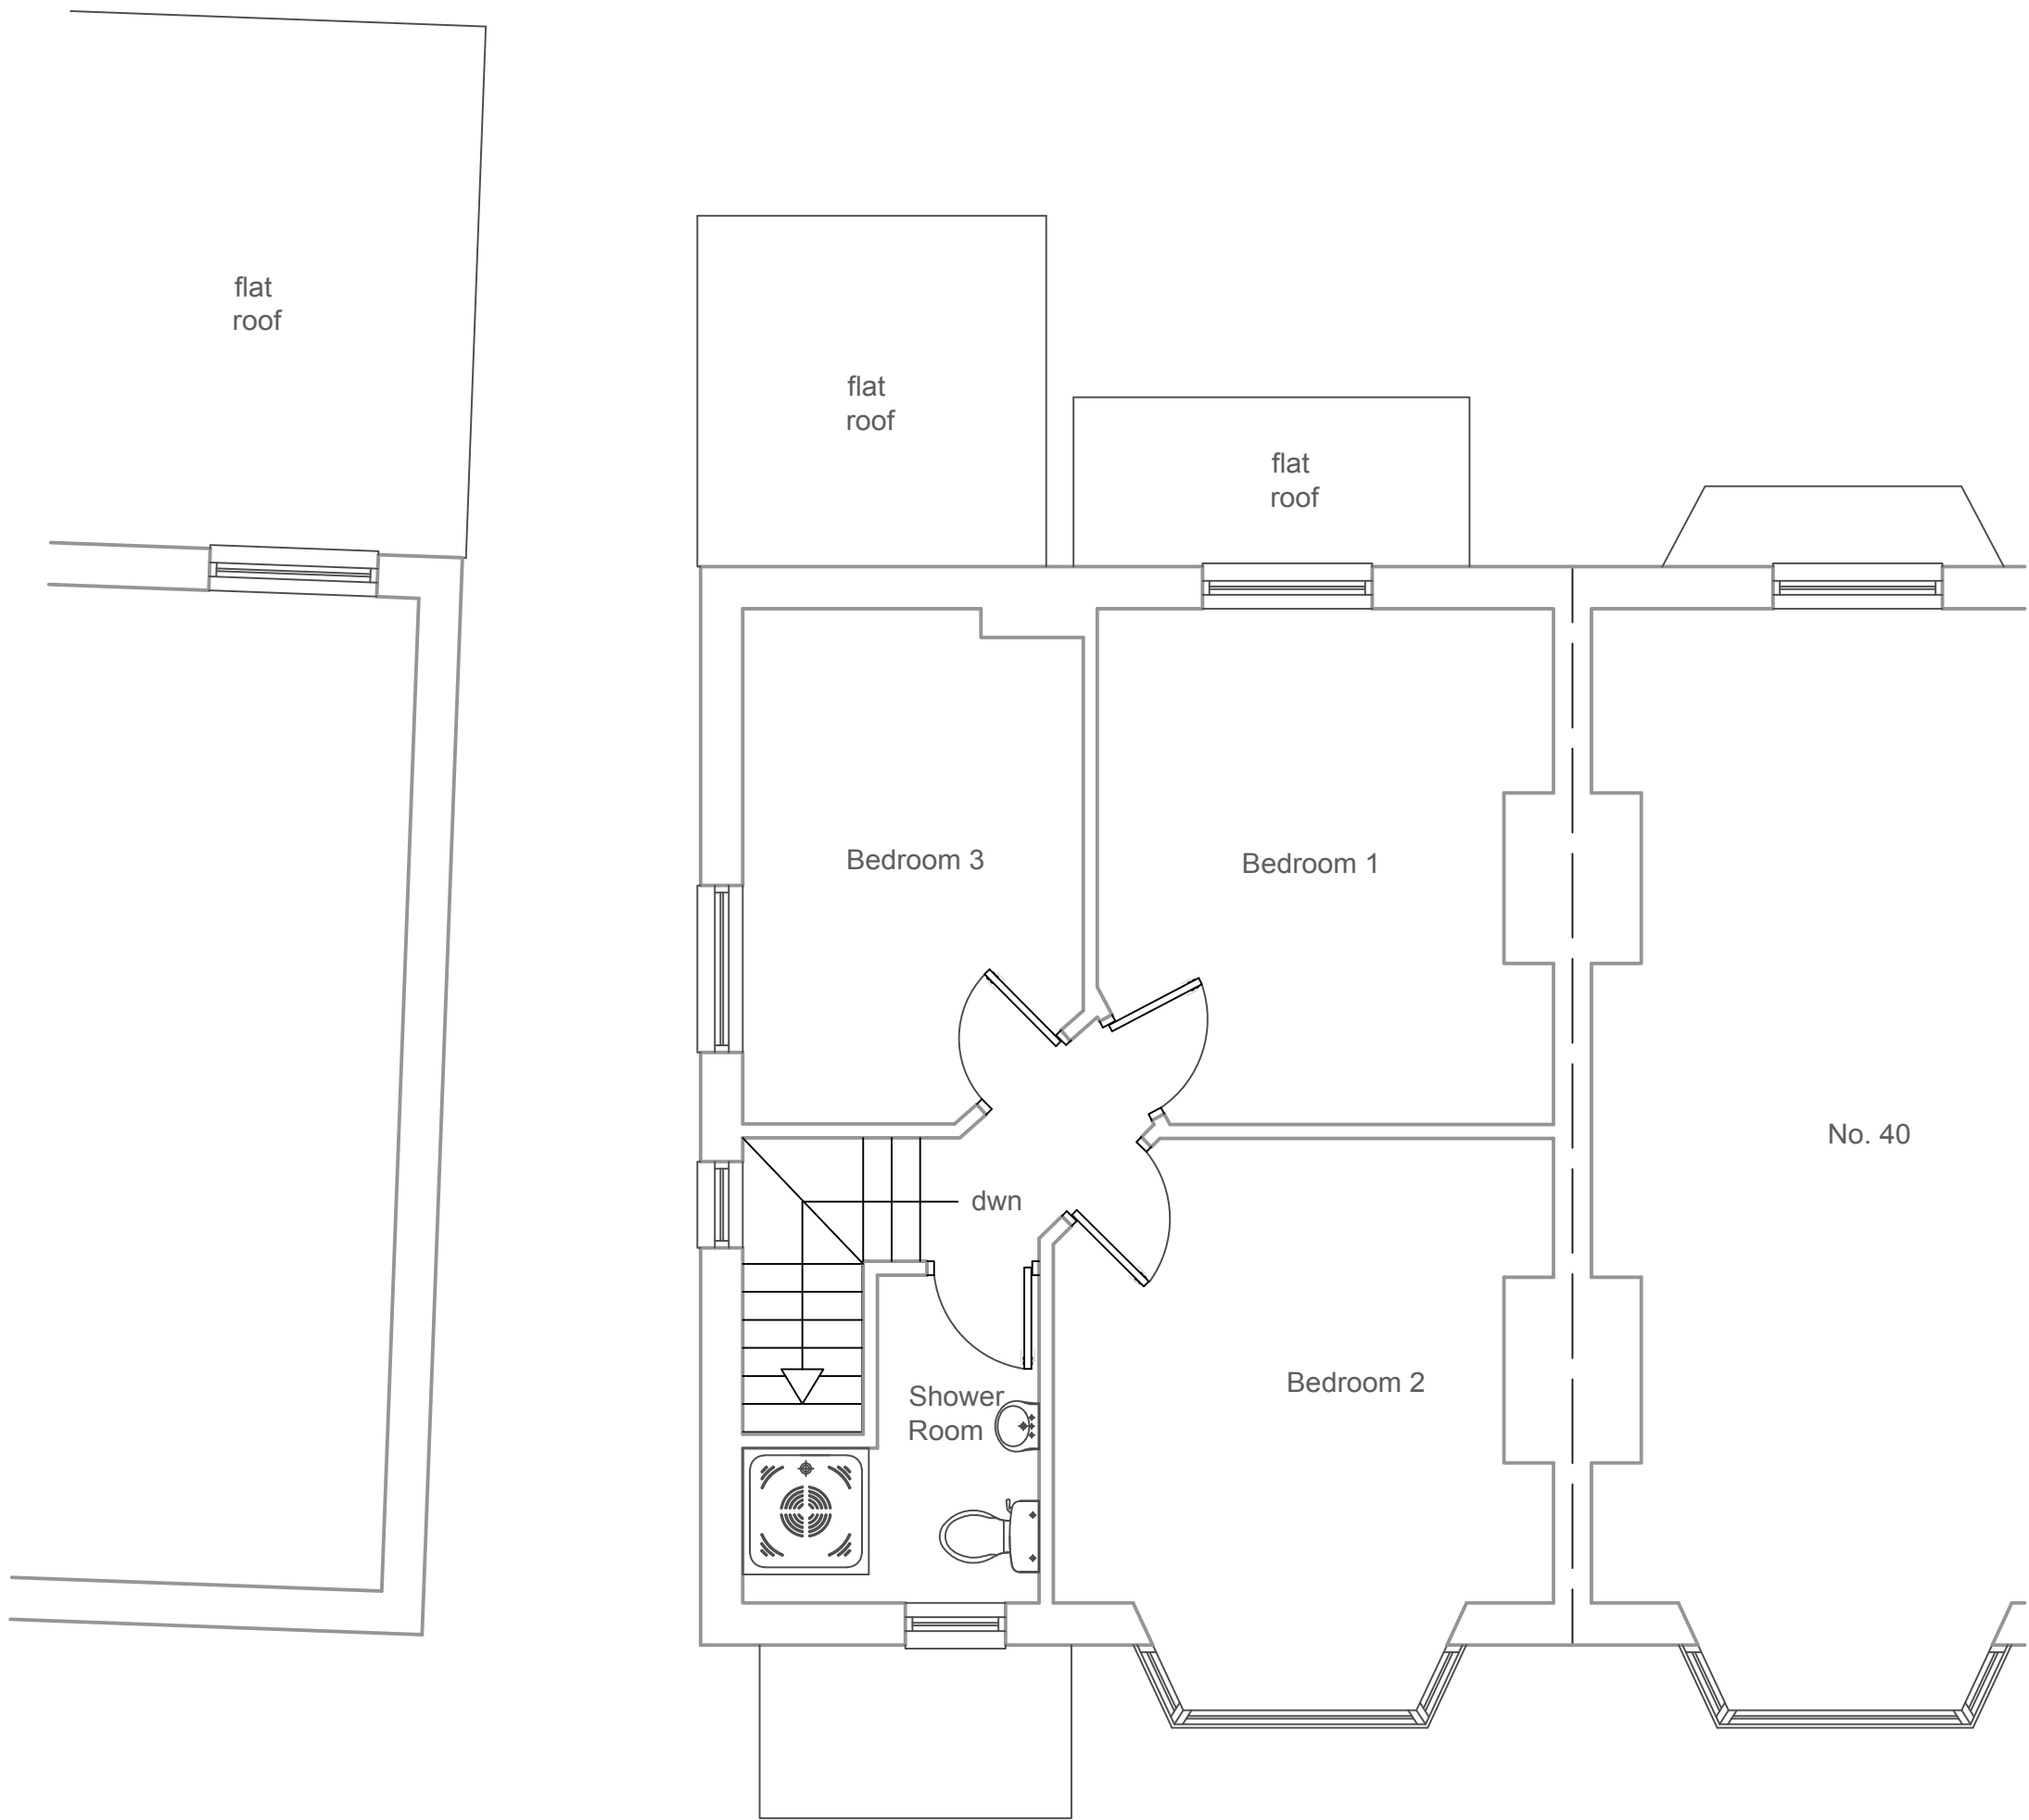

JA REWBRIDGE
DEVELOPMENT SERVICES
Architectural Design +
Quantity Surveying

5 Chapel Street, Mumbles, Swansea SA3 4NH

web: www.jarewbridge.com
email: info@jarewbridge.com
tel: 01792 360606
Adam: 07790 762443 John: 07775 595410

Client
Mr. S. Smith

Project
38 Beechwood Avenue
Neath
SA11 3TE

Drawing Title
Existing Floor Plans
& Elevations.

Issue
PLANNING

Project No. 05.23.38B Drawing No. 05.23.38B.D1

Scales 1:50, 1:100	Date 06.06.23	Revision A
Drawn APR	Checked JAR	Sheet Size A1

© This drawing may not be copied without prior written permission