




Rev
Dwg No
Project

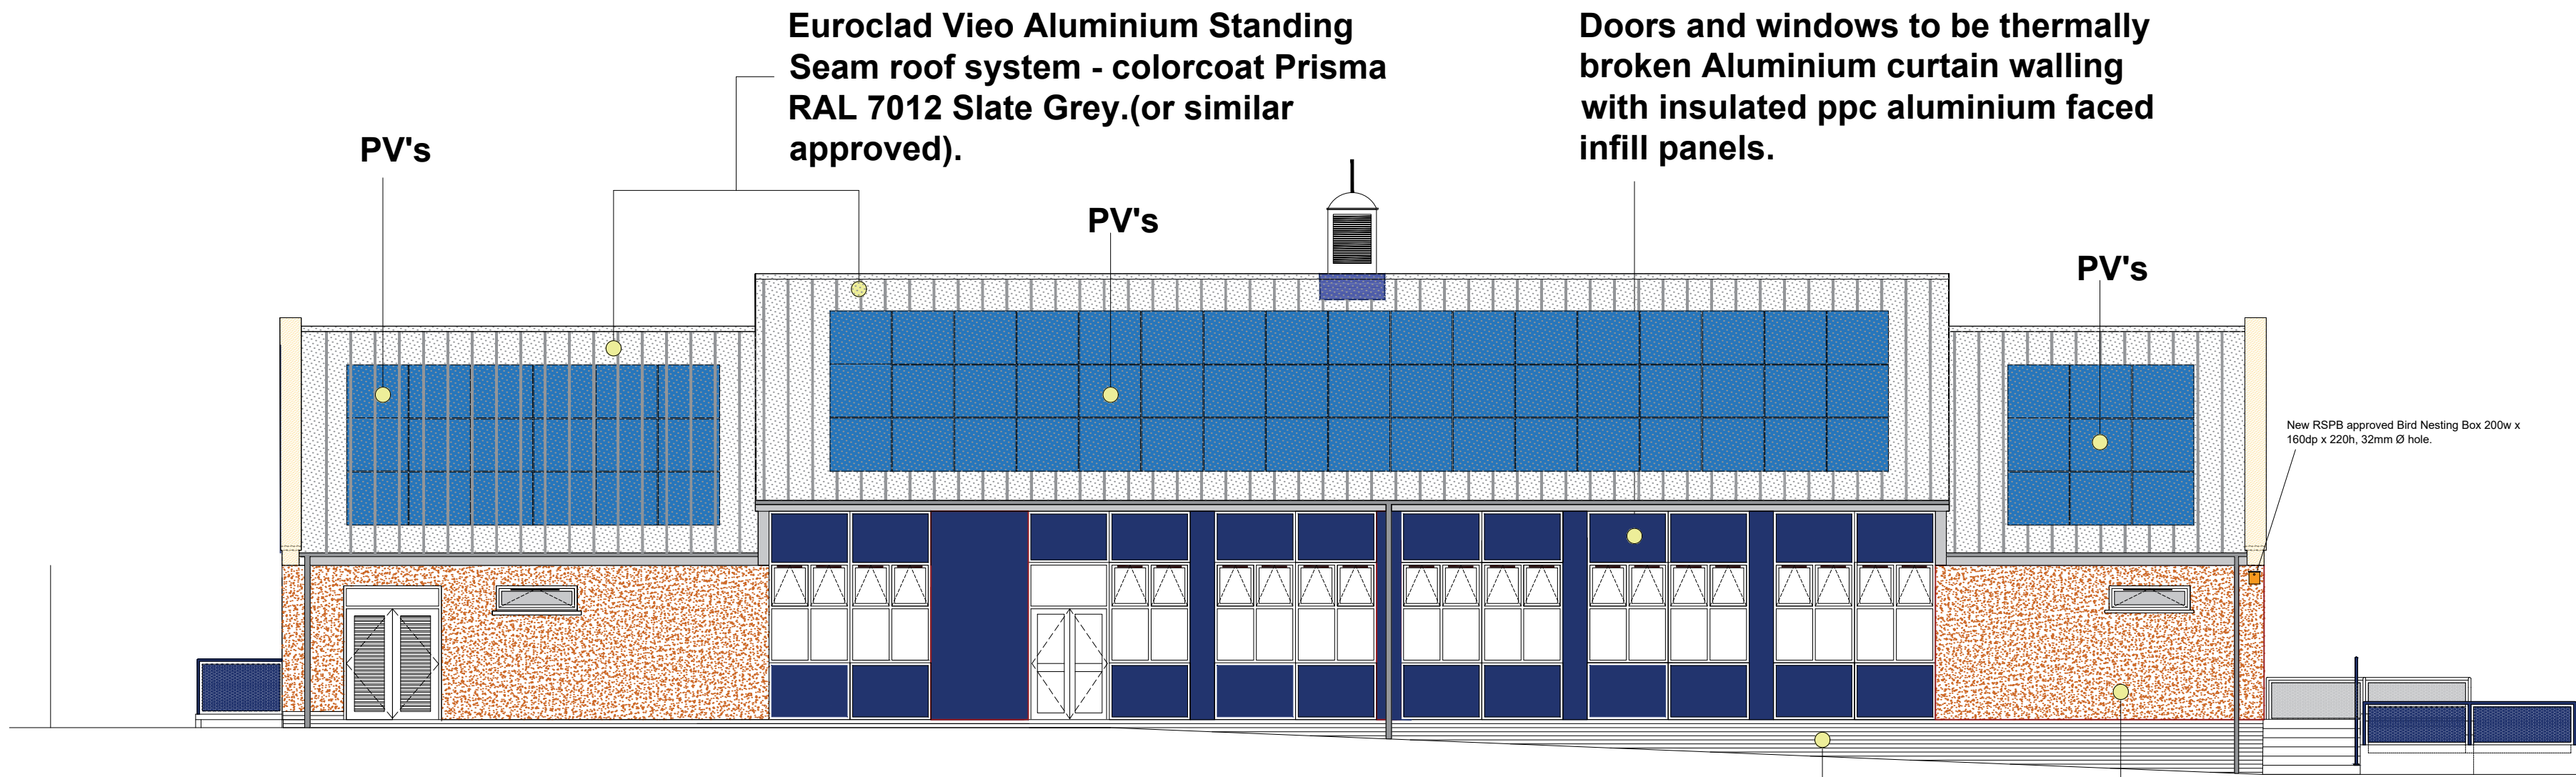


SOUTH ELEVATION

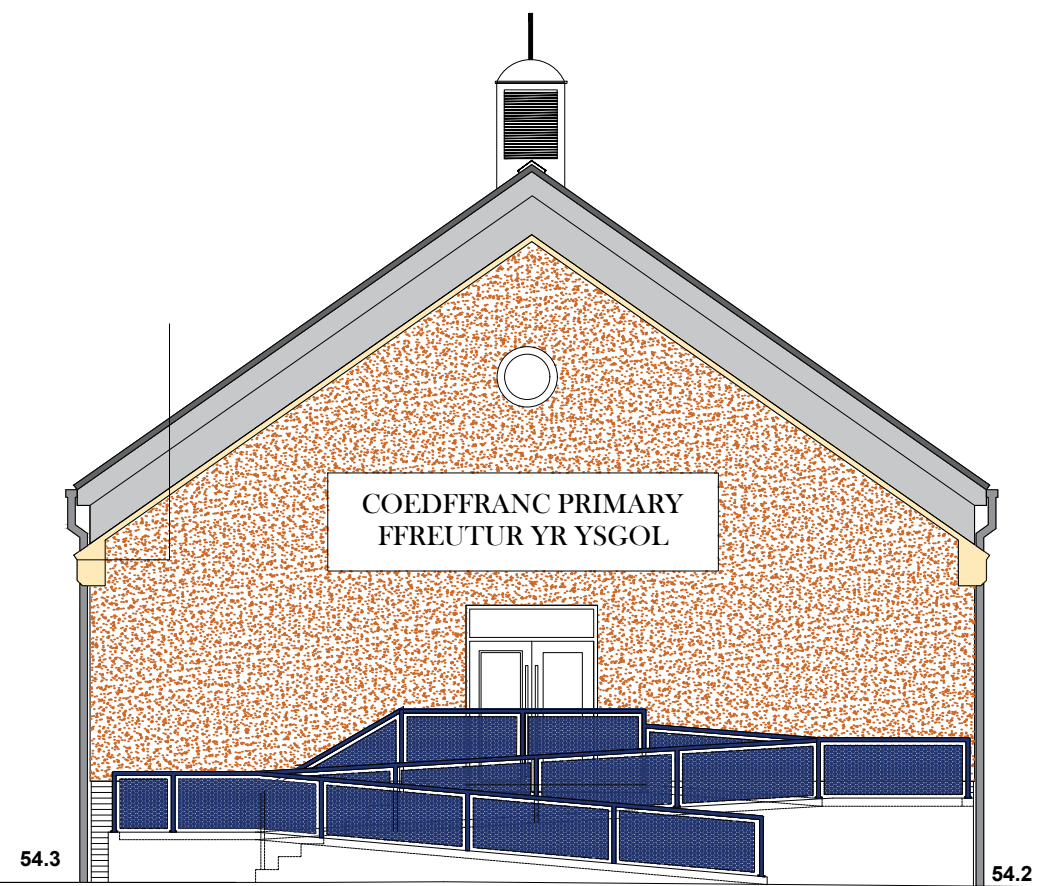

EAST ELEVATION

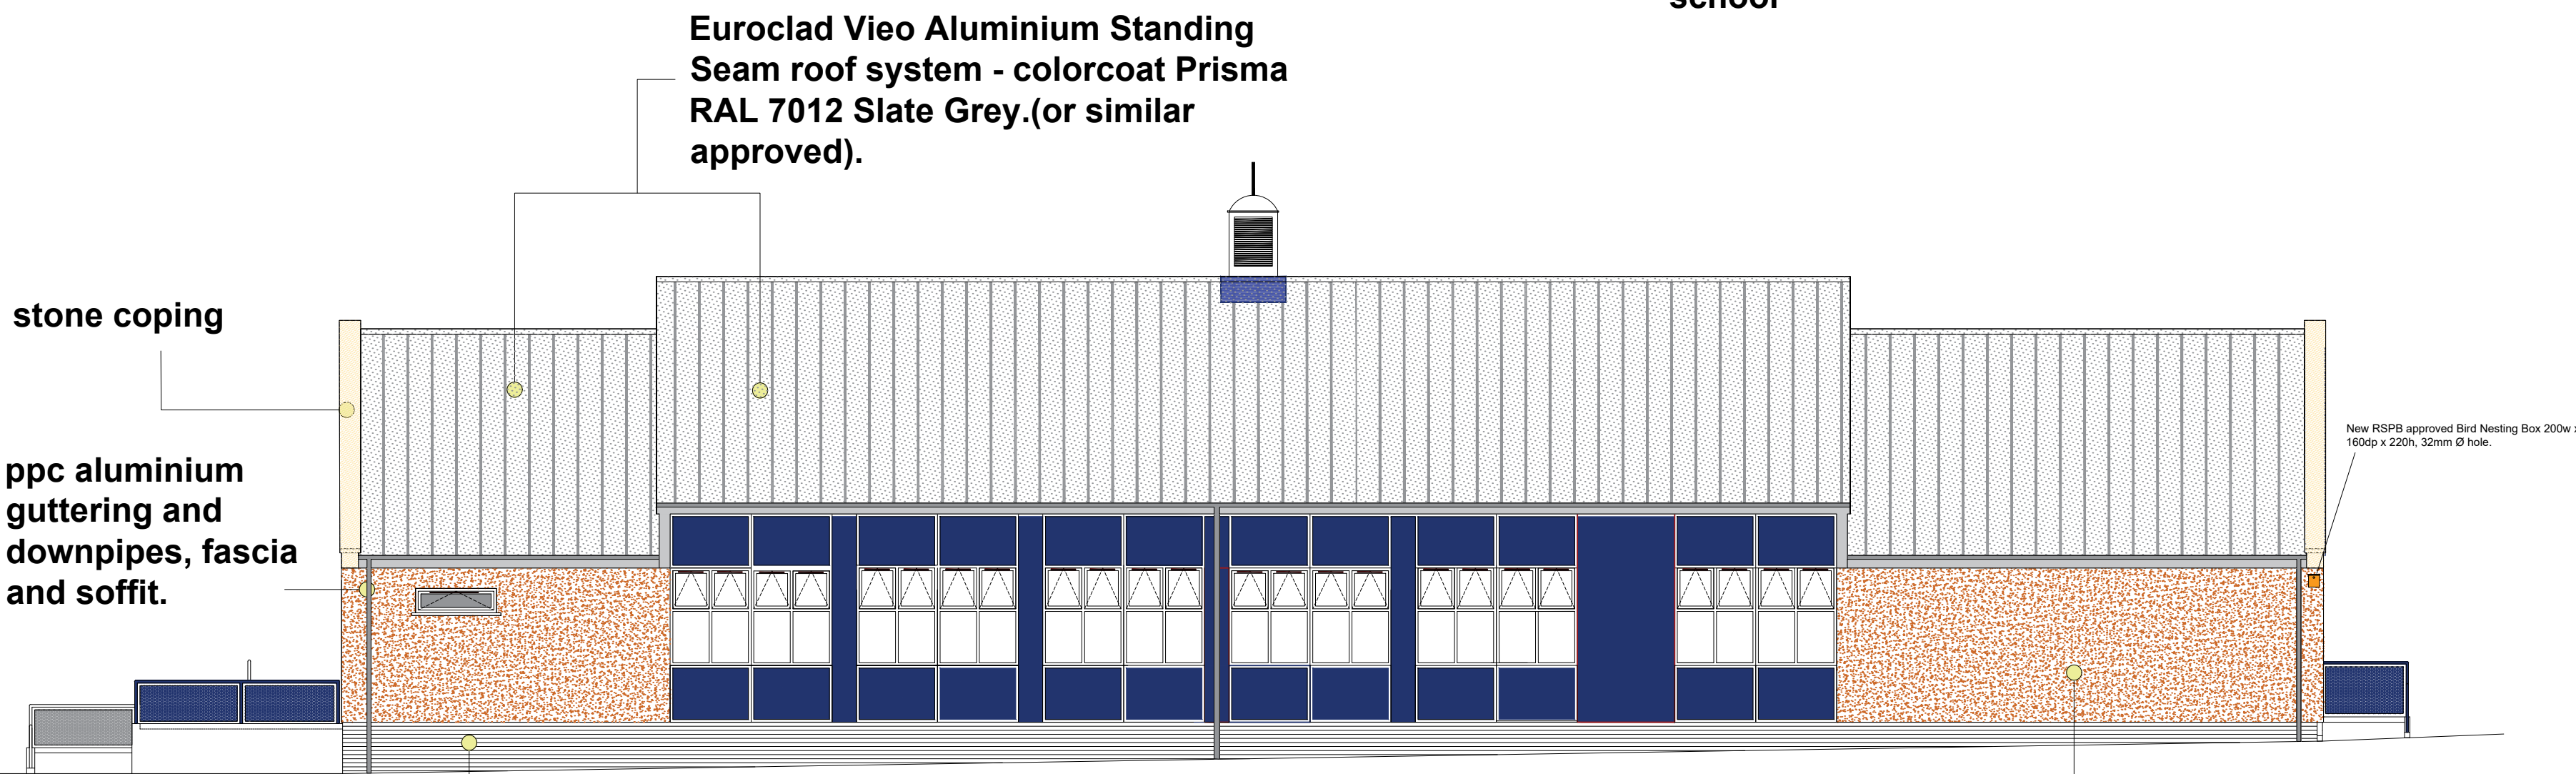

NORTH ELEVATION

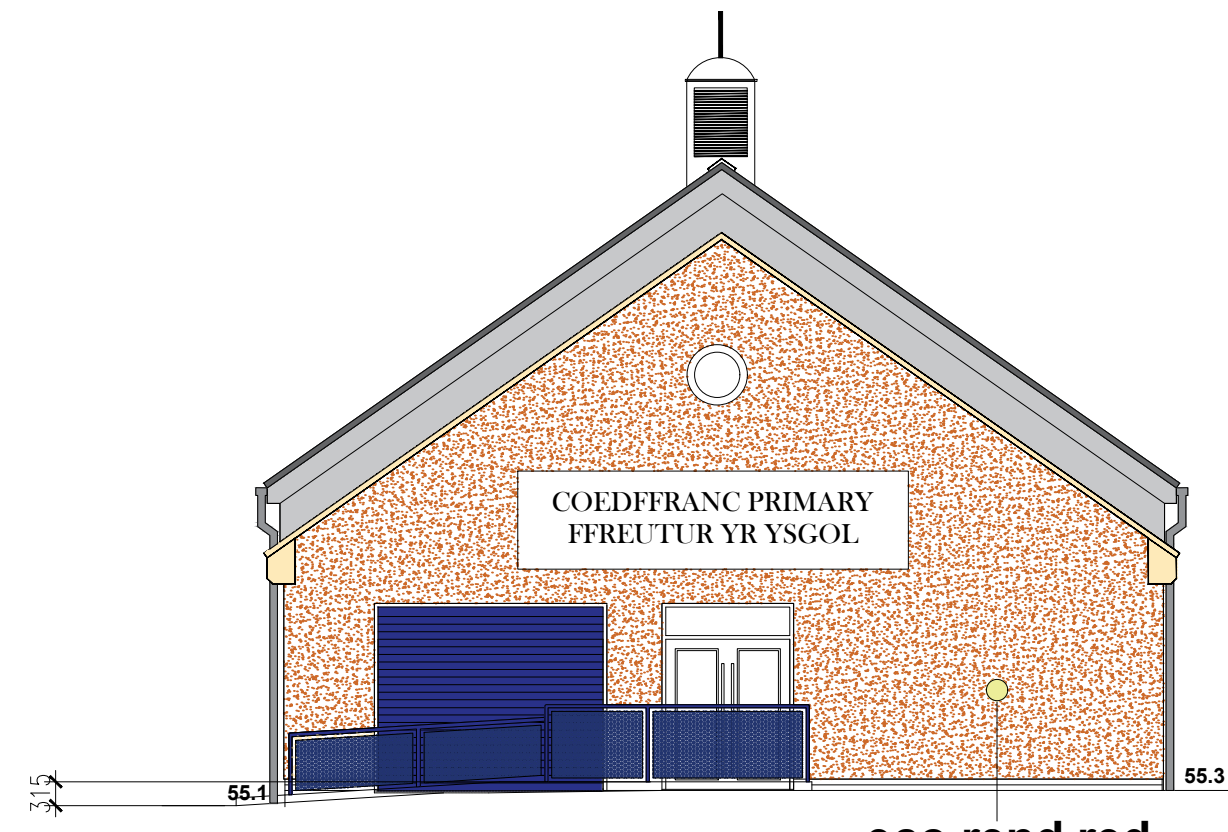

WEST ELEVATION

NOTES

1. All dimensions in millimetres unless otherwise stated.

Rev	Details	Dr	Ch	Apr	Date
B	Proposed PV's indicated				May 23
A	Bird boxes indicated				Nov 22



PROPERTY & REGENERATION
Nicola Pearce BSc(Hons) DipTP MRTPI
DIRECTOR OF ENVIRONMENT AND REGENERATION
THE QUAYS, BRUNEL WAY
BAGLAN ENERGY PARK SA11 2GG
www.npt.gov.uk

Project
PROPOSED NEW KITCHEN
AND DINING BLOCK
COEDFFRANC PRIMARY SCHOOL

Drawing Title
PROPOSED ELEVATIONS

File No.	Property Ref. No.
Drawn	WGH
Checked	
Date	Oct 2022
Date	
Date	
Scales	1:100@A1
Drawing No.	A1188 - 102
Rev.	B