




Rev
Dwg No
Project

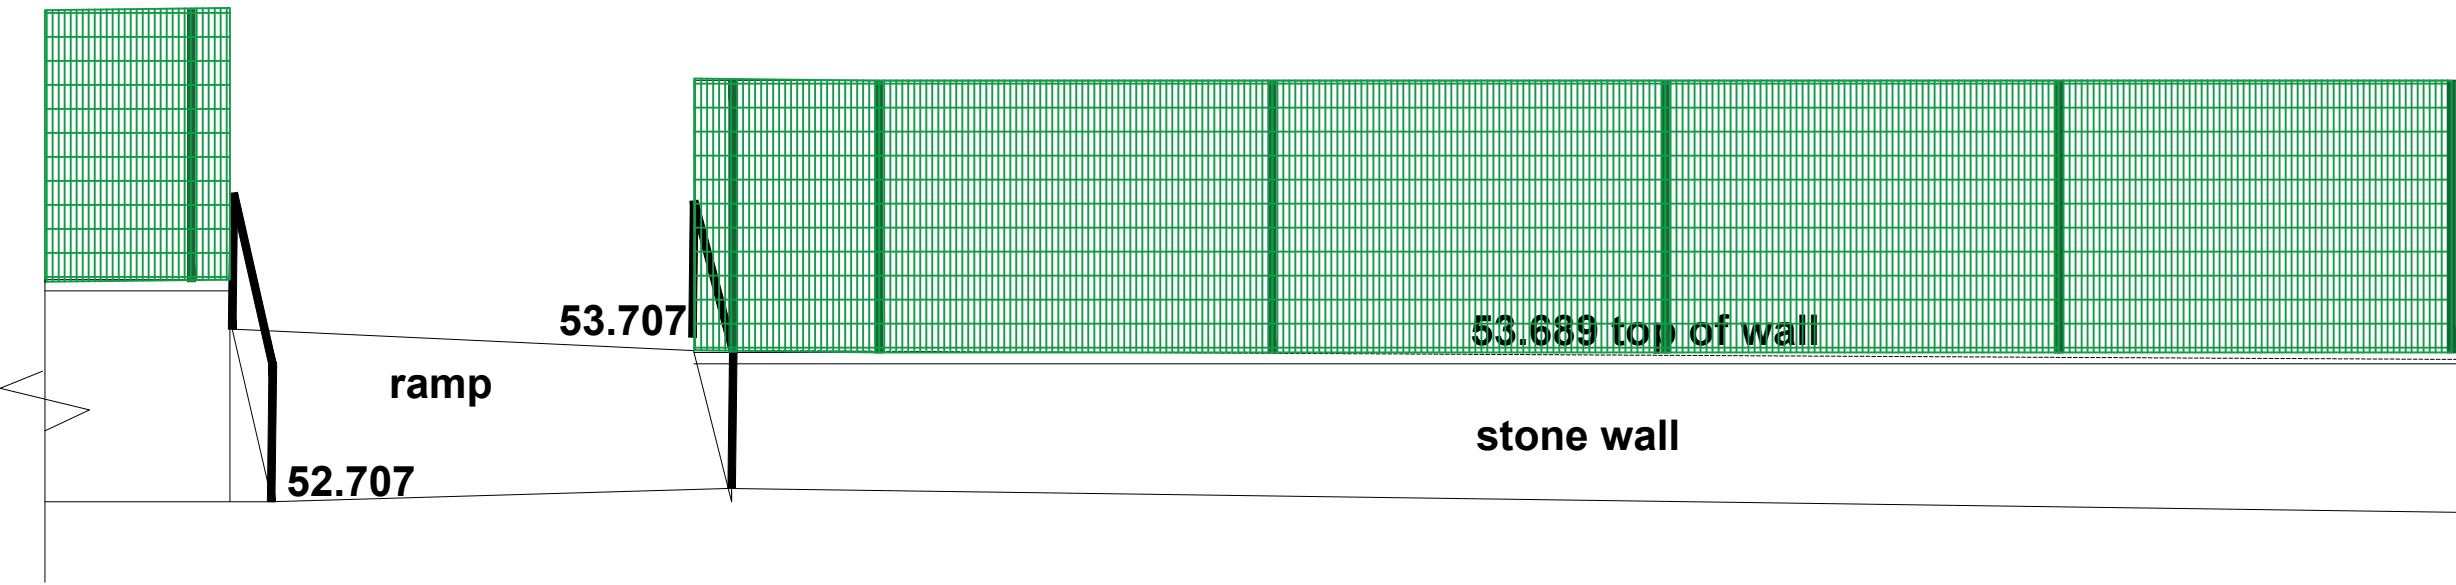


EXISTING NEW RAMP 2 ELEVATION

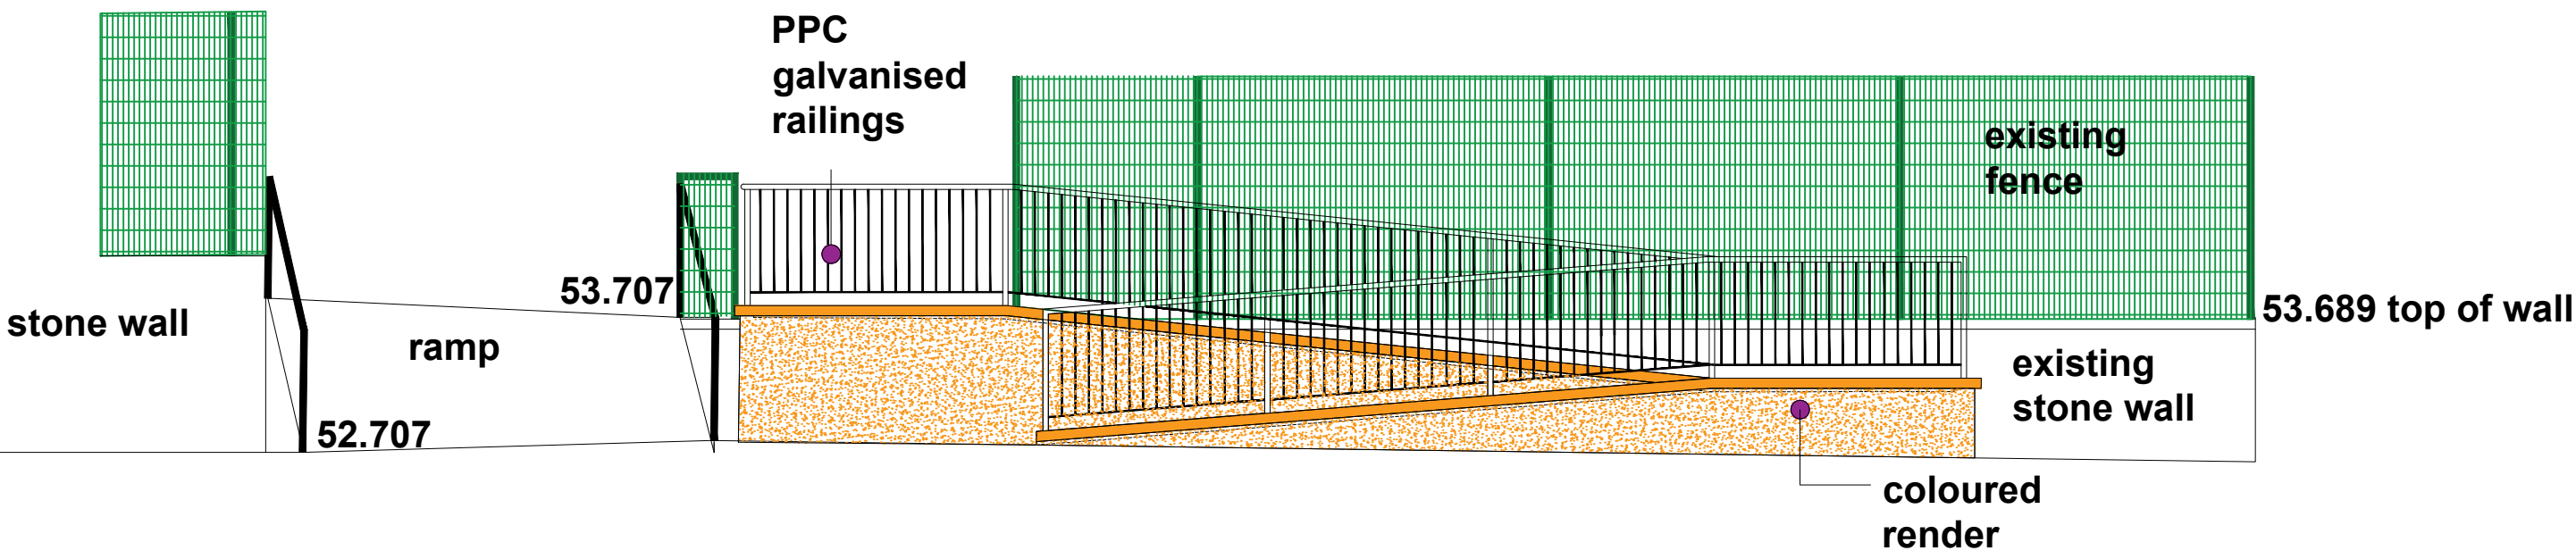

PROPOSED NEW RAMP 2 FRONT ELEVATION

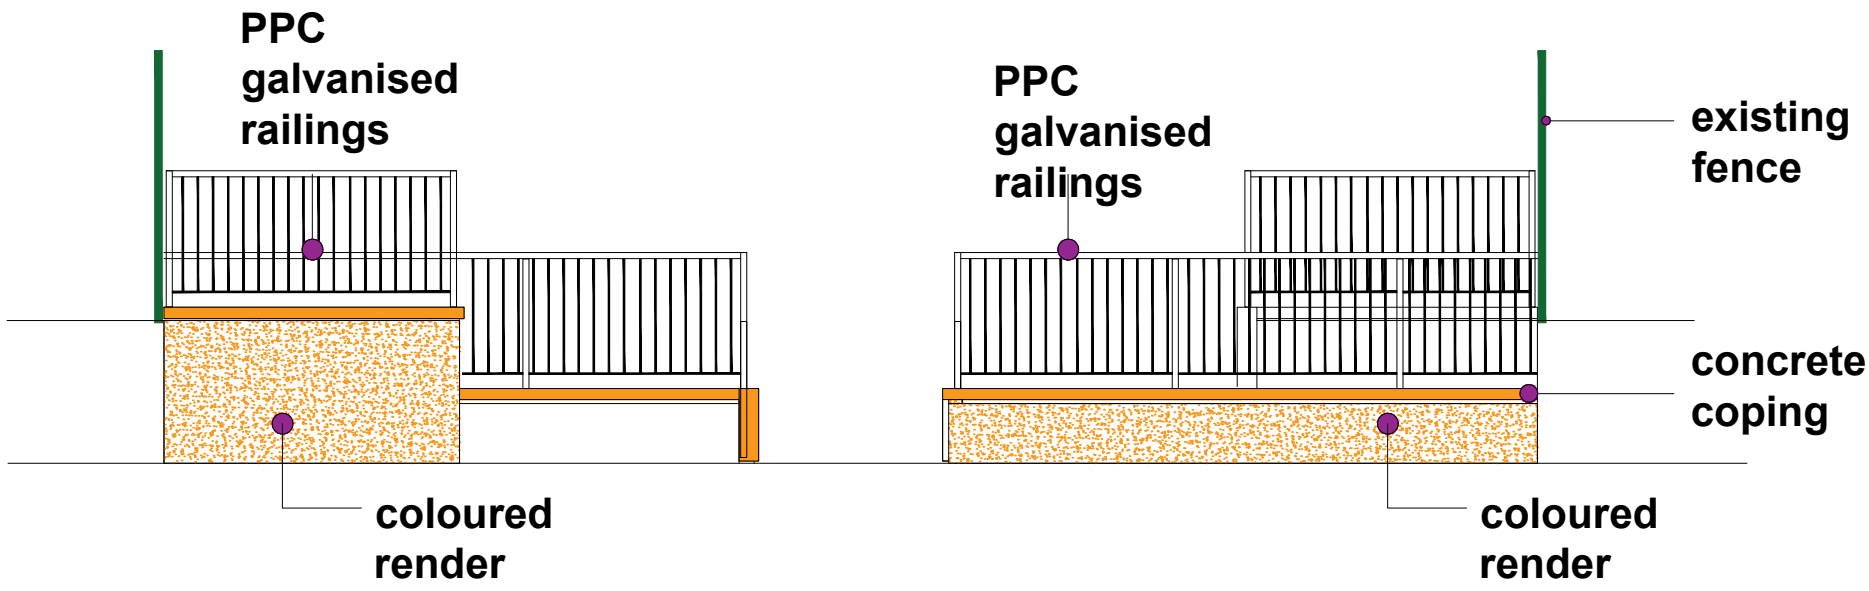

RETURN ELEVATIONS

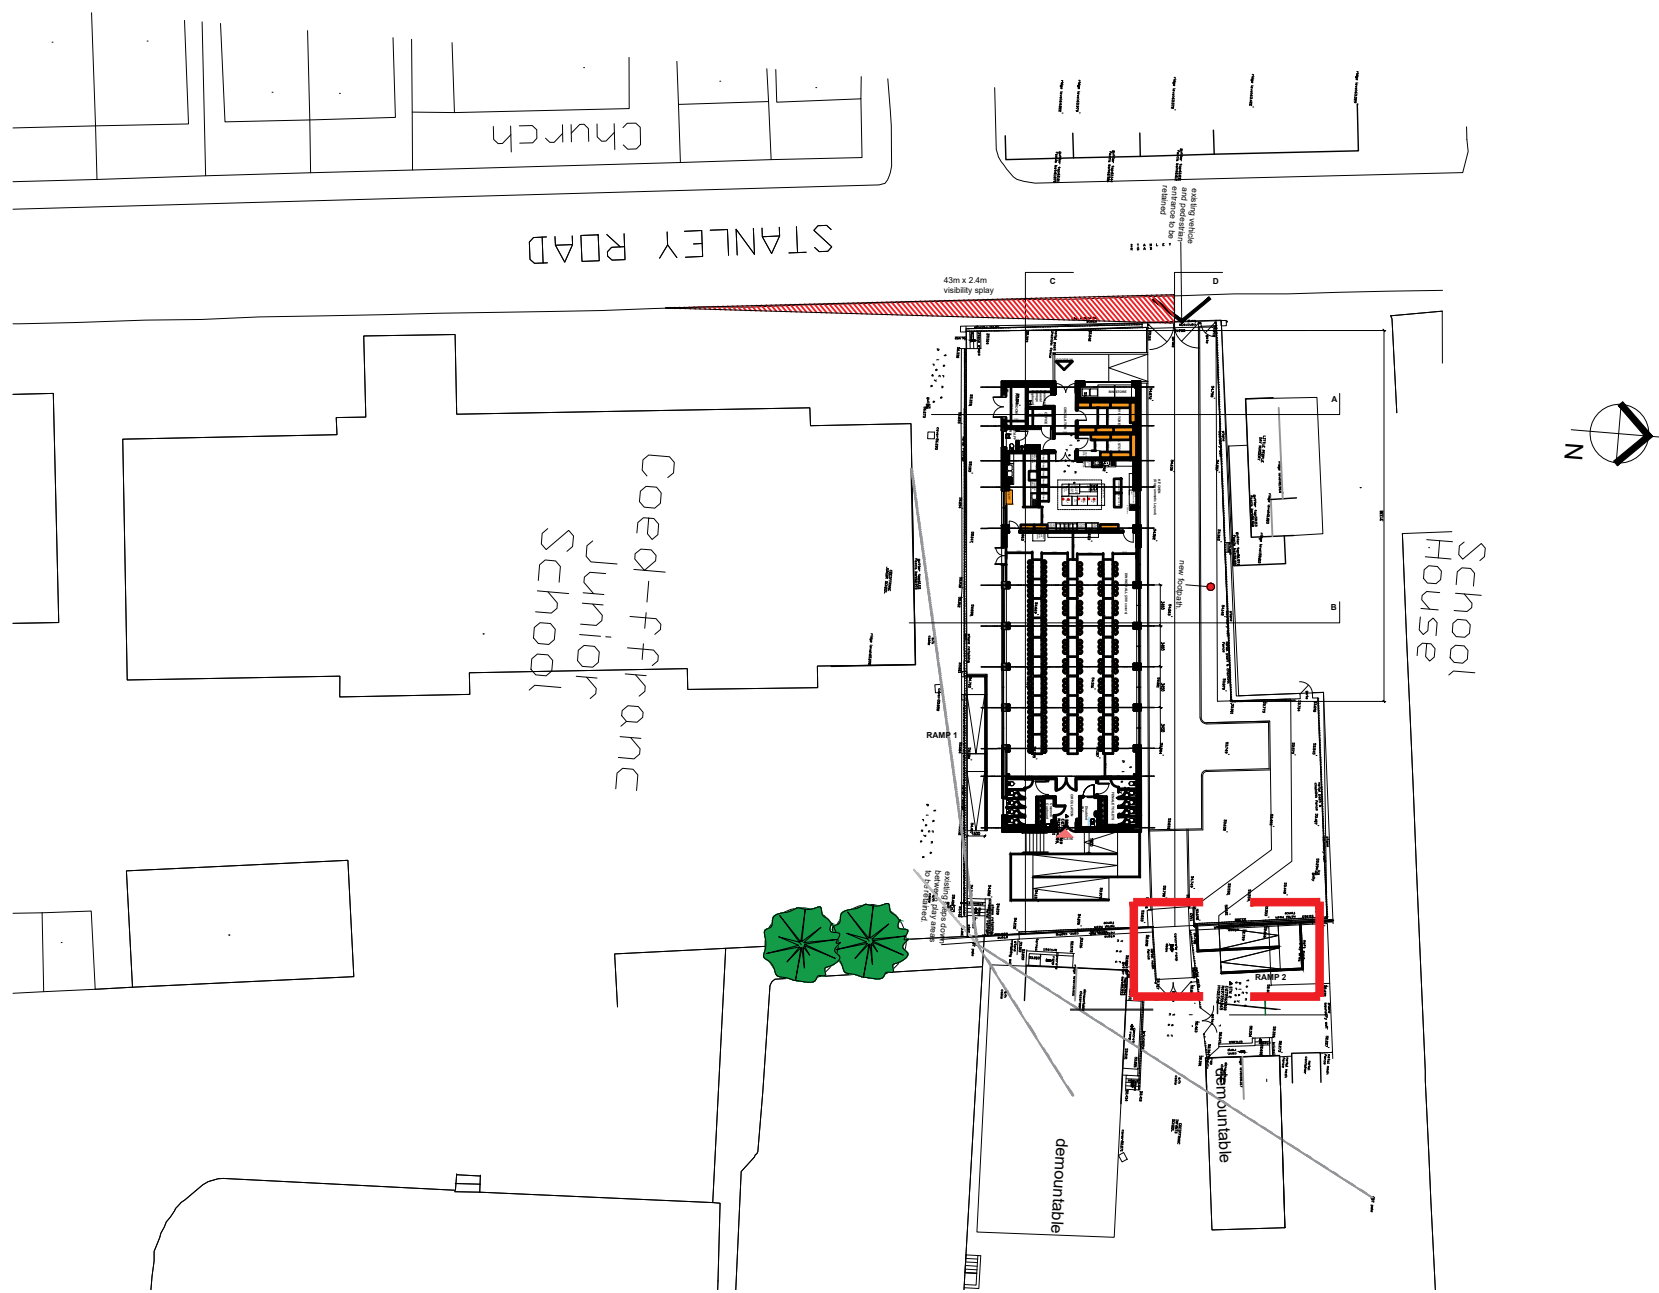

LOCATION PLAN RAMP 2 (nts)

NOTES

1. All dimensions in millimetres unless otherwise stated.

Rev	Details	Dr	Ch	Apr	Date



Neath Port Talbot
Castell-nedd Port Talbot
County Borough Council
Making a difference
Gwahaniaeth er gwell

PROPERTY & REGENERATION
Nicola Pearce BSc(Hons) DipTP MRTPI
DIRECTOR OF ENVIRONMENT AND REGENERATION
THE QUAYS, BRUNEL WAY
BAGLAN ENERGY PARK SA11 2GG
www.npt.gov.uk

Project
PROPOSED NEW KITCHEN
AND DINING BLOCK
COEDFFRANC PRIMARY SCHOOL

Drawing Title
PROPOSED RAMP 2

File No.	Property Ref. No.
Drawn	WGH
Checked	
Date	June 2023
Approved	
Date	
Scales	1:50@A1, nts
Drawing No.	A1188 - 106
Rev.	