


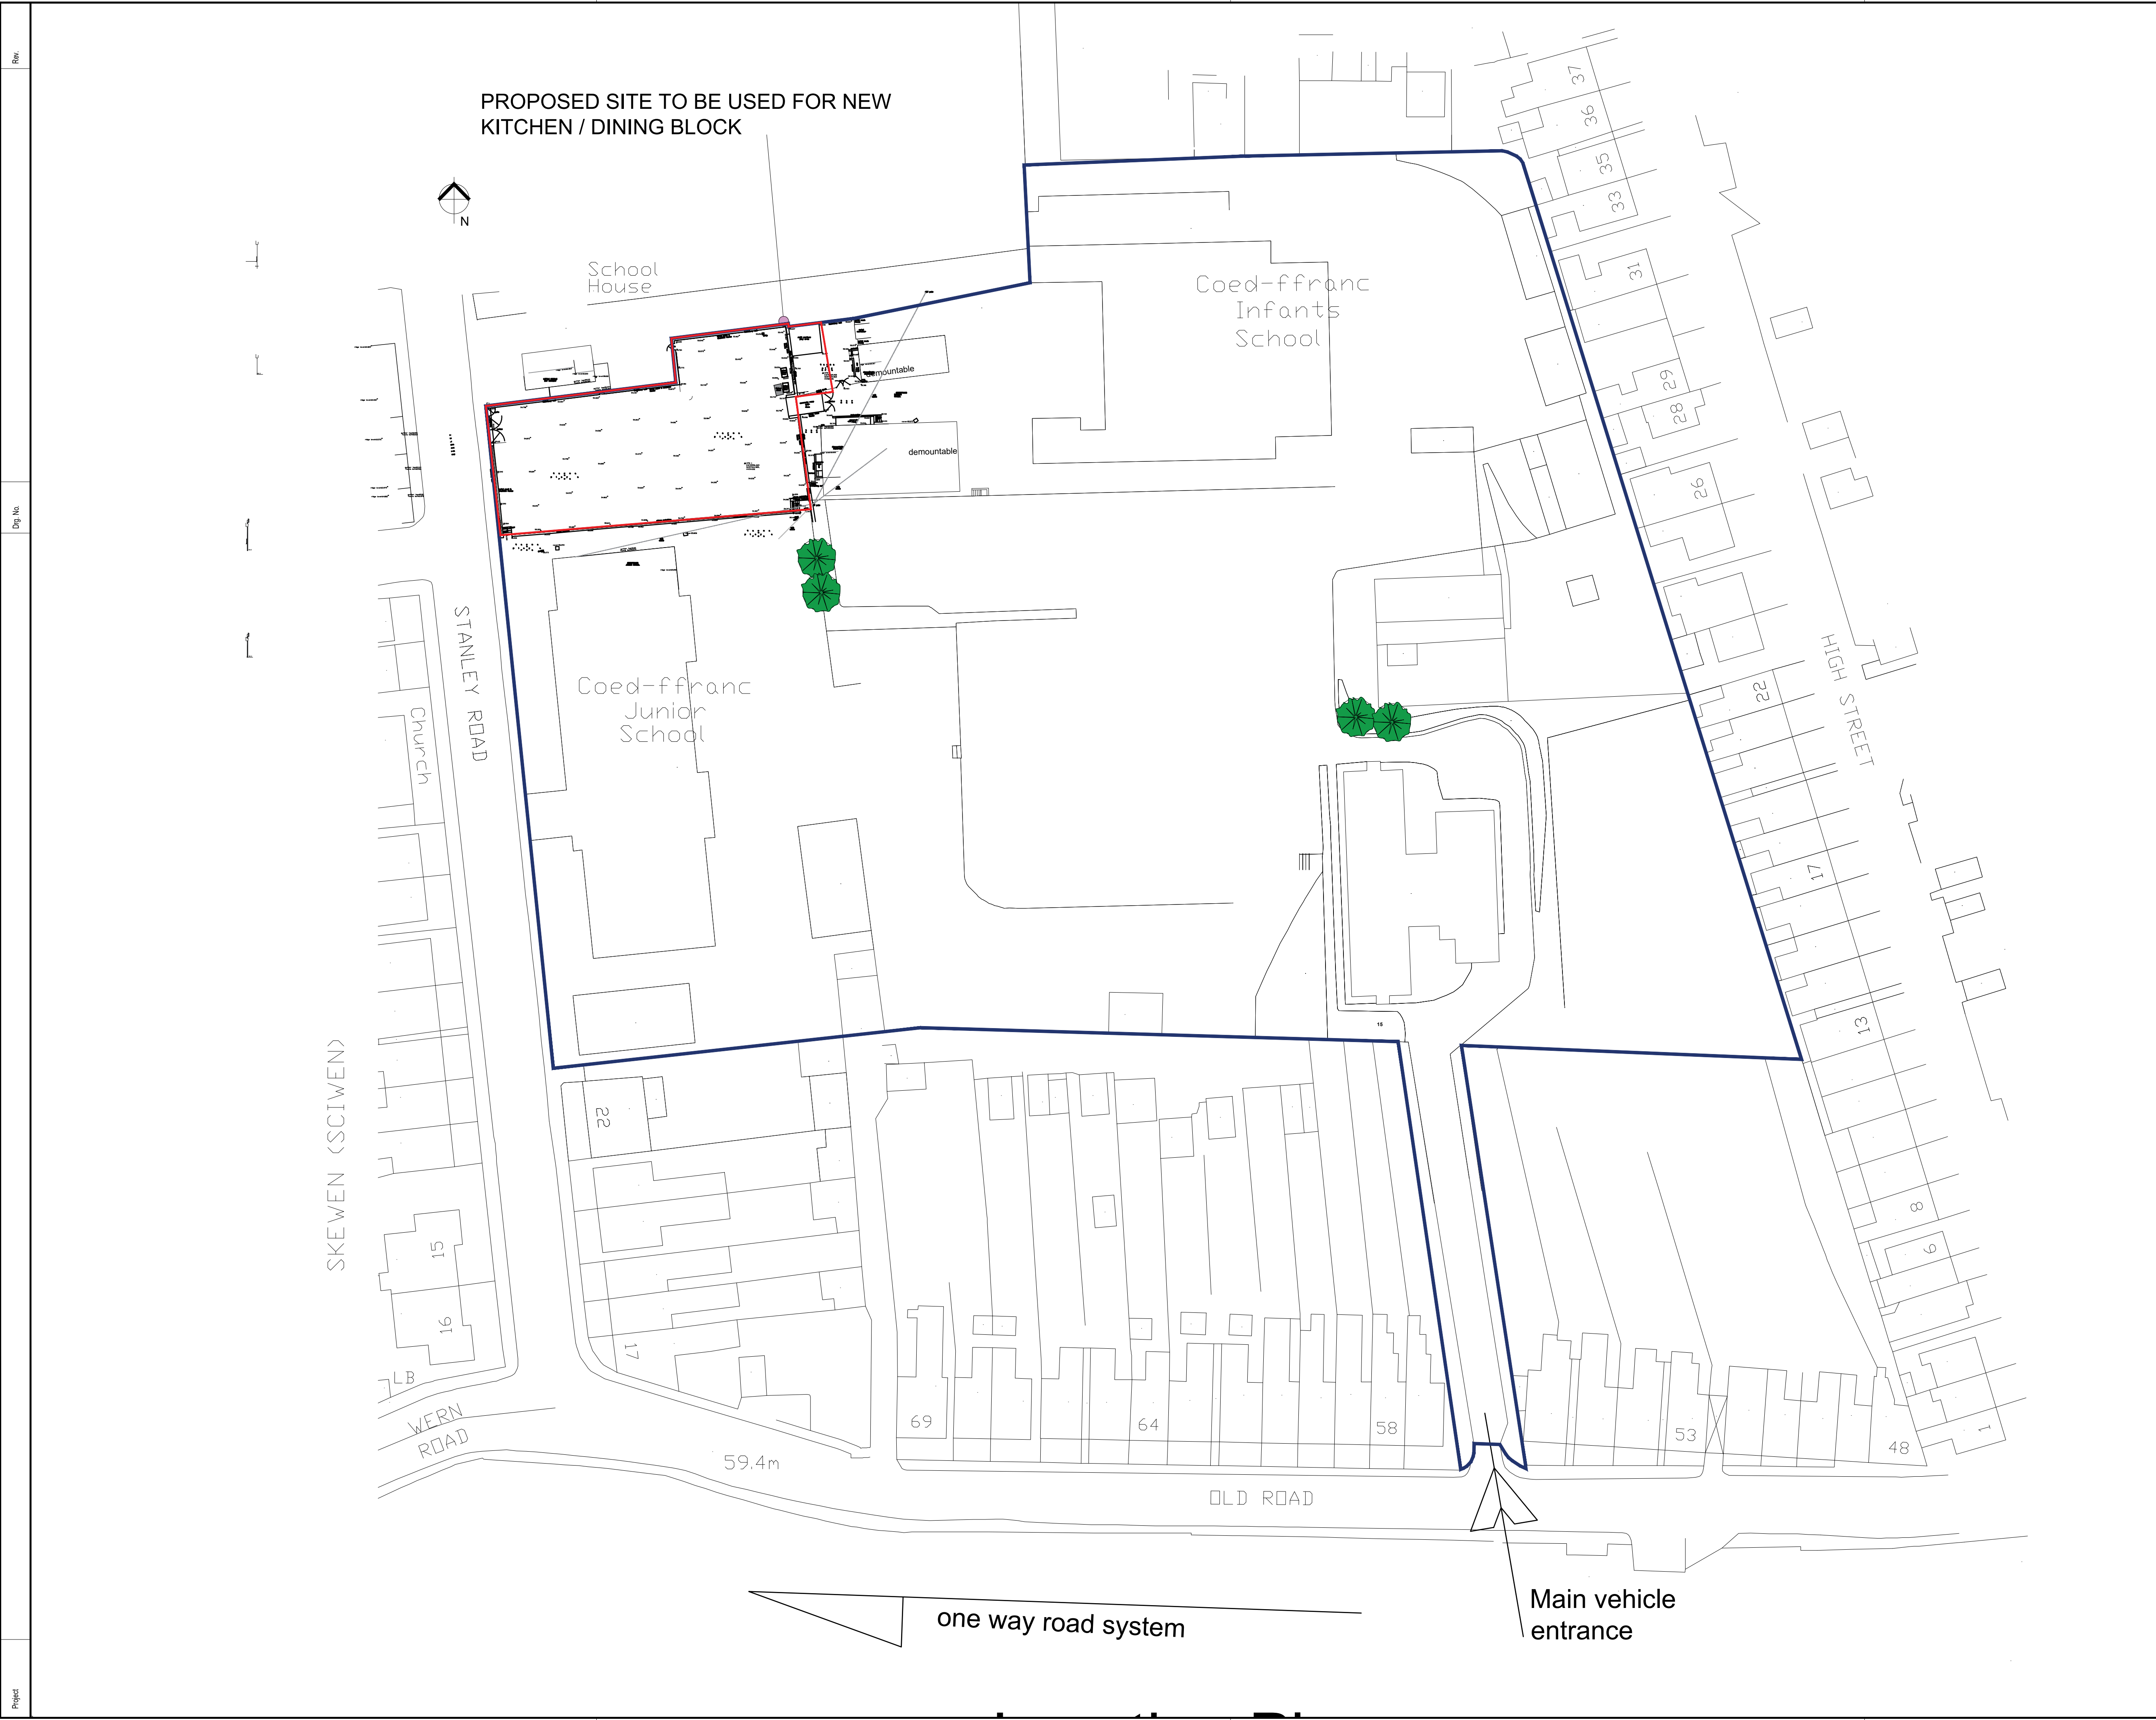

NOTES

1. All dimensions in millimetres unless otherwise stated.

Rev	Details	Dr	Ch	Apr	Date
-----	---------	----	----	-----	------



Neath Port Talbot
Castell-nedd Port Talbot
County Borough Council Cyngor Bwrdeistref Sirol
Making a difference Gwahaniaeth er gwell

PROPERTY & REGENERATION
Nicola Pearce BSc(Hons) DipTP MRTPI
DIRECTOR OF ENVIRONMENT AND REGENERATION
THE QUAYS, BRUNEL WAY
BAGLAN ENERGY PARK SA11 2GG
www.npt.gov.uk

Project
**PROPOSED NEW KITCHEN
AND DINING BLOCK
COEDFFRANC PRIMARY SCHOOL**

Drawing Title
EXISTING SITE PLAN

File No.		Property Ref. No.			
Drawn	WGH	Checked		Approved	
Date	Oct 2022	Date		Date	
Scales	1:500@A1				
Drawing No. A1188 - 104					Rev.