
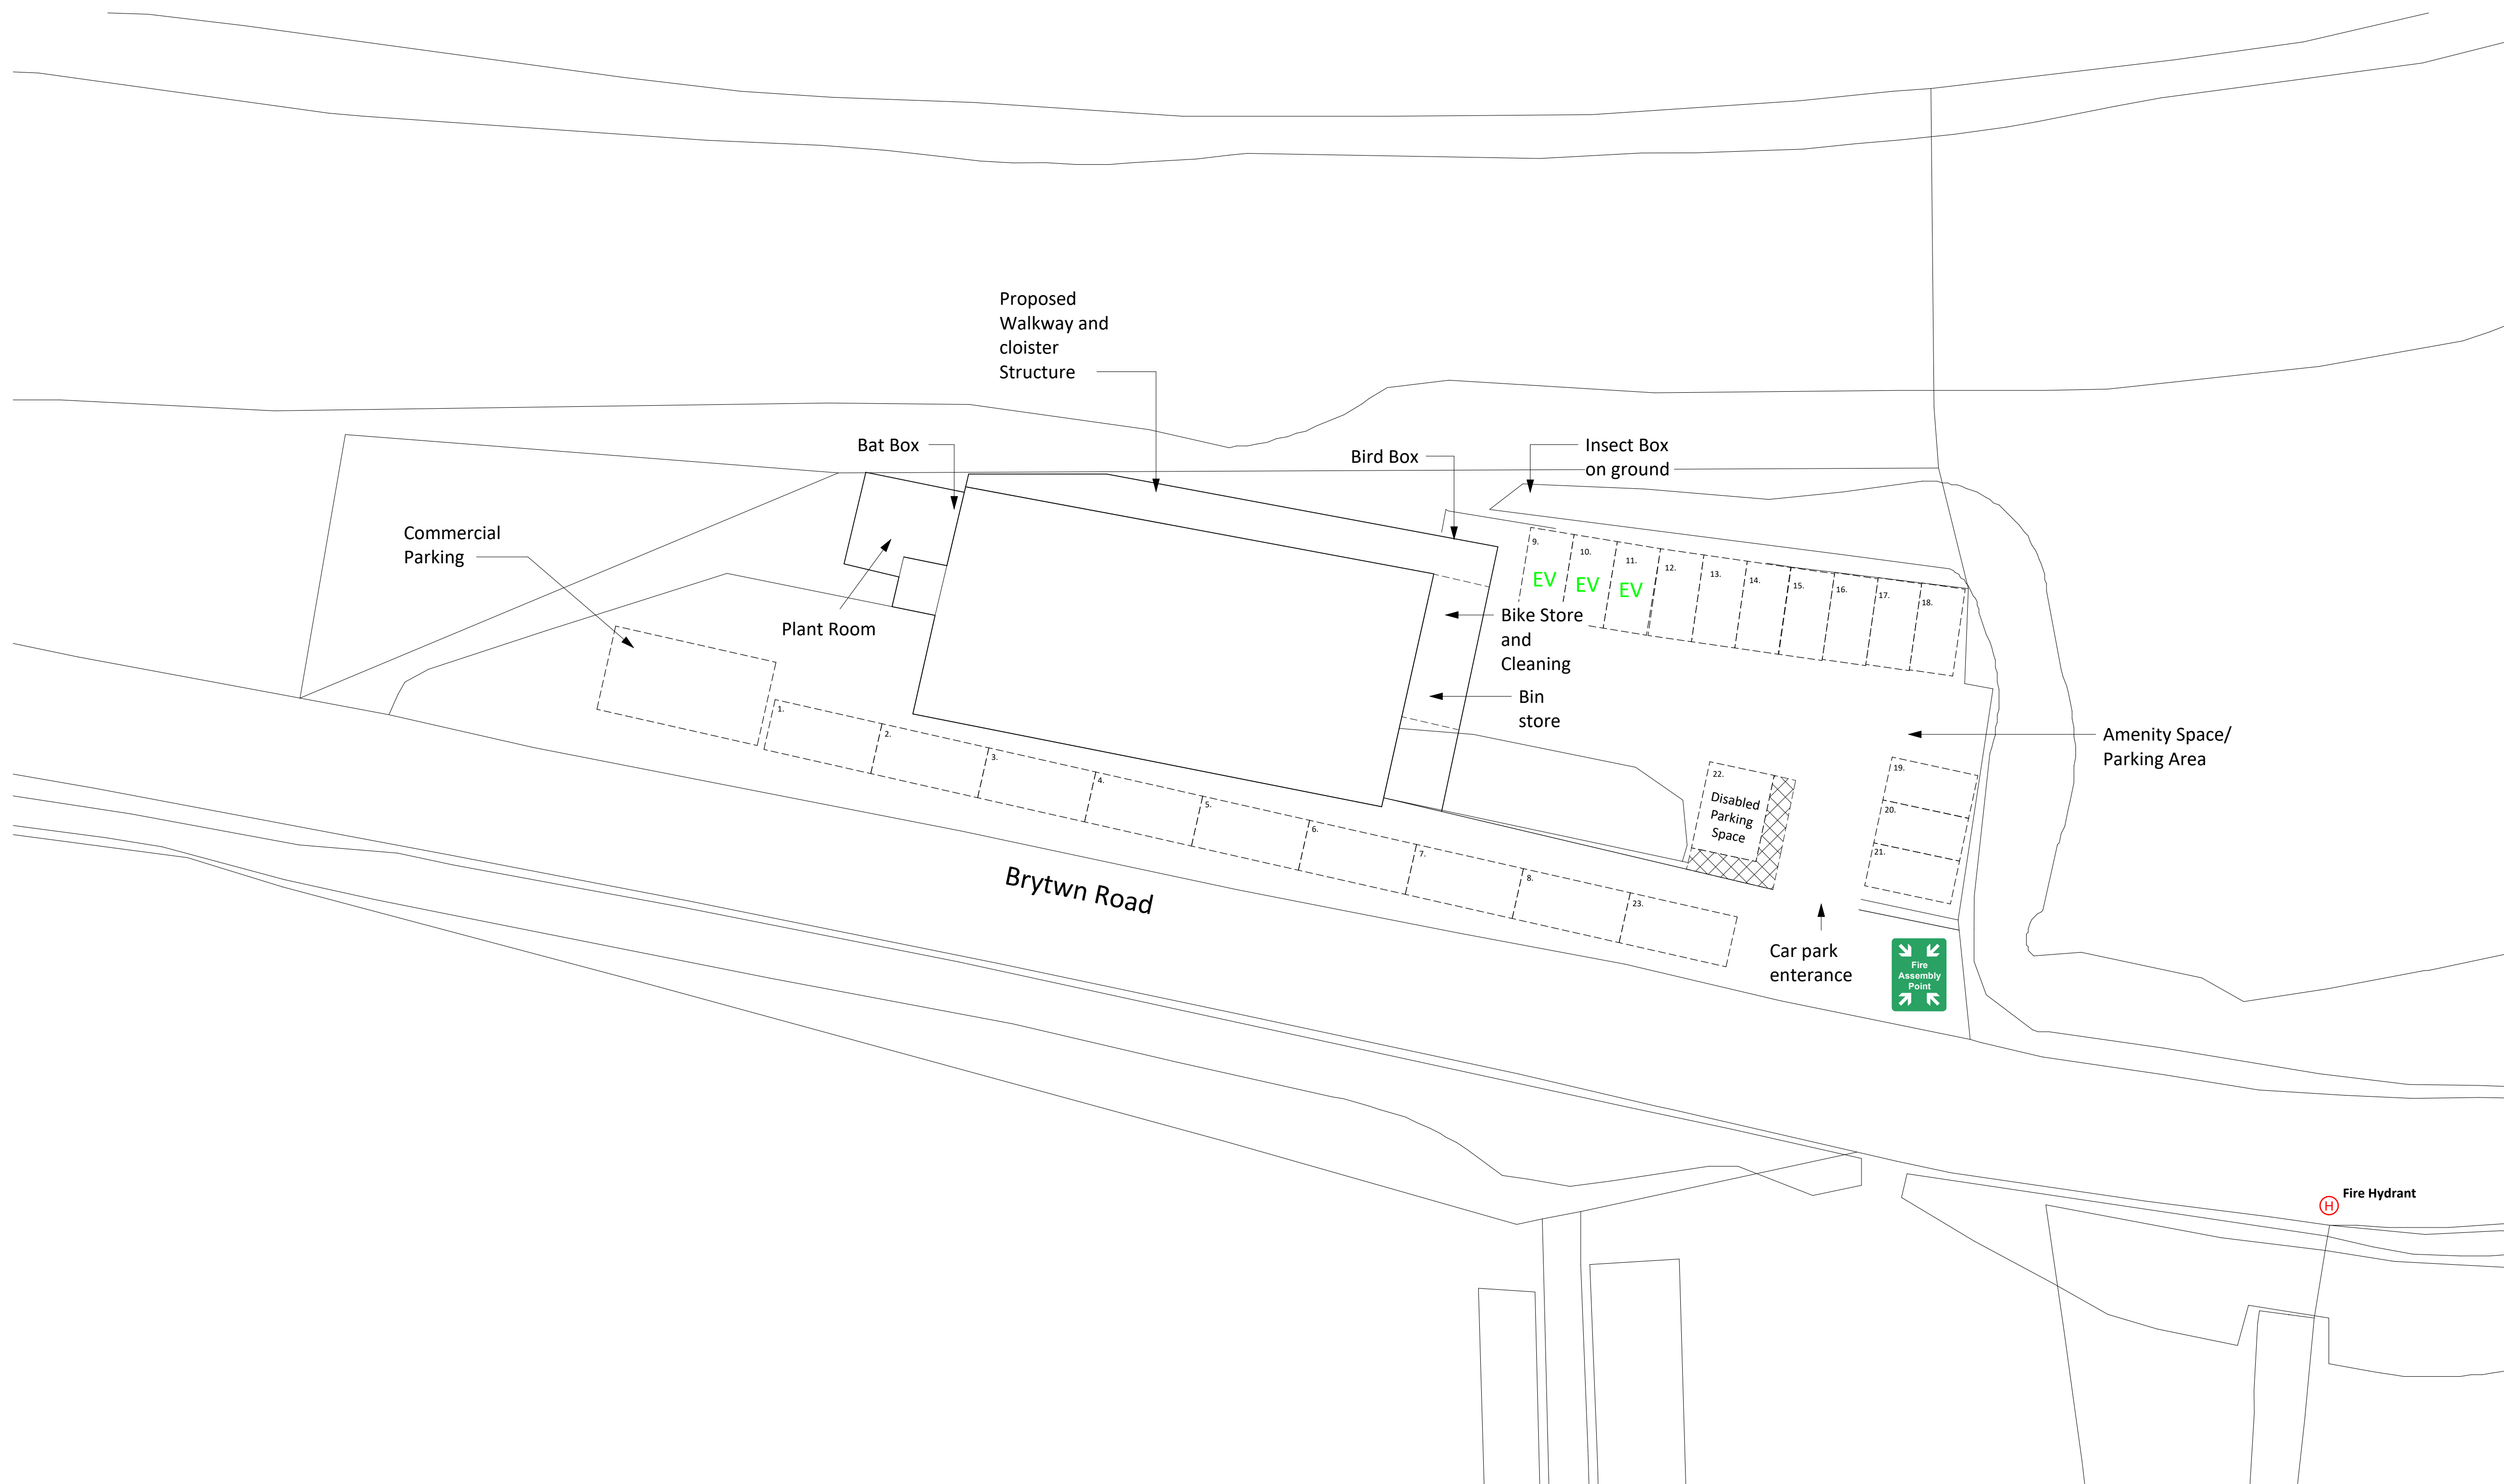


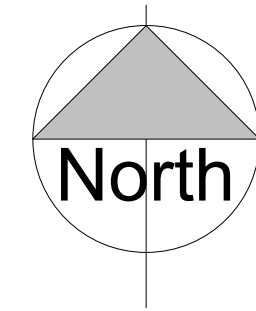

PL	A	12/06/23	EV and Disabled Parking Added
PL		03/03/23	ISSUED FOR PLANNING
STATUS	REV	DATE	DESCRIPTION
CLIENT			REVISED BY
Afan Valley Holidays Ltd			U

Sustainable
Studio
Architects

SS/

PROJECT
Bakers
Afan Road
Duffryn Rhondda
Port Talbot

DRAWING TITLE
Proposed Site Plan

DRAWING STATUS	SCALE
PL : PLANNING	1 : 200 @ A1
NUMBER	REVISION
PL-001	A

Ordnance Survey, (c) Crown Copyright 2022. All rights reserved. Licence number 100022432