


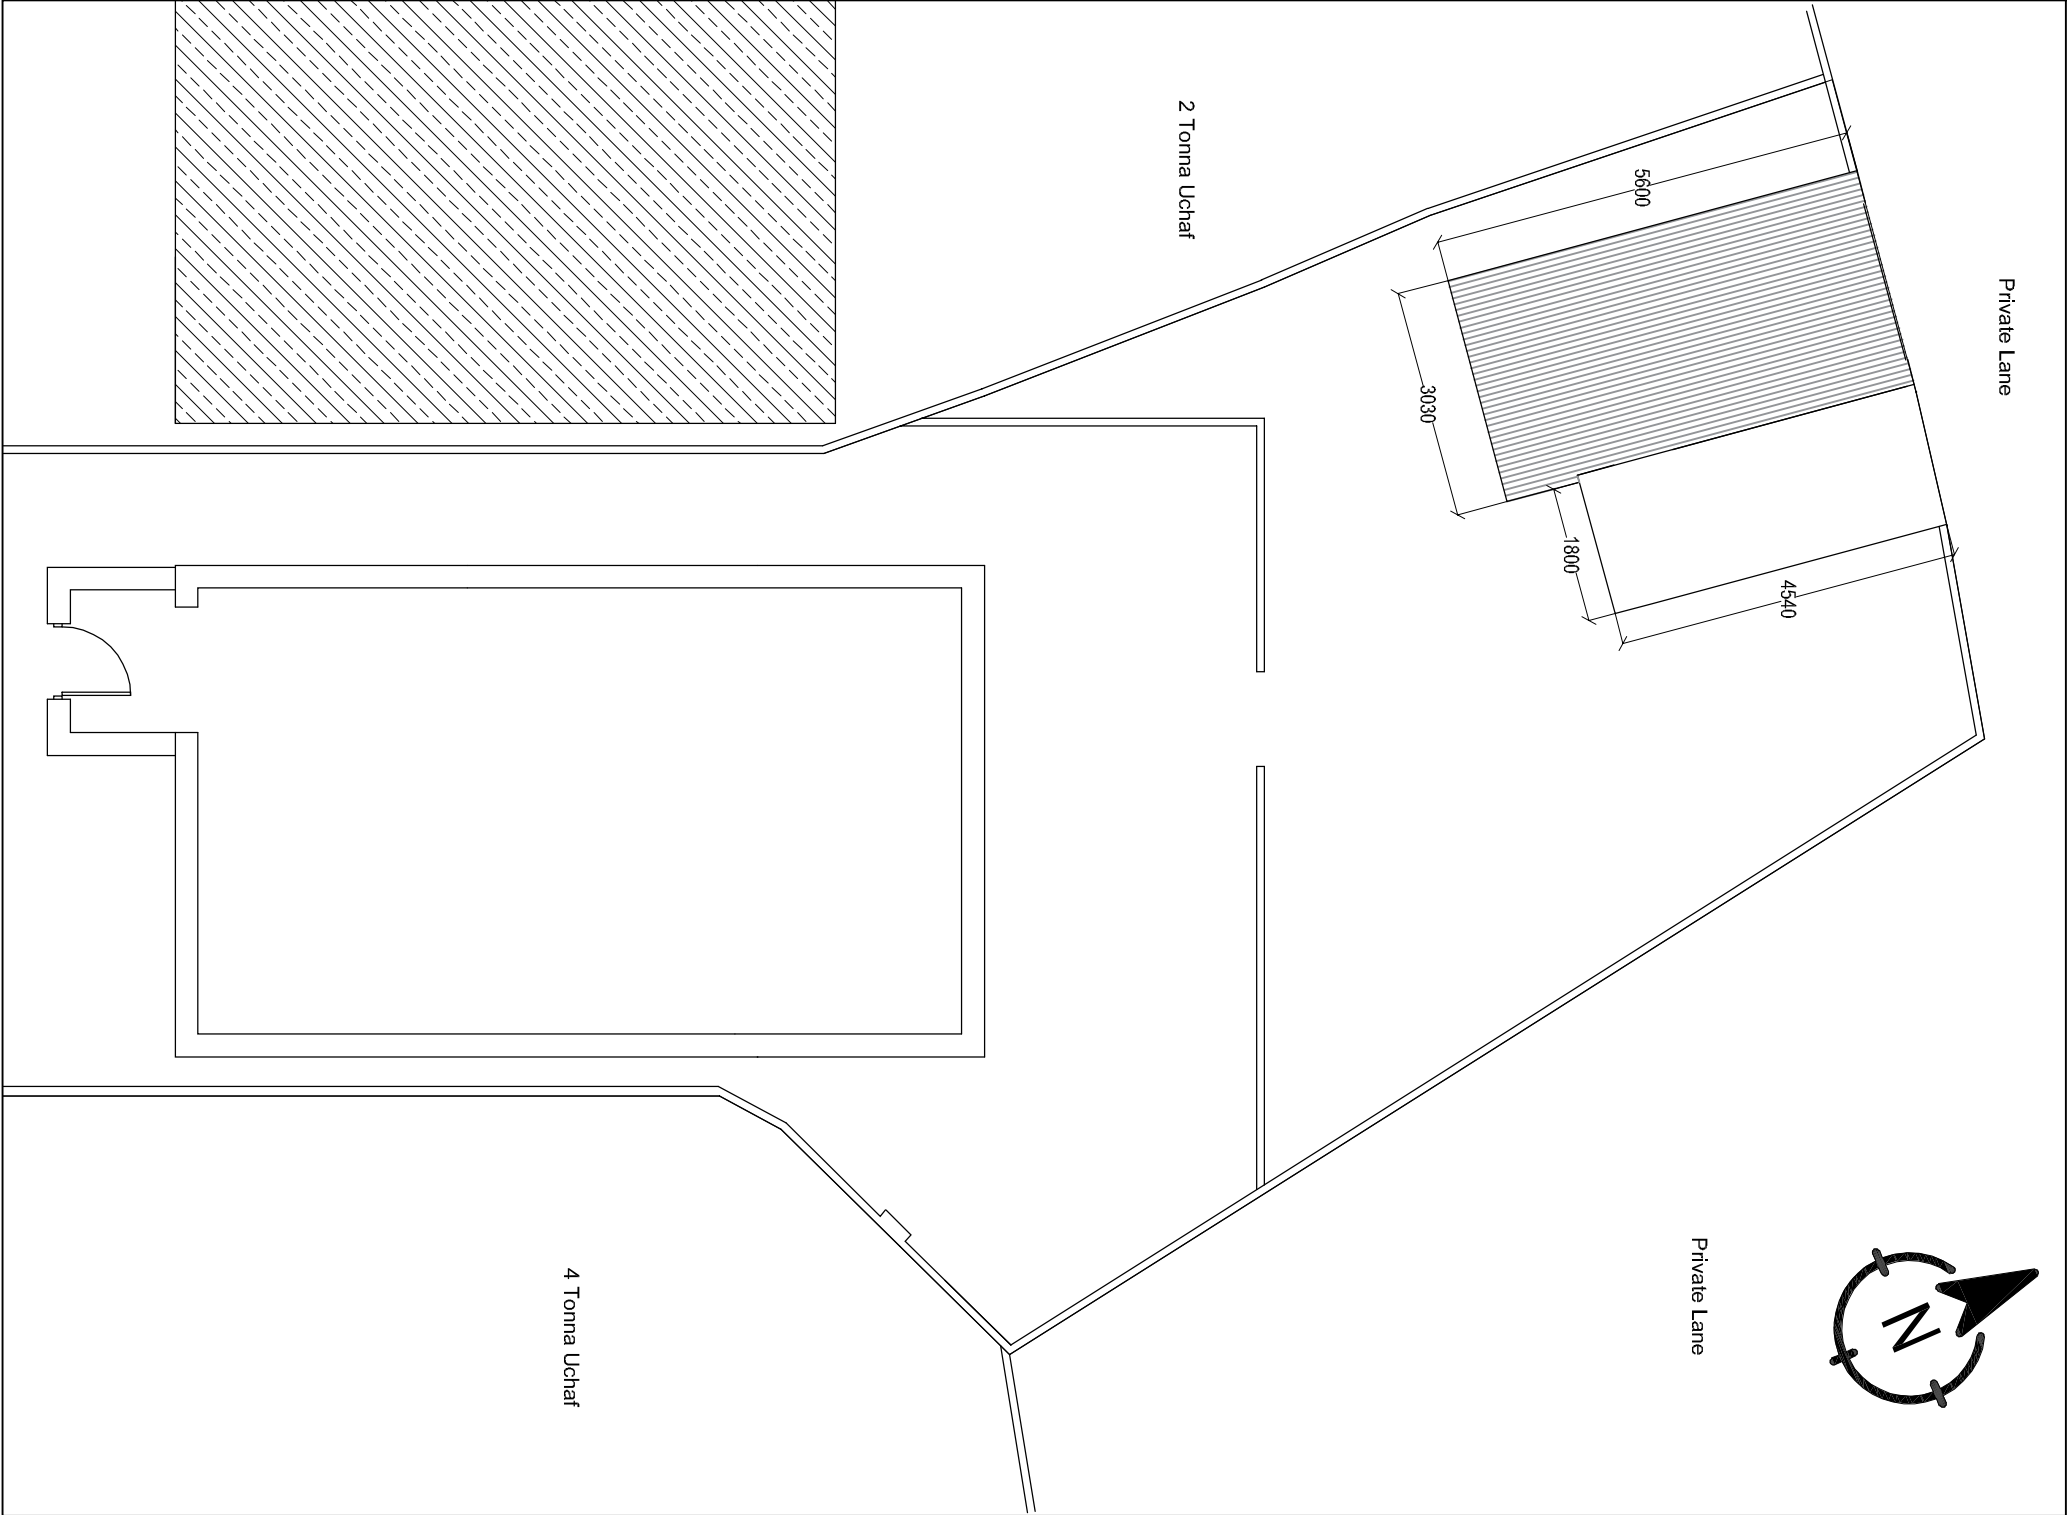

P01 S0 June 2023 TB Planning Issue	
Rev.	Status Date Check Description
Project	
3 Tonna Uchaf	
Tonna, Neath	
Mr T Bevan	
Title	
Existing Roof Plan	
Scale	Size
1:100	A3
Job Number	Drawing Number
2303	004