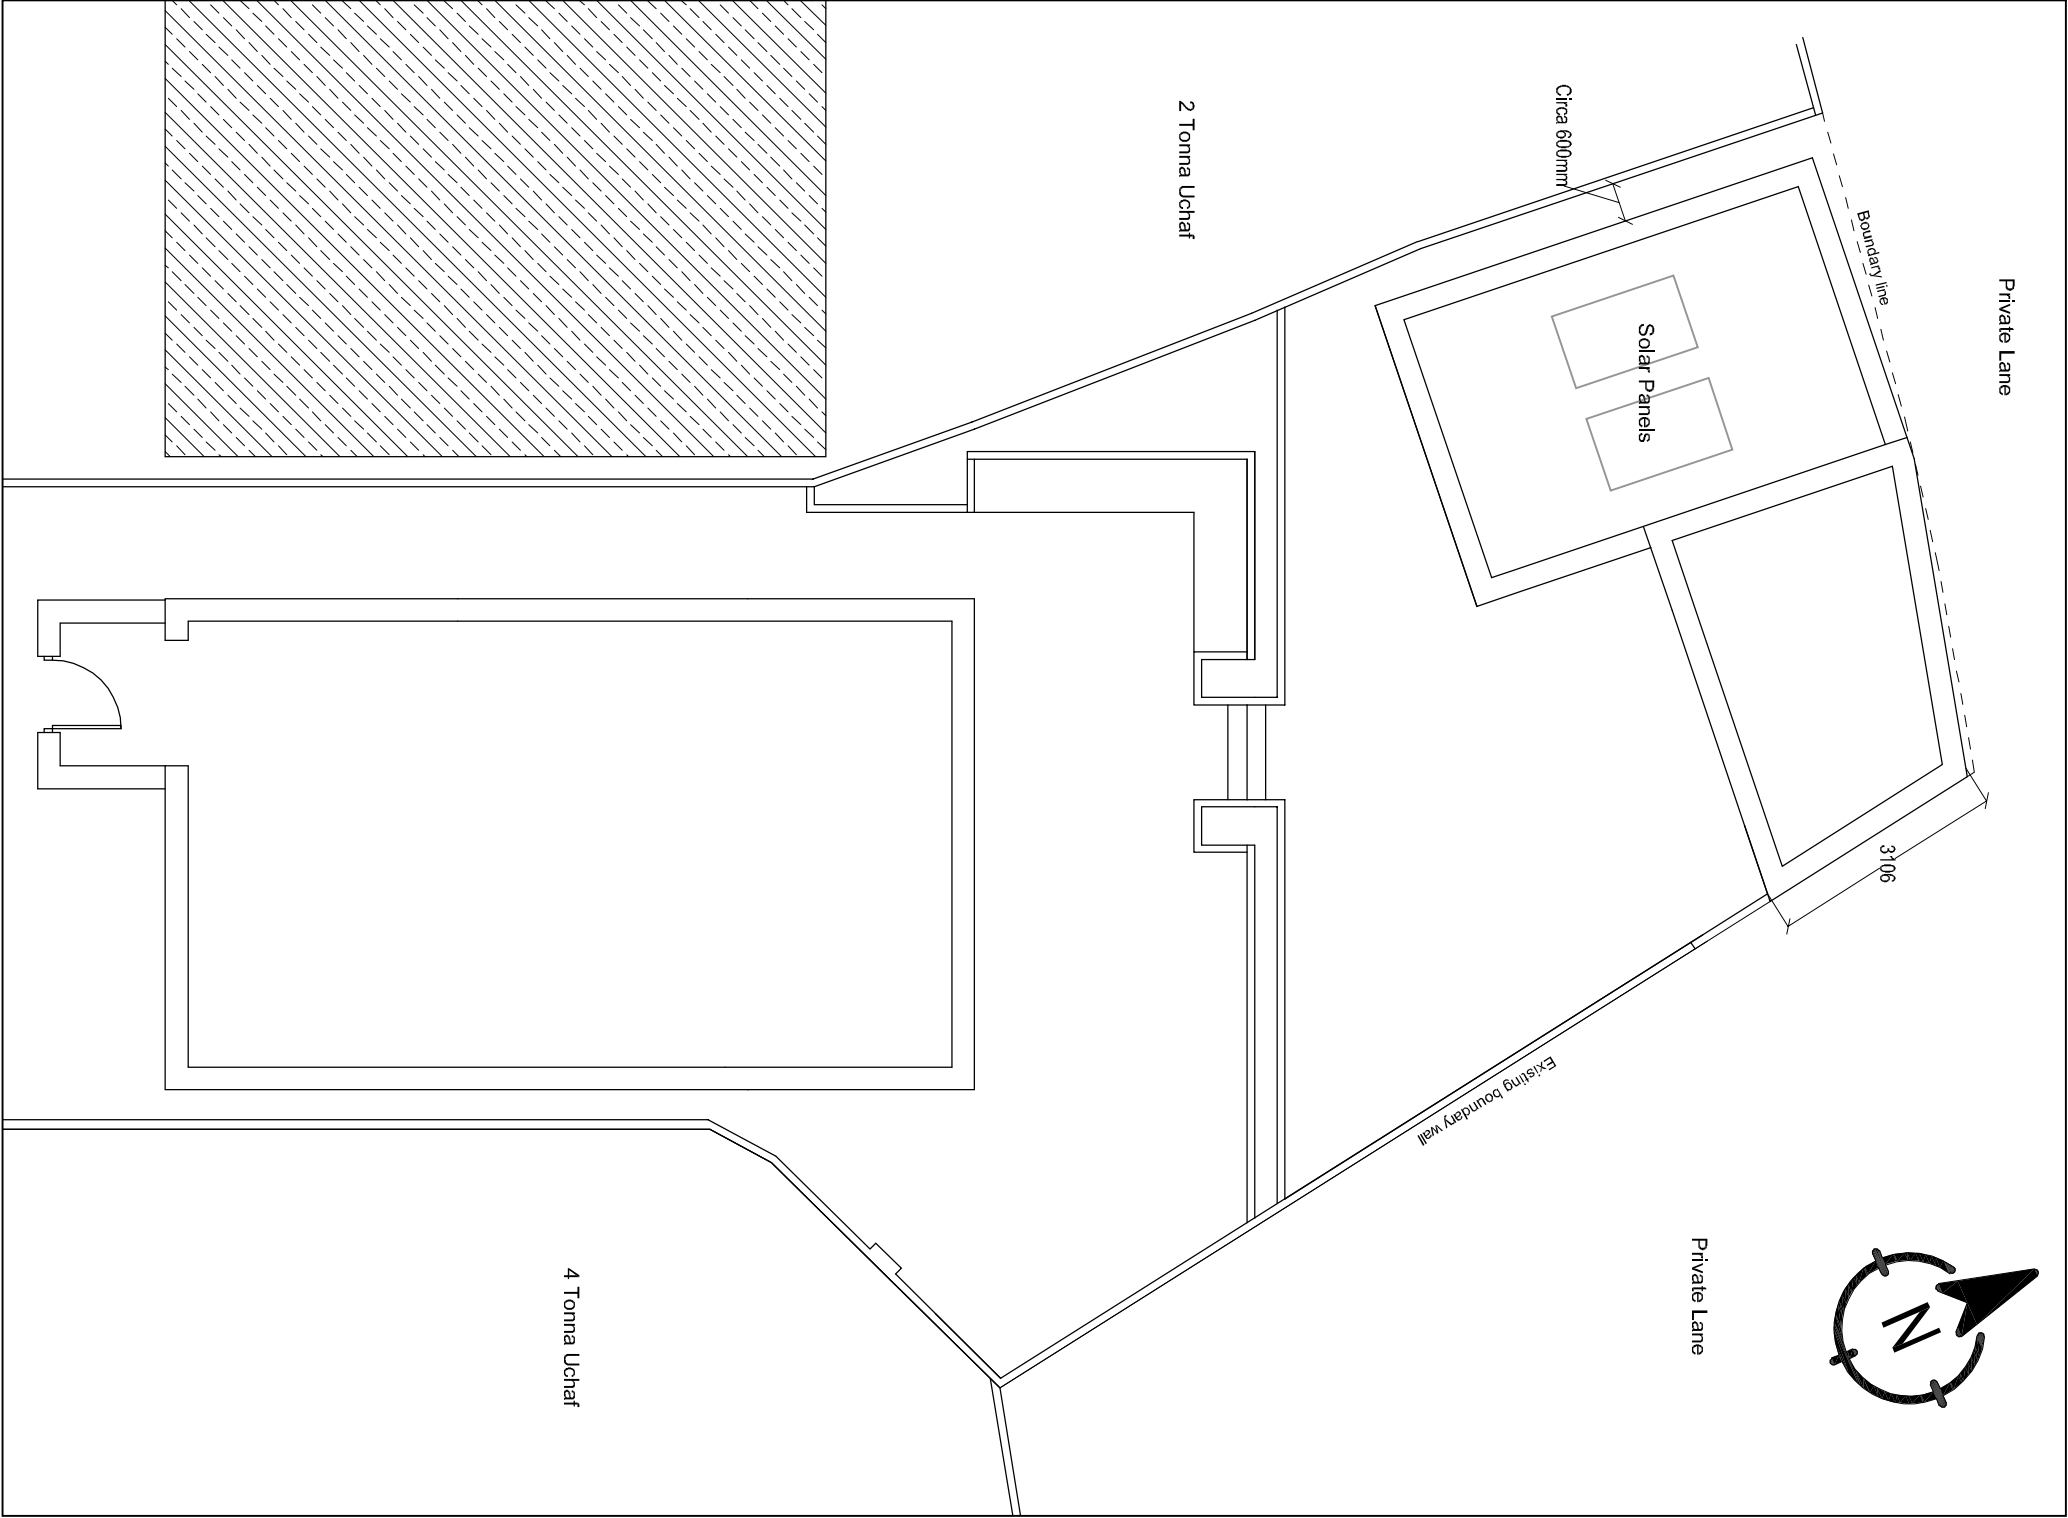


Private Lane

3106

Solar Panels


Circa 600mm

Boundary line

Existing boundary wall

2 Tonna Uchaf

4 Tonna Uchaf

 

P01 S0 June 2023 TB Planning Issue
Rev. Status Date Check Description

Project
3 Tonna Uchaf
Tonna, Neath
Mr T Bevan

Title

Proposed Roof Plan

Scale Size
1:100 A3

Job Number Drawing Number
2303 005