



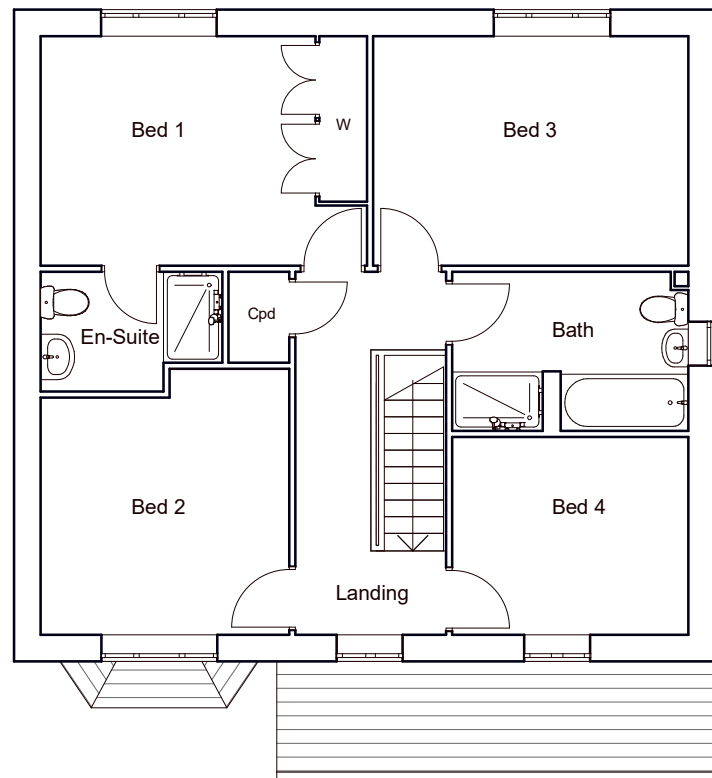


FIRST FLOOR PLAN




FRONT ELEVATION

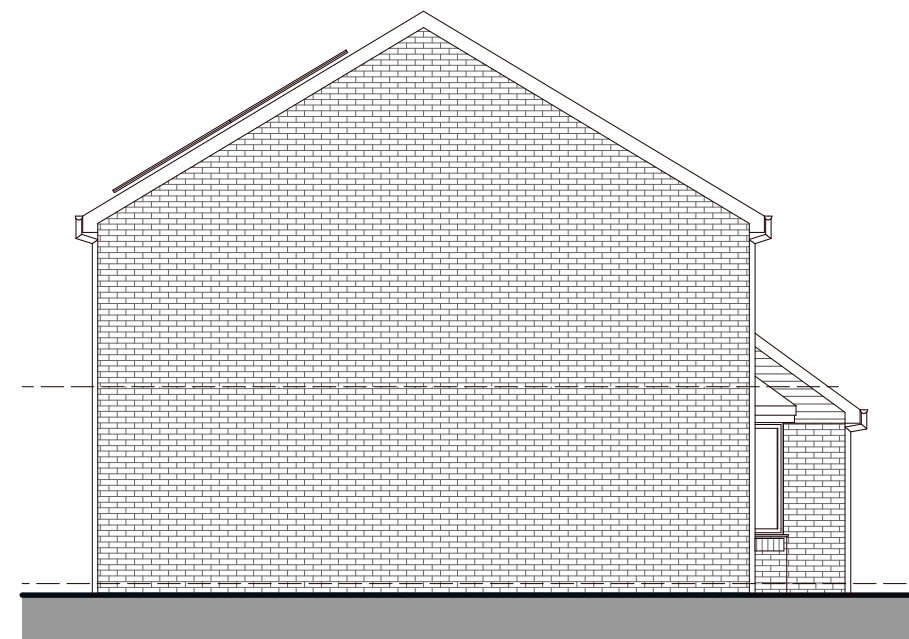


SIDE ELEVATION

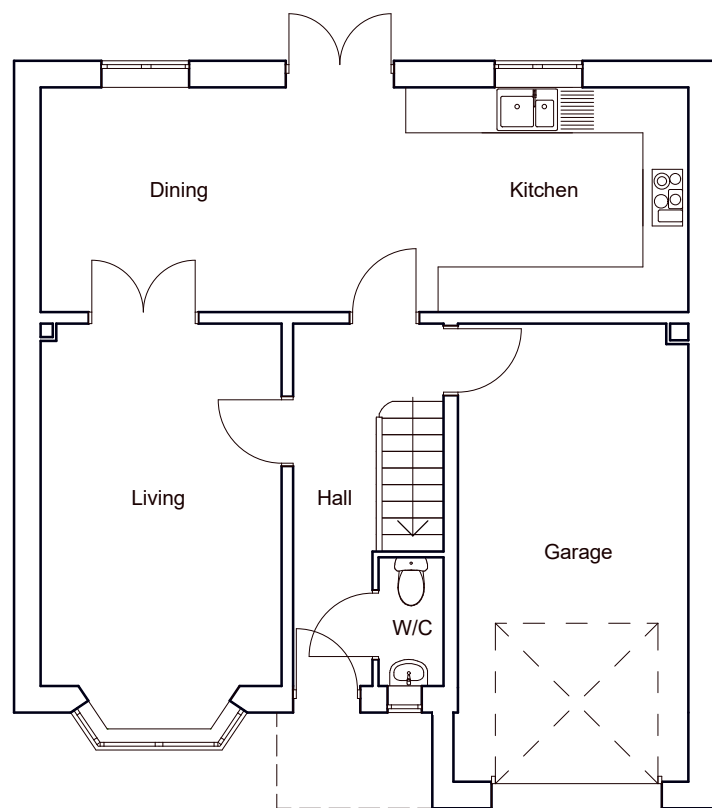

GROUND FLOOR PLAN

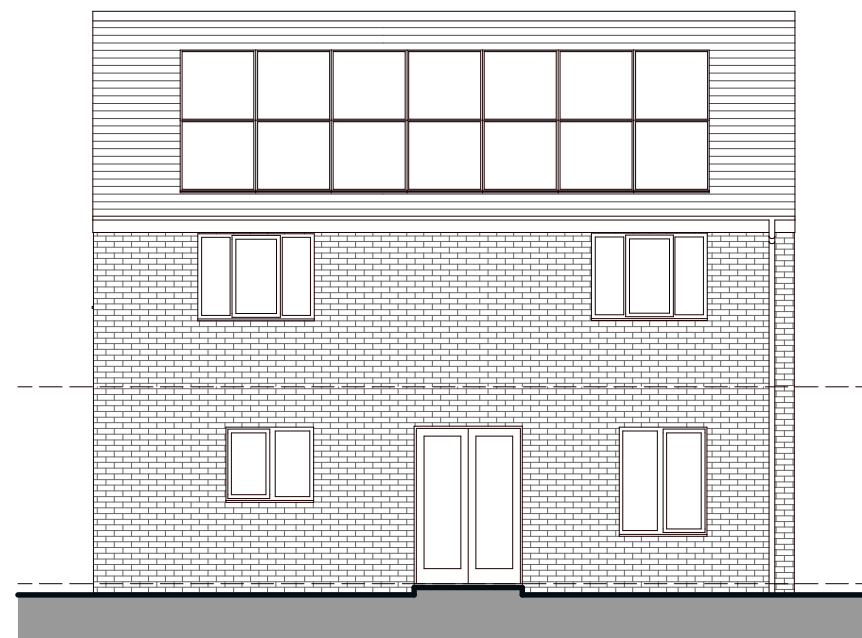

REAR ELEVATION

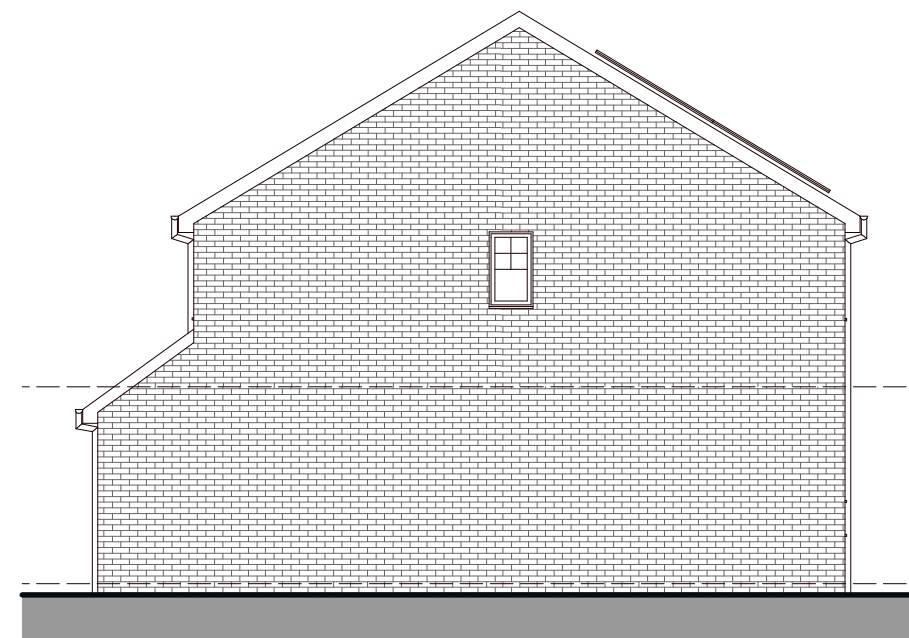

SIDE ELEVATION

Scale 1 / 100 @ A3



3 GRAIG Y FFOREST
GODRERGRAIG, SWANSEA
Mr & Mrs Singh
**SCHEME DESIGN - Existing
Floor Plans & Elevations**

Date: May 2023
Scale: 1:100 @ A3
Drawing Number: 2333-02

