


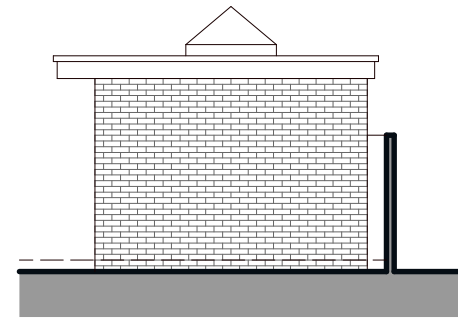


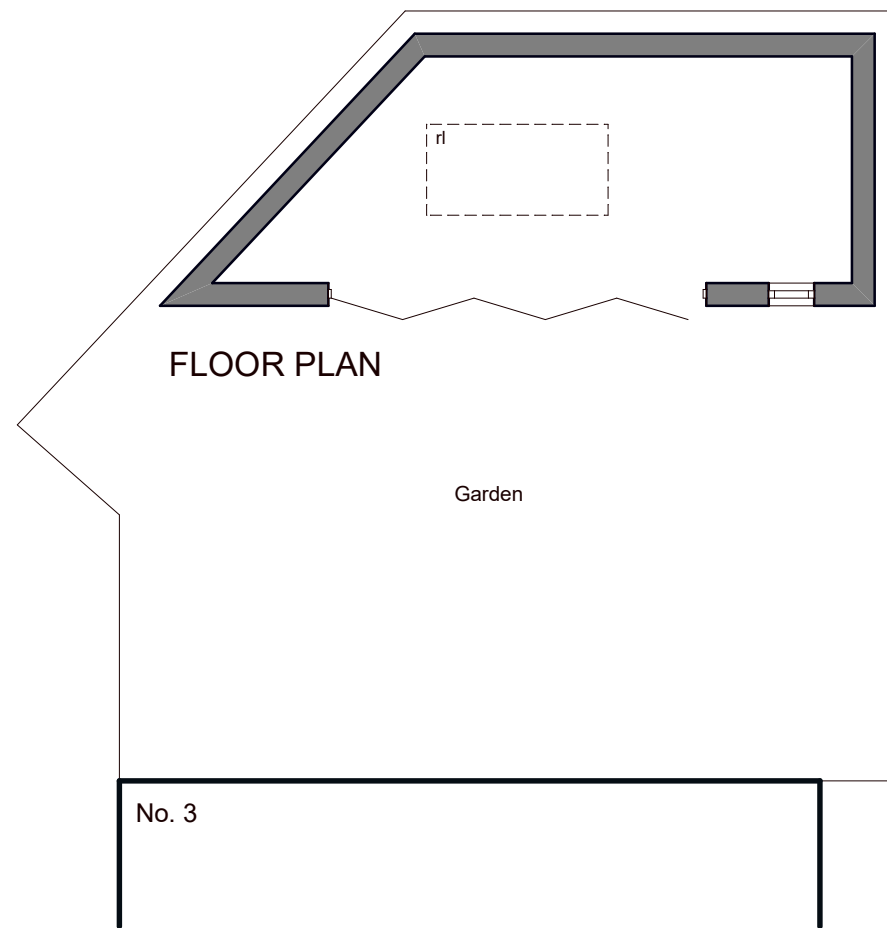


SIDE ELEVATION

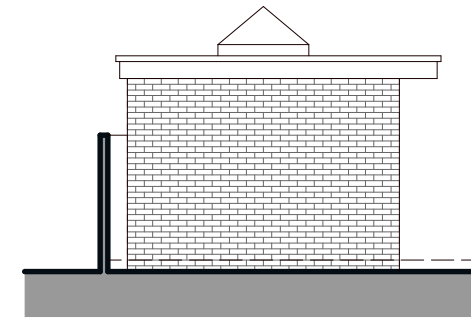

SIDE ELEVATION

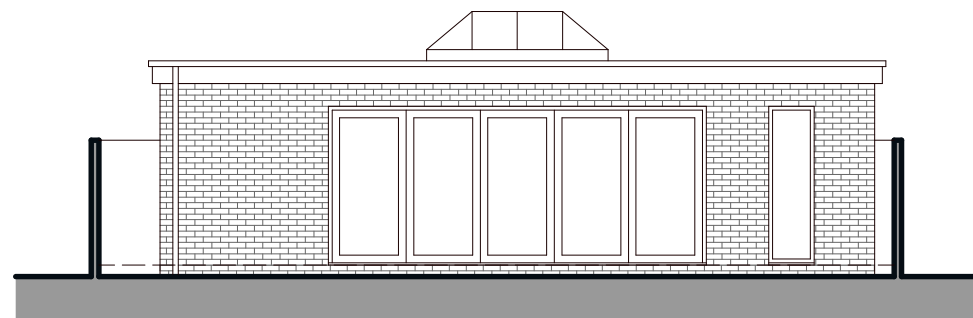

FRONT ELEVATION

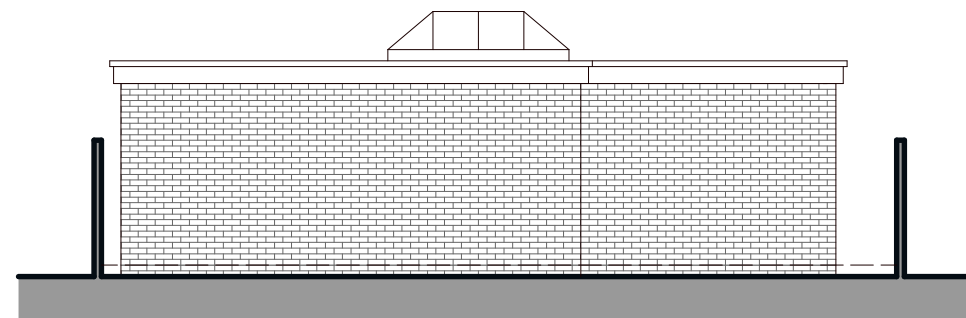

REAR ELEVATION

Scale 1 / 100 @ A3



PROPOSED EXTERNAL FINISHES

Flat roof - Single ply membrane
 Walls - Facing brickwork
 Windows & Doors - White PVCu & aluminium
 Fascia & soffit boards - White PVCu
 Rainwater goods - Black PVCu
 Roof lantern - White aluminium

3 GRAIG Y FFOREST
 GODRERGRAIG, SWANSEA
 Mr & Mrs Singh
**SCHEME DESIGN - Proposed
 Floor Plan & Elevations
 Outbuilding**

Date: June 2023
 Scale: 1:100 @ A3
 Drawing Number: 2333-05

