






Reproduced from an Ordnance Survey map with the permission of the
Controller of Her Majesty's Stationary Office.
©Crown Copyright. All rights reserved.

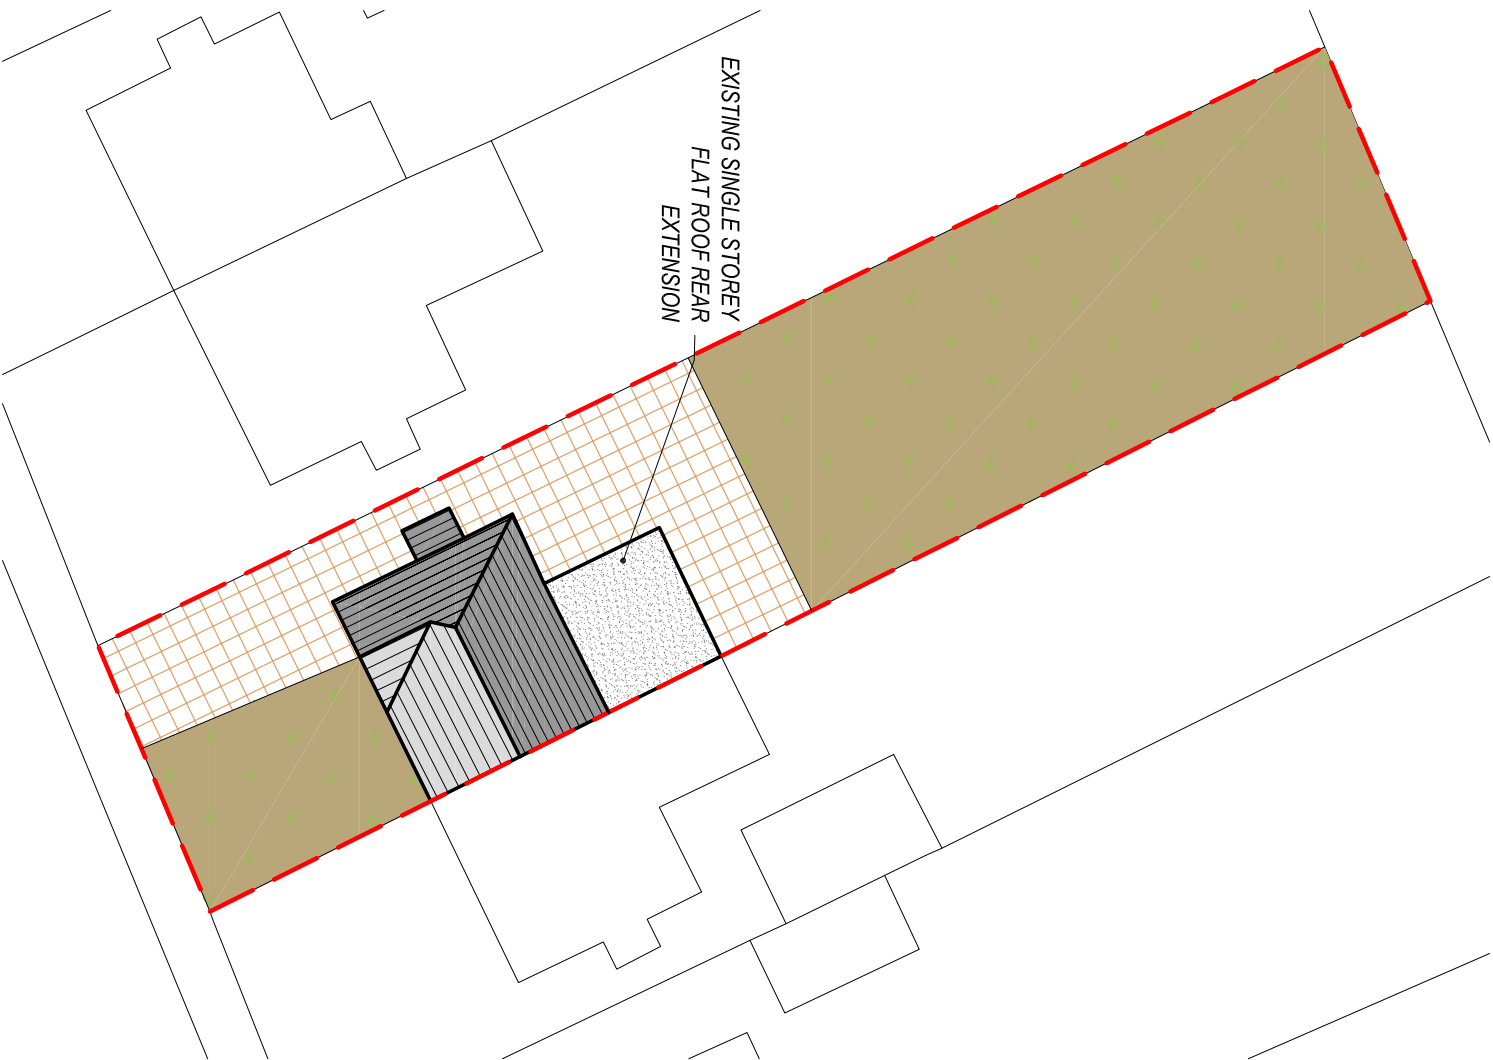

EXISTING SITE PLAN
Scale 1:250

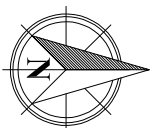

Reproduced from an Ordnance Survey map with the permission of the
Controller of Her Majesty's Stationary Office.
©Crown Copyright. All rights reserved.

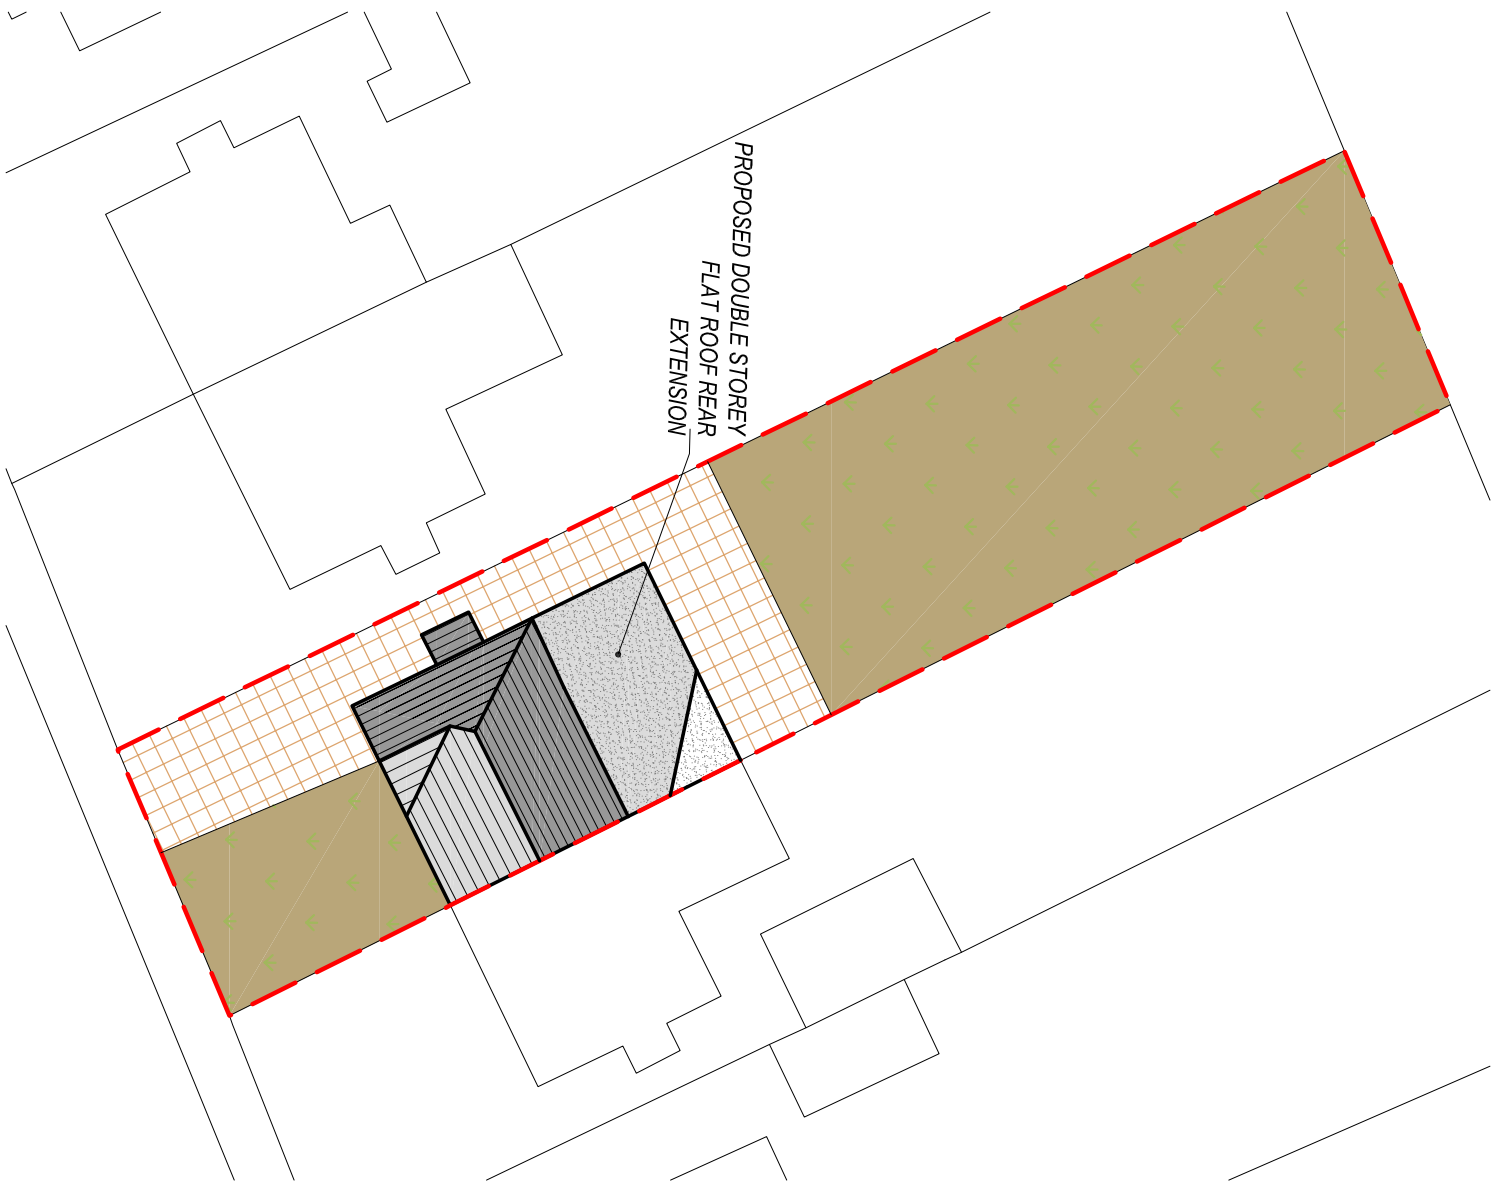

PROPOSED SITE PLAN
Scale 1:250

Client:

Mr Leighton Young
105 Crymlyn Road,
Skewen,
SA10 6DT

Project Title:

FIRST FLOOR
REAR EXTENSION

General Notes:

1. Draw and scale from this drawing. Take figures & dimensions only.
2. Dimensions are in millimetres unless otherwise stated.

Drawing Issue:

PLANNING

Drawing Title:

EXISTING & PROPOSED SITE PLANS

Drawing No:	002	Revision:	B
Date:	03-04-2023	Revised:	09-06-2023
Scale(s):	1:250	Paper Size:	A3



Cwm Planning & Design Ltd.
(architectural and draughting services)