



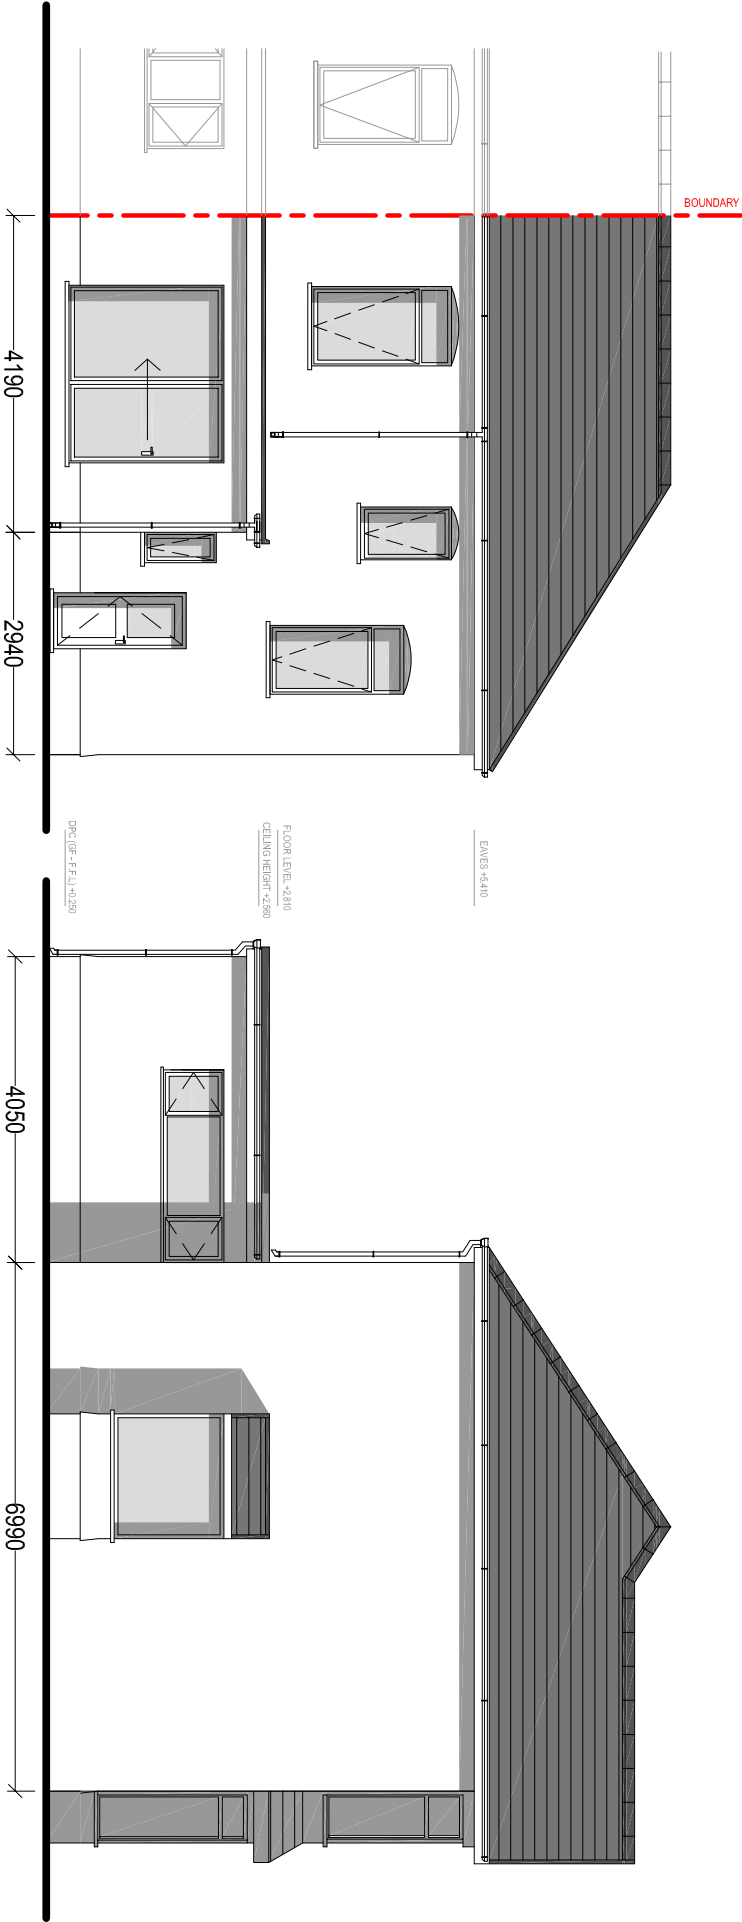

EXISTING REAR ELEVATION
Scale 1:100

EXISTING SIDE ELEVATION
Scale 1:100

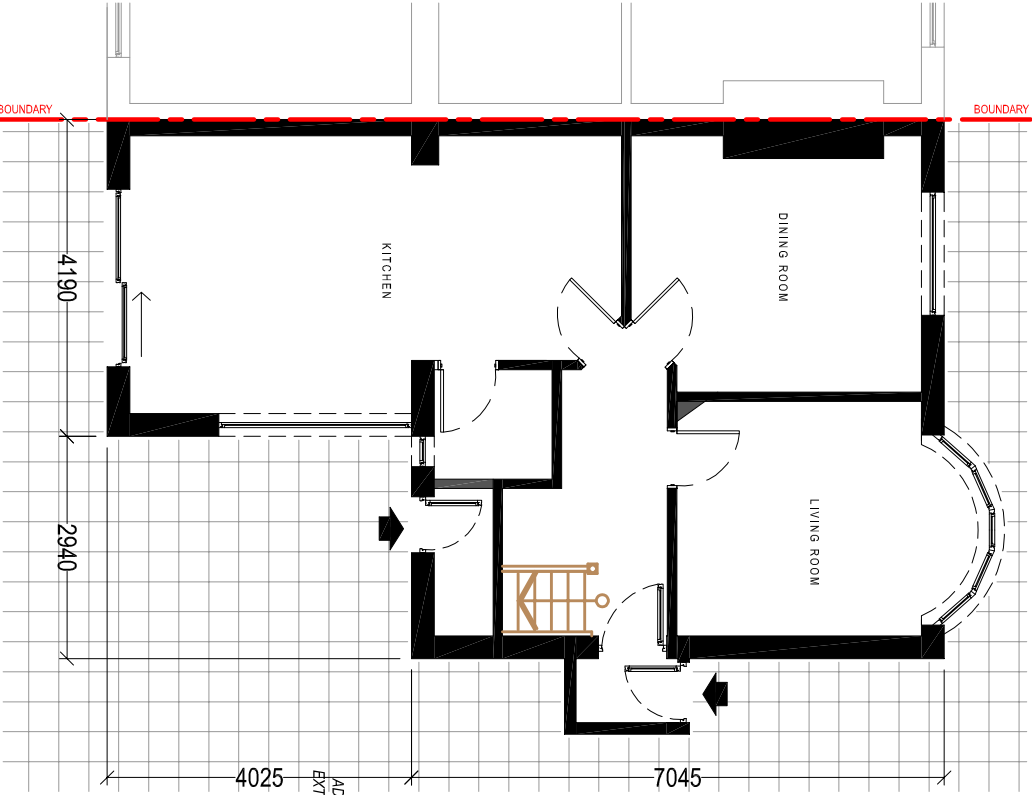

EXISTING GROUND FLOOR PLAN
Scale 1:100



EXISTING FIRST FLOOR PLAN
Scale 1:100

Client:

Mr Leighton Young
105 Crymlyn Road,
Skewen,
SA10 6DT

Project Title:

FIRST FLOOR
REAR EXTENSION

General Notes:

1. Do not scale from this drawing. Take figures from notes only.
2. Dimensions are in millimetres unless otherwise stated.

Drawing Issue:

PLANNING

Drawing Title:
EXISTING ELEVATIONS & FLOOR PLANS

Drawing No:	003	Revision:	B
Date:	03-04-2023	Revised:	09-06-2023
Scale(s):	1:100	Paper Size:	A3



Cwm Planning & Design Ltd.
(architectural and Draughting Services)