
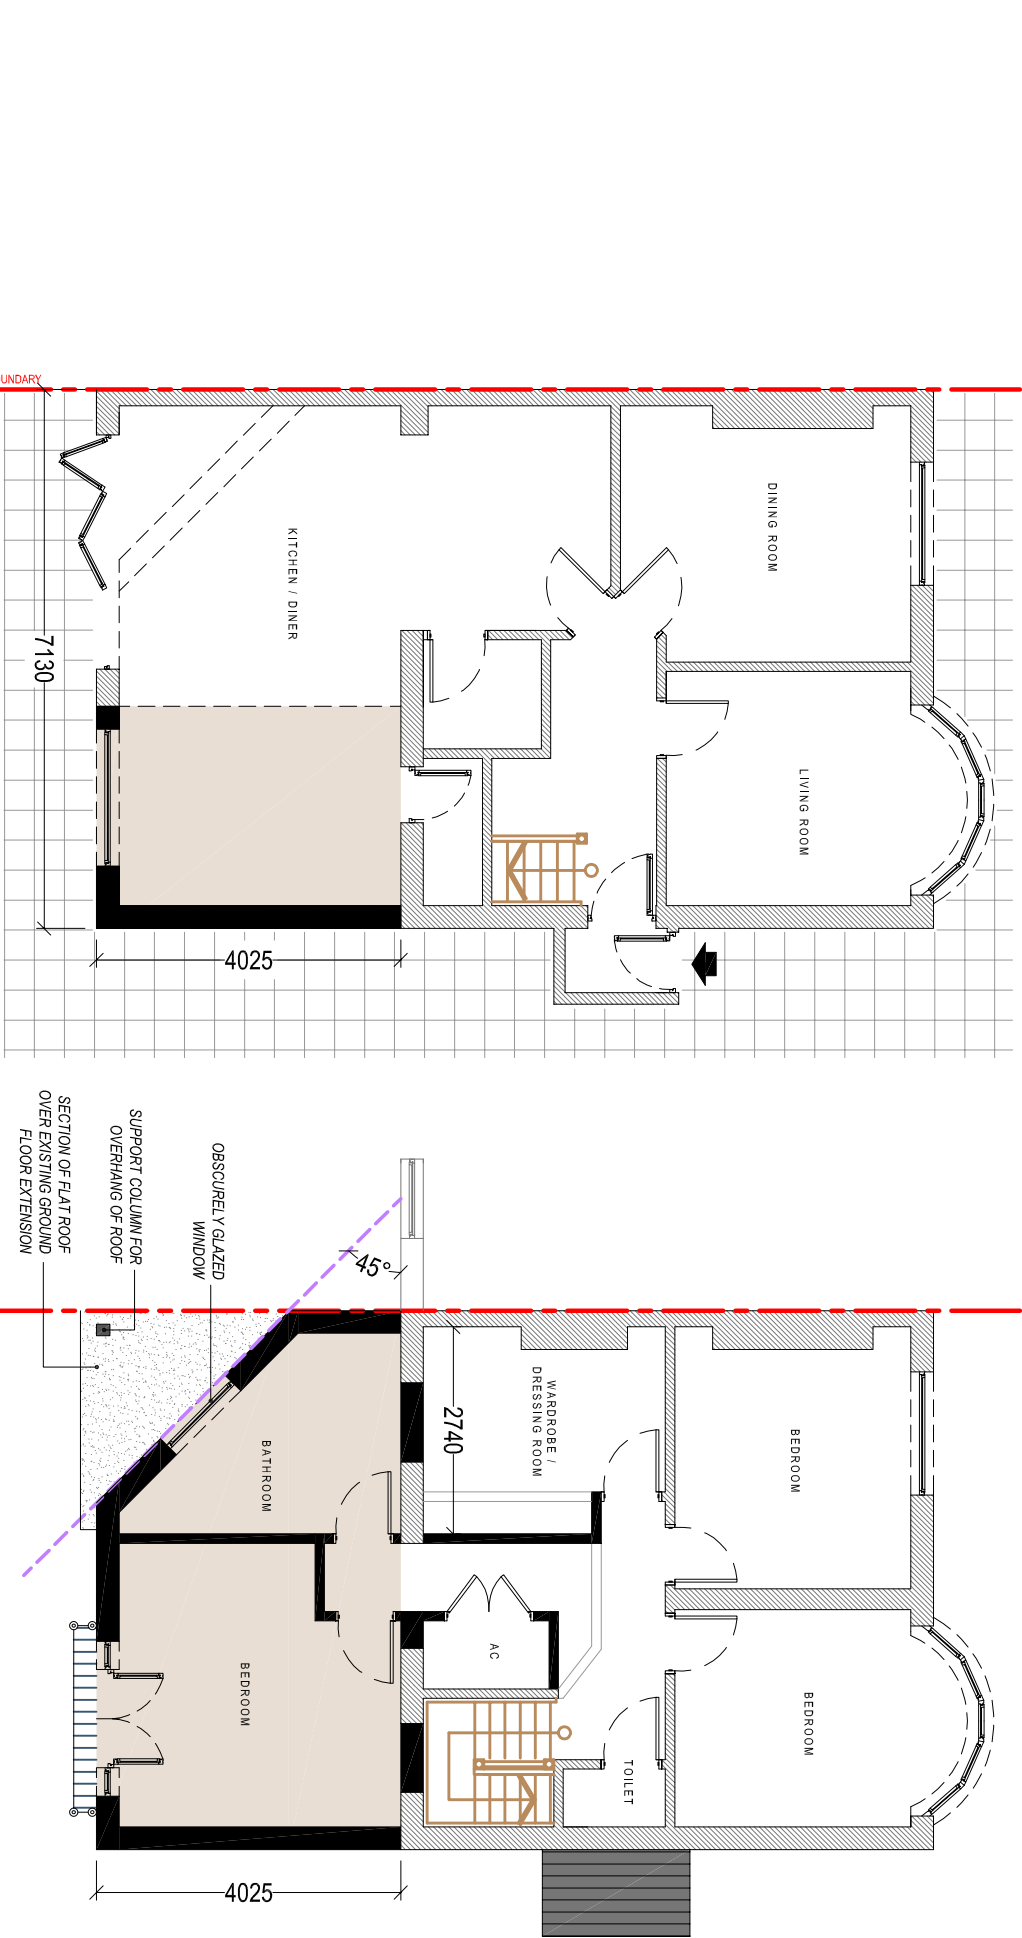


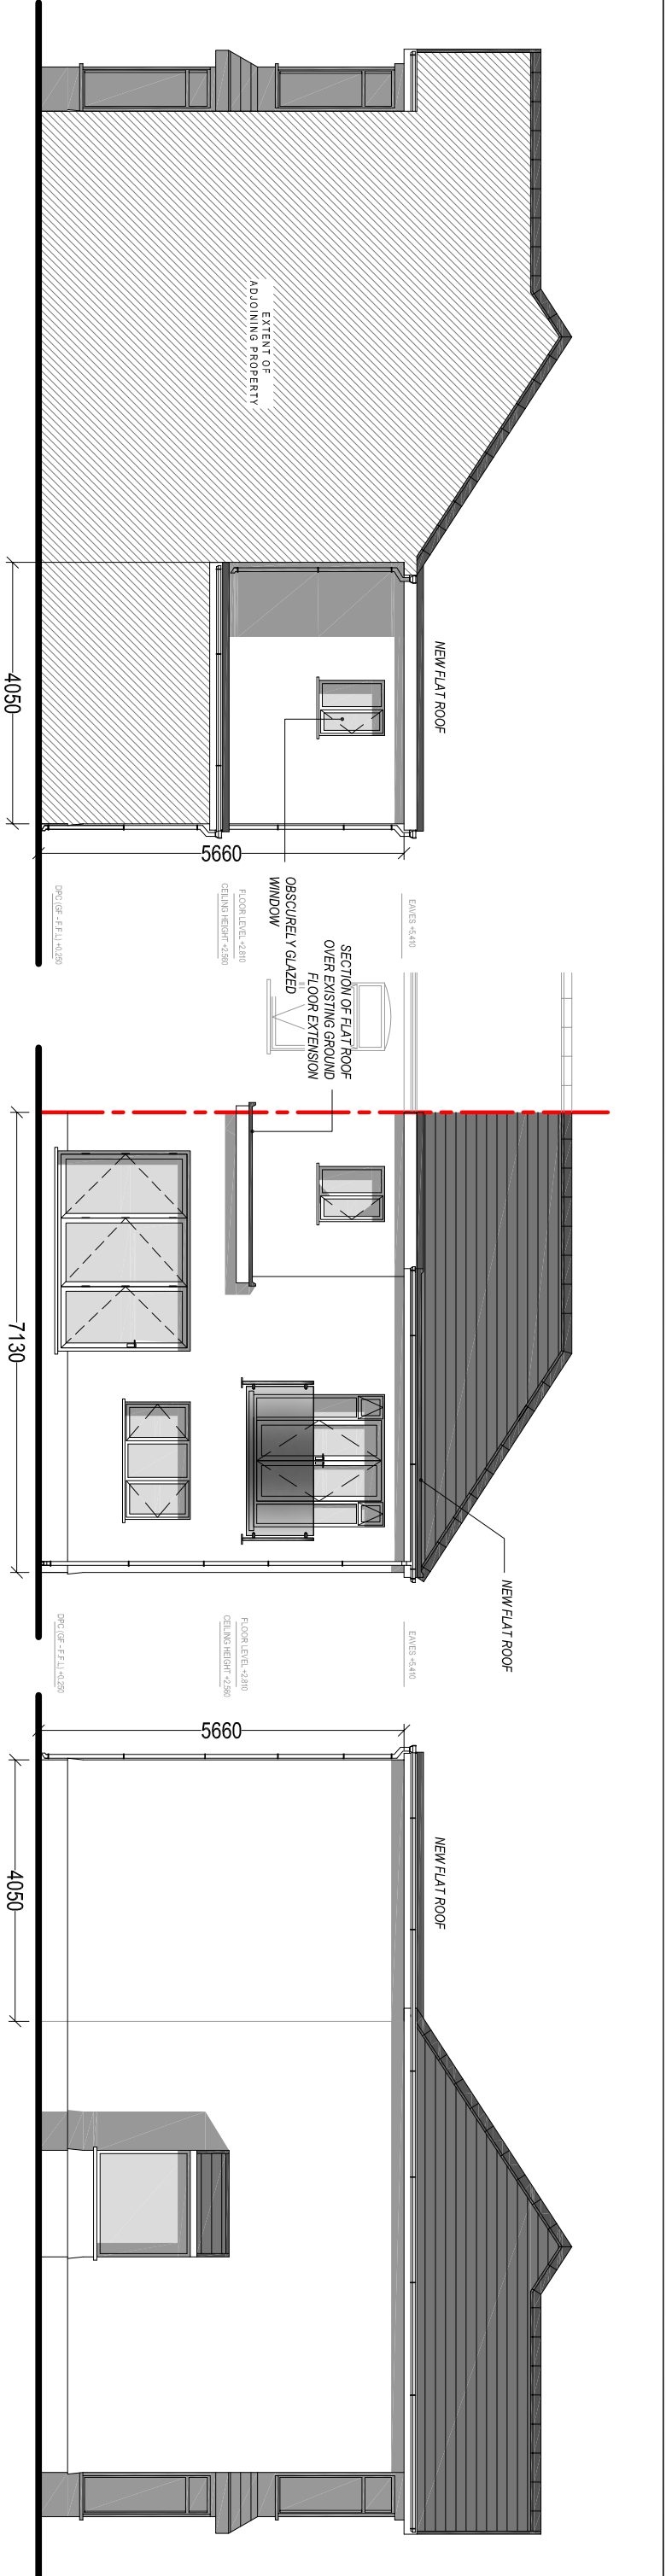

MATERIAL FINISHES:

Roof Covering:

Single Ply Rubber EPDM Flat roof

Wall Covering:

Rendered Masonry (to match existing)

Windows & Doors:

uPVC Double Glazed.

Colour: White

Weather boarding:

uPVC bullnosed

Colour: White

Rainwater goods:

Plastic, universal

Colour: Black

PLANNING

Drawing Title: PROPOSED ELEVATIONS & FLOOR PLANS			
Drawing No:	004	Revision:	B
Date:	12-05-2023	Revised:	09-06-2023
Scale(s):	1:100	Paper Size:	A3



Cwm Planning & Design Ltd.
(architectural and draughting services)