





NO.	NOTES
1	All dimensions in millimetres unless otherwise stated.
2	Do not scale off drawing. All dimensions to be checked on site by contractor.
3	Drawings to be used for purposes of Planning Application only.
4	These are not Construction Drawings.
5	The contractor is to set out, check and co-ordinate all dimensions on site during the course of works.

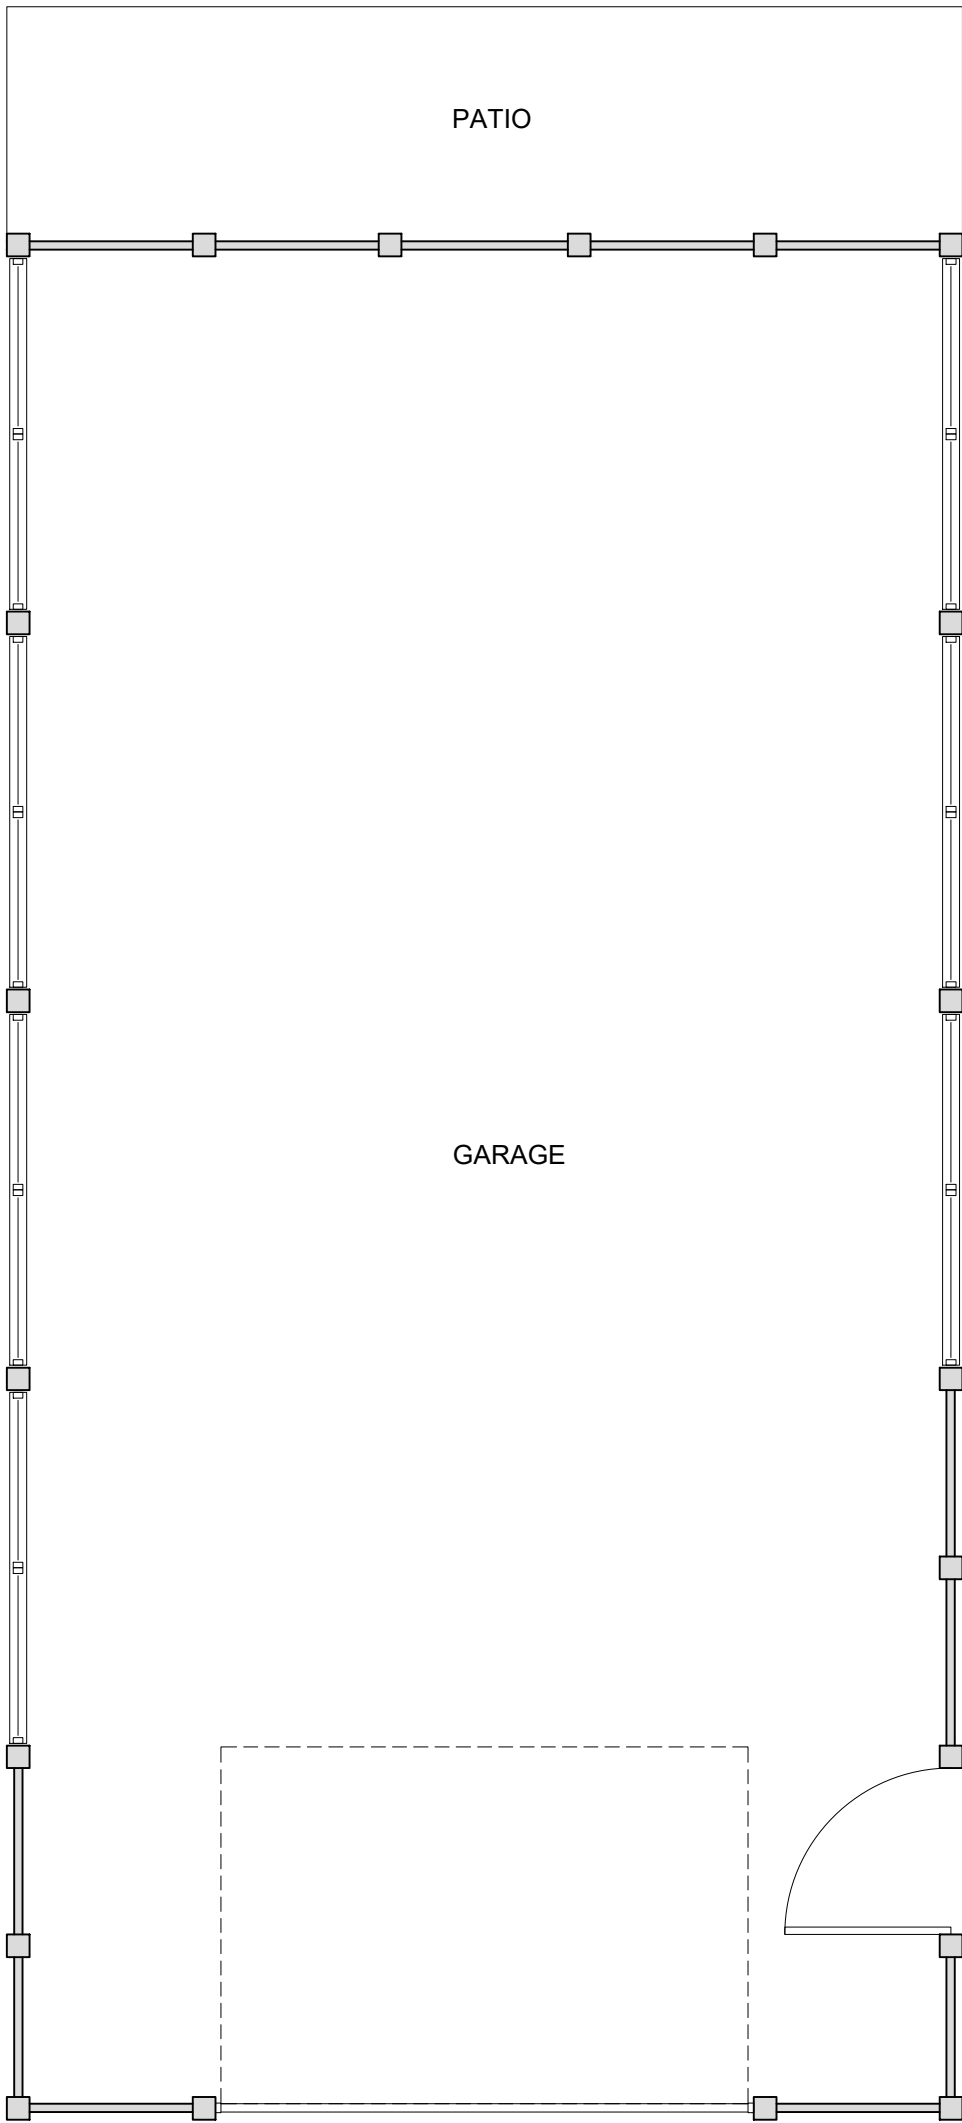

EXISTING GROUND FLOOR
SCALE 1:50

 





REVISIONS:

SHEET TITLE:
EXISTING FLOOR PLANS

PROJECT DESCRIPTION:
SINGLE STOREY REAR



DATE:
Jan 2023

SCALE:
1 : 50

SHEET:
A-2