






NO.	NOTES
1	All dimensions in millimetres unless otherwise stated.
2	Do not scale off drawing. All dimensions to be checked on site by contractor.
3	Drawings to be used for purposes of Planning Application only.
4	These are not Construction Drawings.
5	The contractor is to set out, check and co-ordinate all dimensions on site during the course of works.

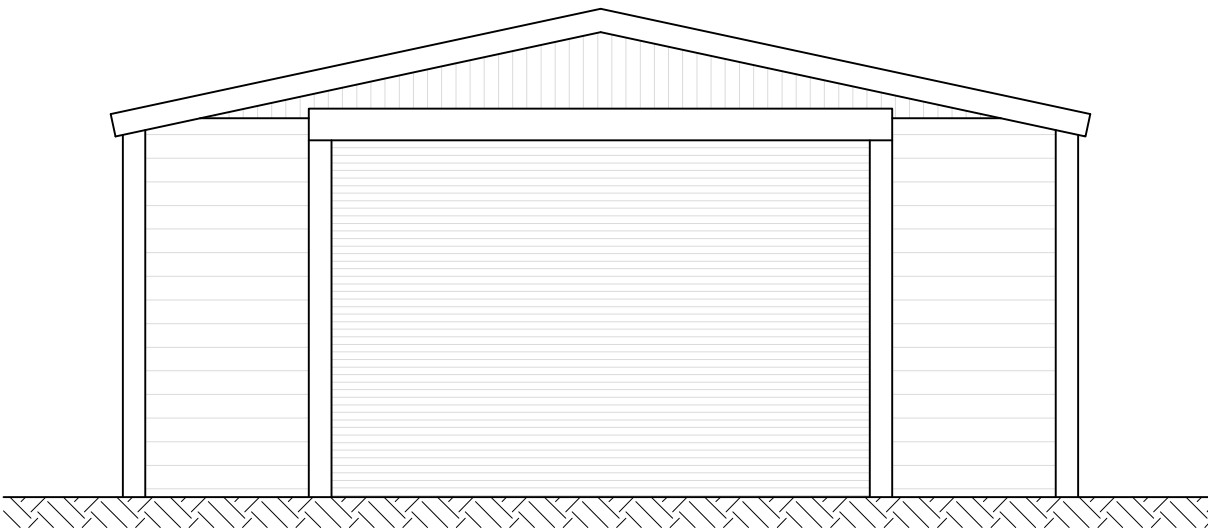


EXISTING FRONT ELEVATION
SCALE 1:50

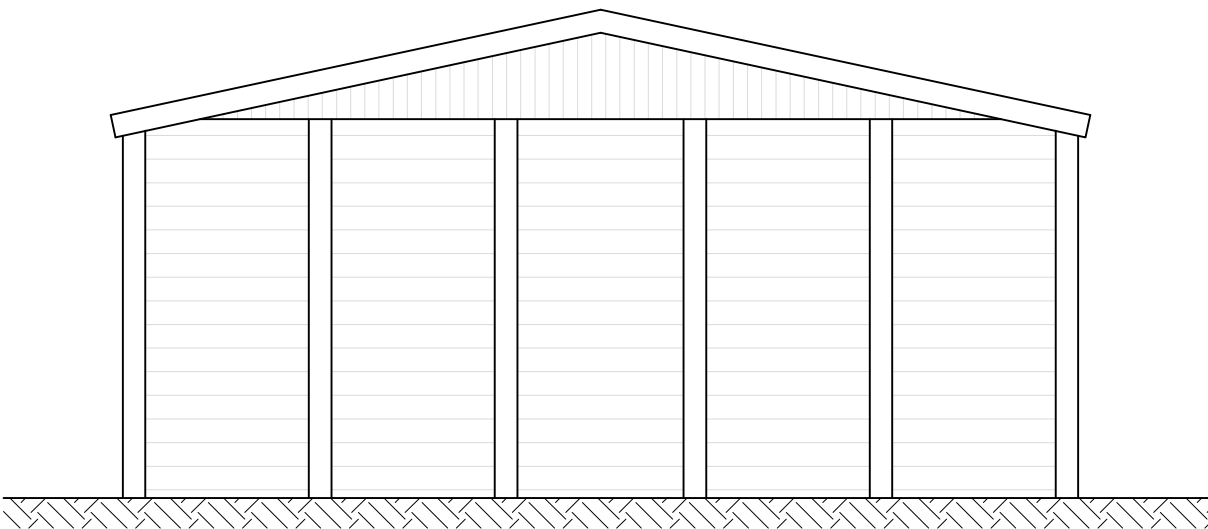


EXISTING REAR ELEVATION
SCALE 1:50

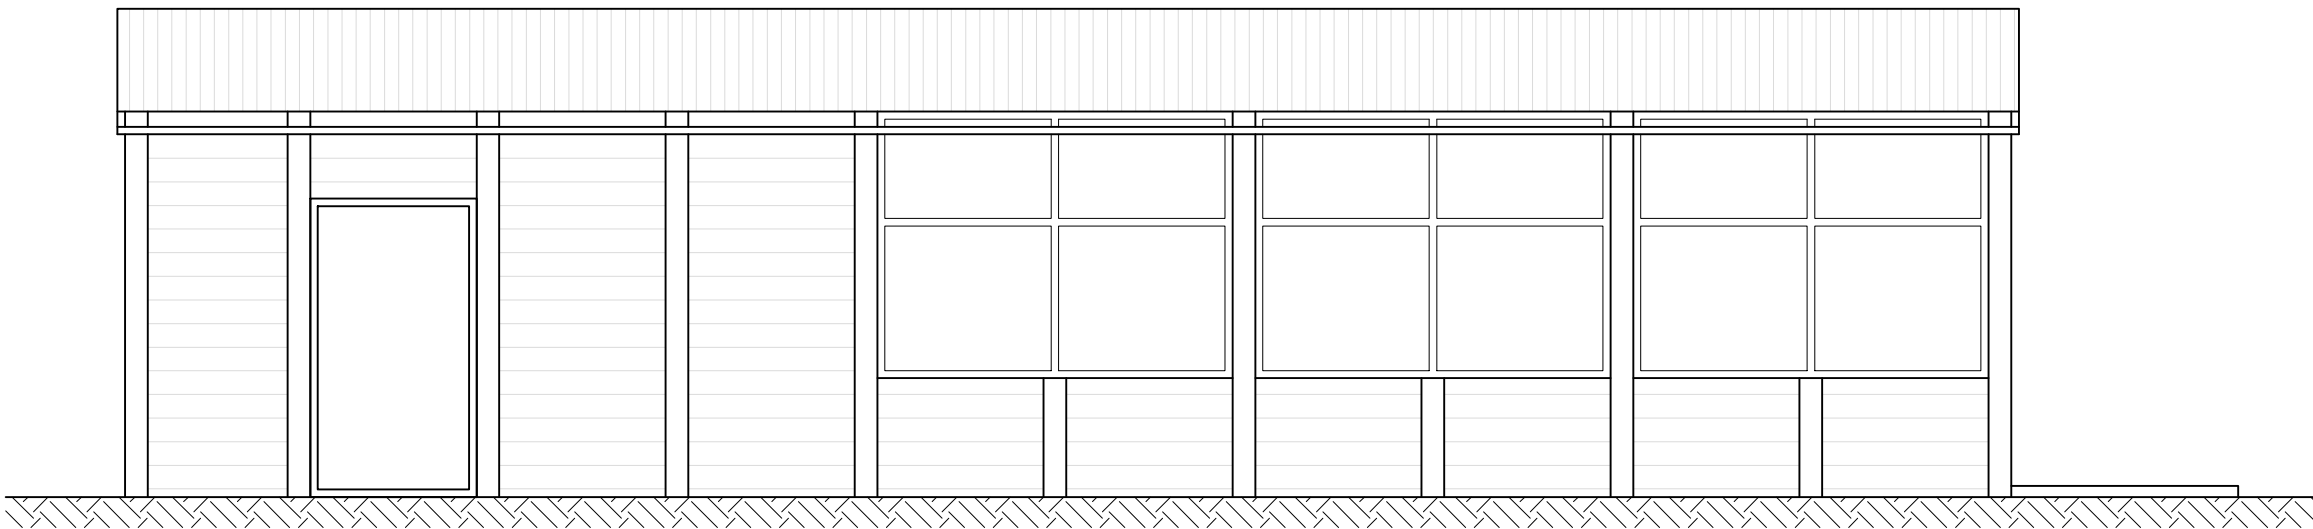

EXISTING RHS ELEVATION
SCALE 1:50

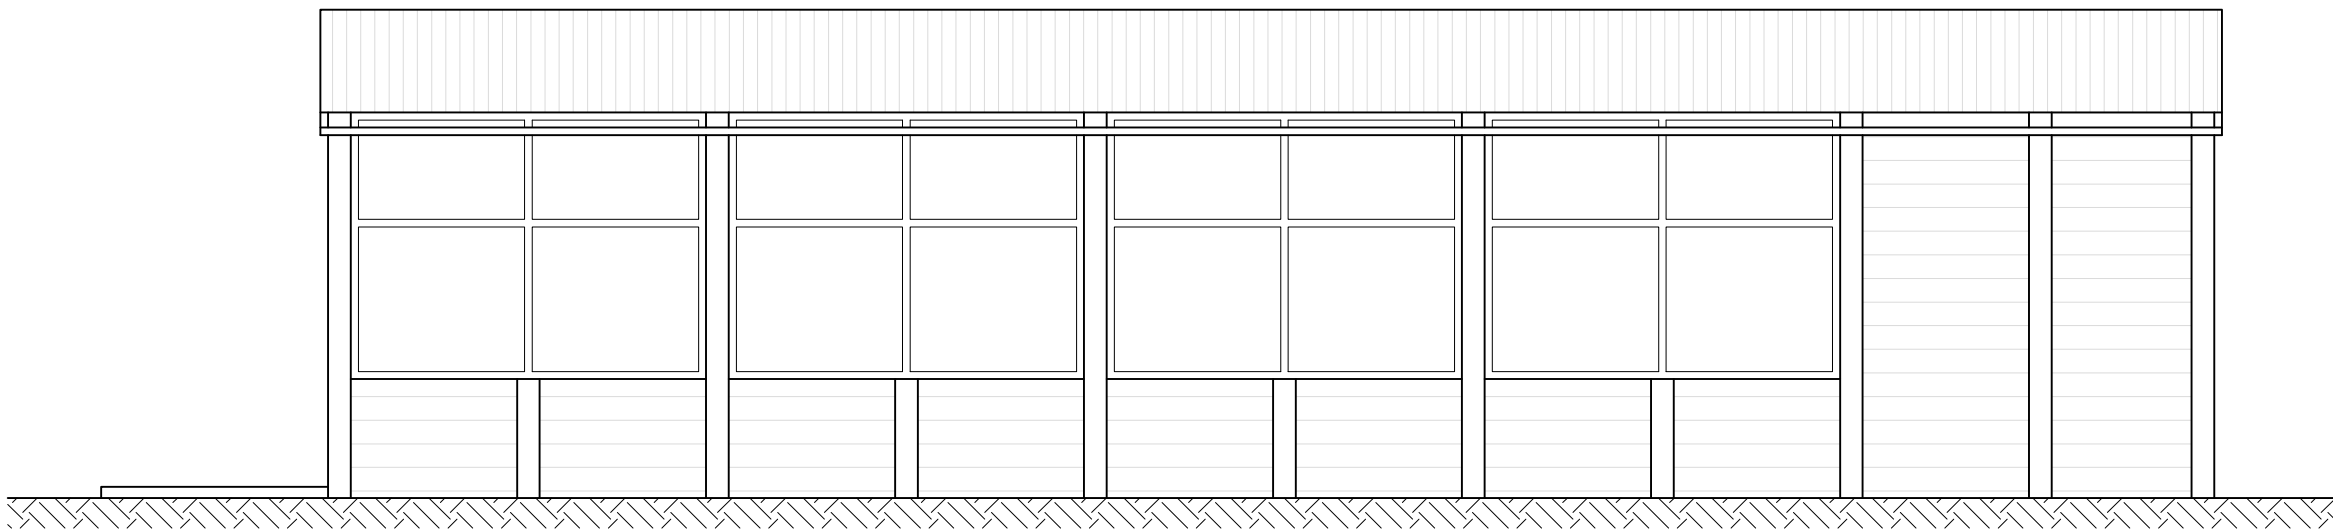

EXISTING LHS ELEVATION
SCALE 1:50

 

West Lothian

MSC Regeneration

BSC: City and Regional Planning

RTPI

Accredited Engineers

LABC

Registered

Partner Authority Scheme

REVISIONS:

SHEET TITLE:

EXISTING ELEVATIONS

PROJECT DESCRIPTION:

SINGLE STOREY REAR

W

est Lothian

Planning Consultants

DATE:

Jan 2023

SCALE:

1:100

SHEET:

A-2