



NO.	NOTES
1	All dimensions in millimetres unless otherwise stated.
2	Do not scale off drawing. All dimensions to be checked on site by contractor.
3	Drawings to be used for purposes of Planning Application only.
4	These are not Construction Drawings.
5	The contractor is to set out, check and co-ordinate all dimensions on site during the course of works.

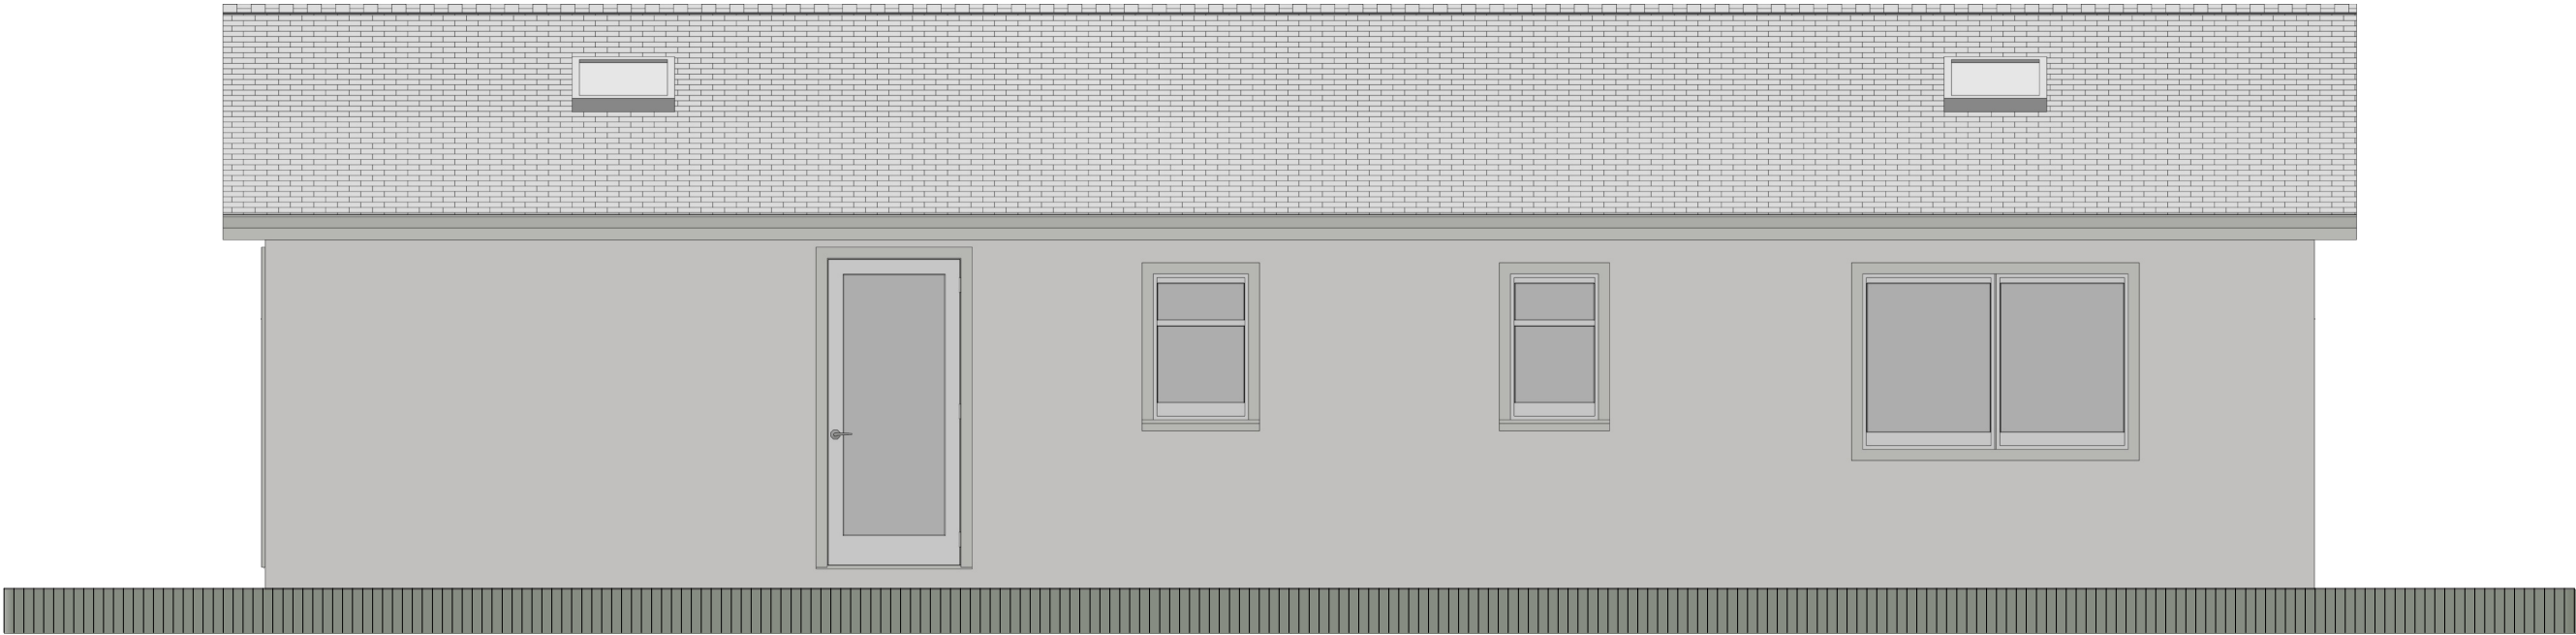

REAR ELEVATION PROPOSED

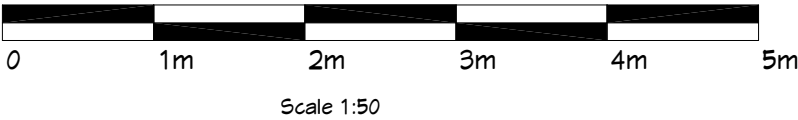

DRAWING NUMBER 2355 - AL(PE) 02

REVISIONS :

SHEET TITLE:

2355 - AL(PE) 02

PROJECT DESCRIPTION:

PROJECT: SUMMER ROOM

SITE: SWN YR AFON, SA8 4TE

CLIENT: ALISON THOMAS

DATE:

JAN 2023

SCALE:

1:50

SHEET:

A-3