


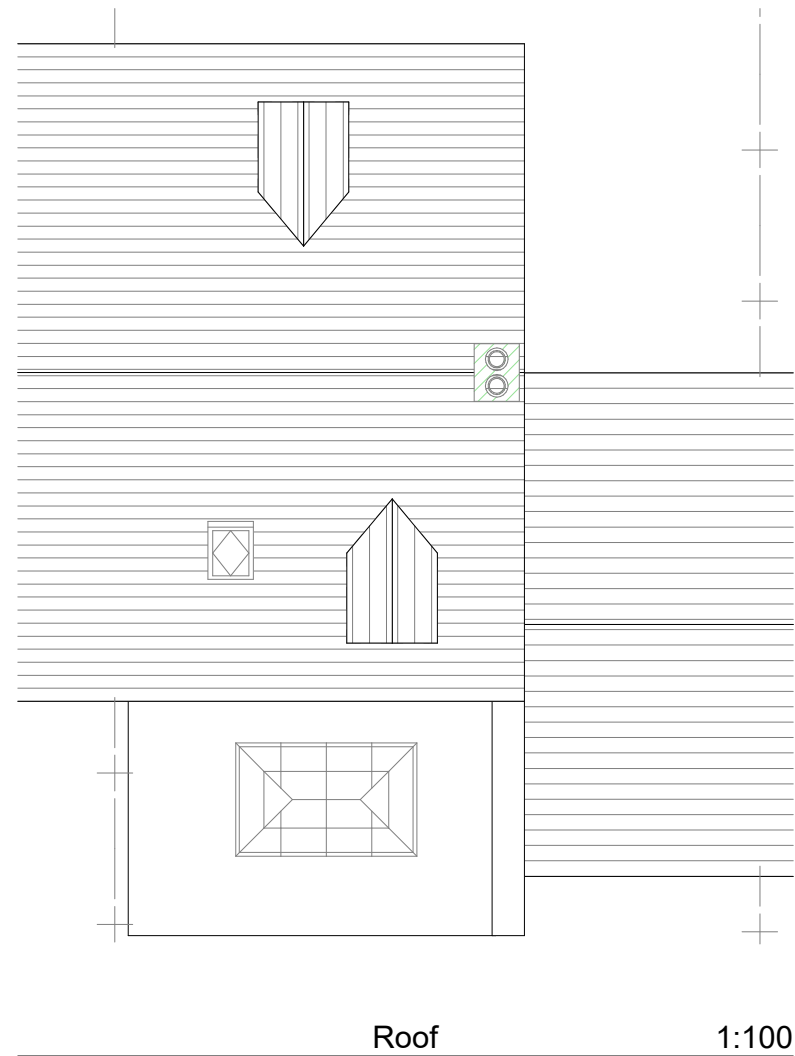
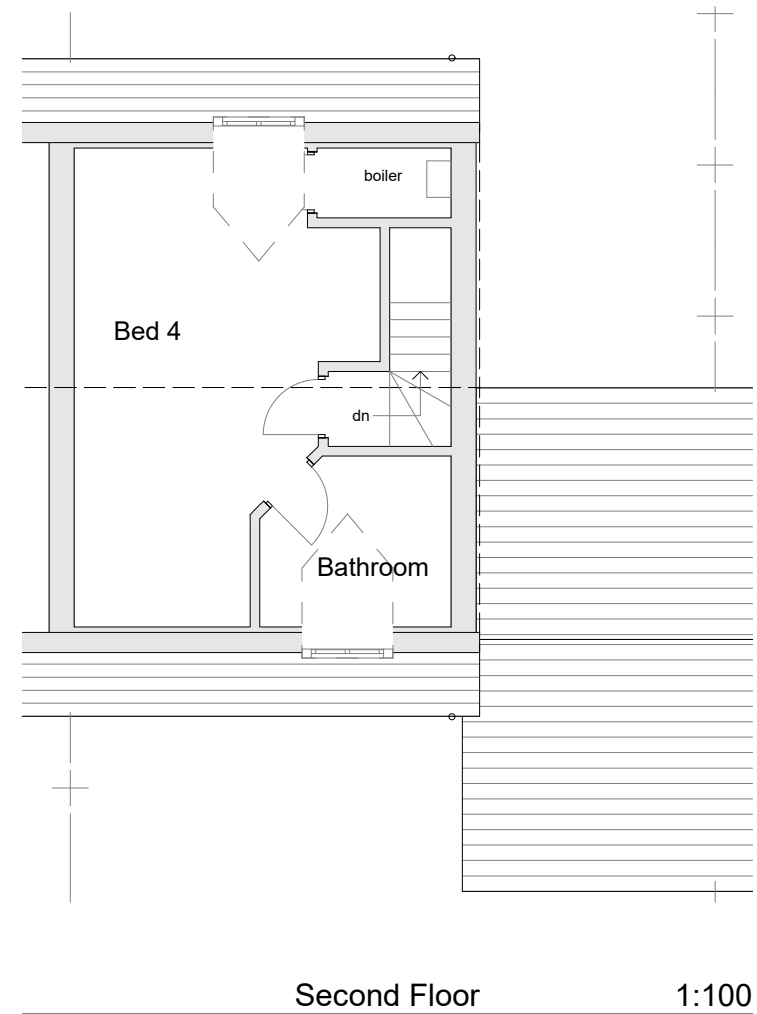


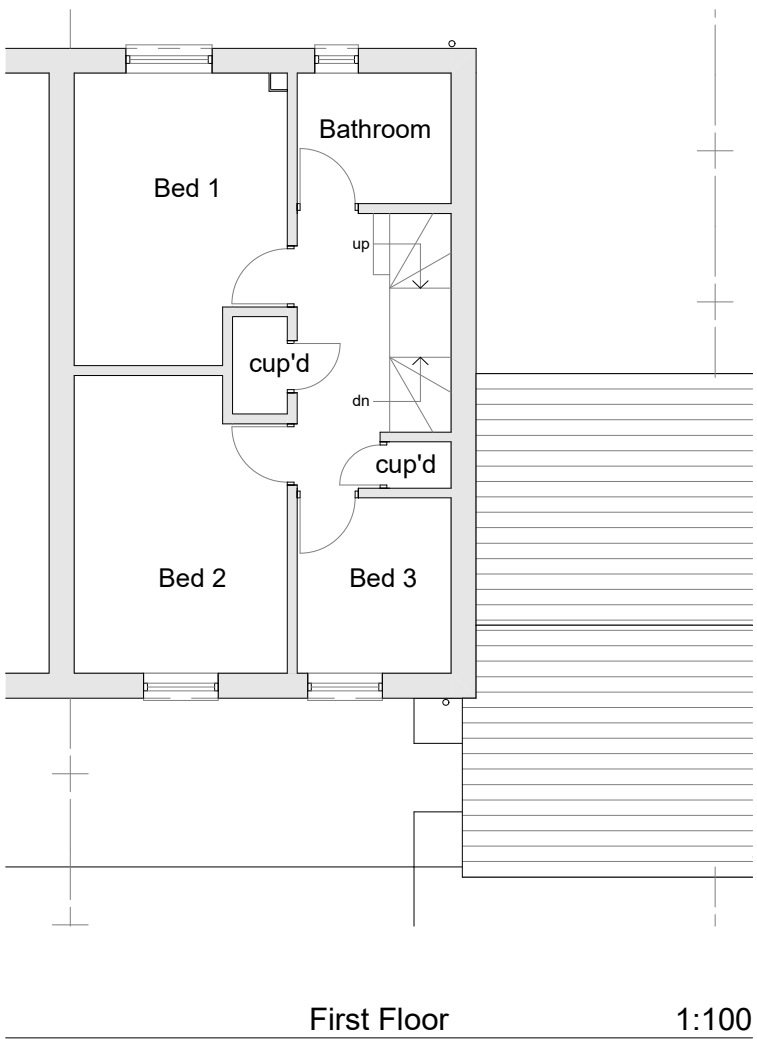

Job Title			
Proposed Rear Extension at 37 Heathland Way Llandarcy Swansea SA10 6FT			
Drawing Title			
Existing Floor Layouts			
Planning			
Drawn by	Date	Checked by	Date
MC	Apr 22	MC	Apr 22
Scales			
As Shown			A3
Drawing Number		StatusRevision	
0100			

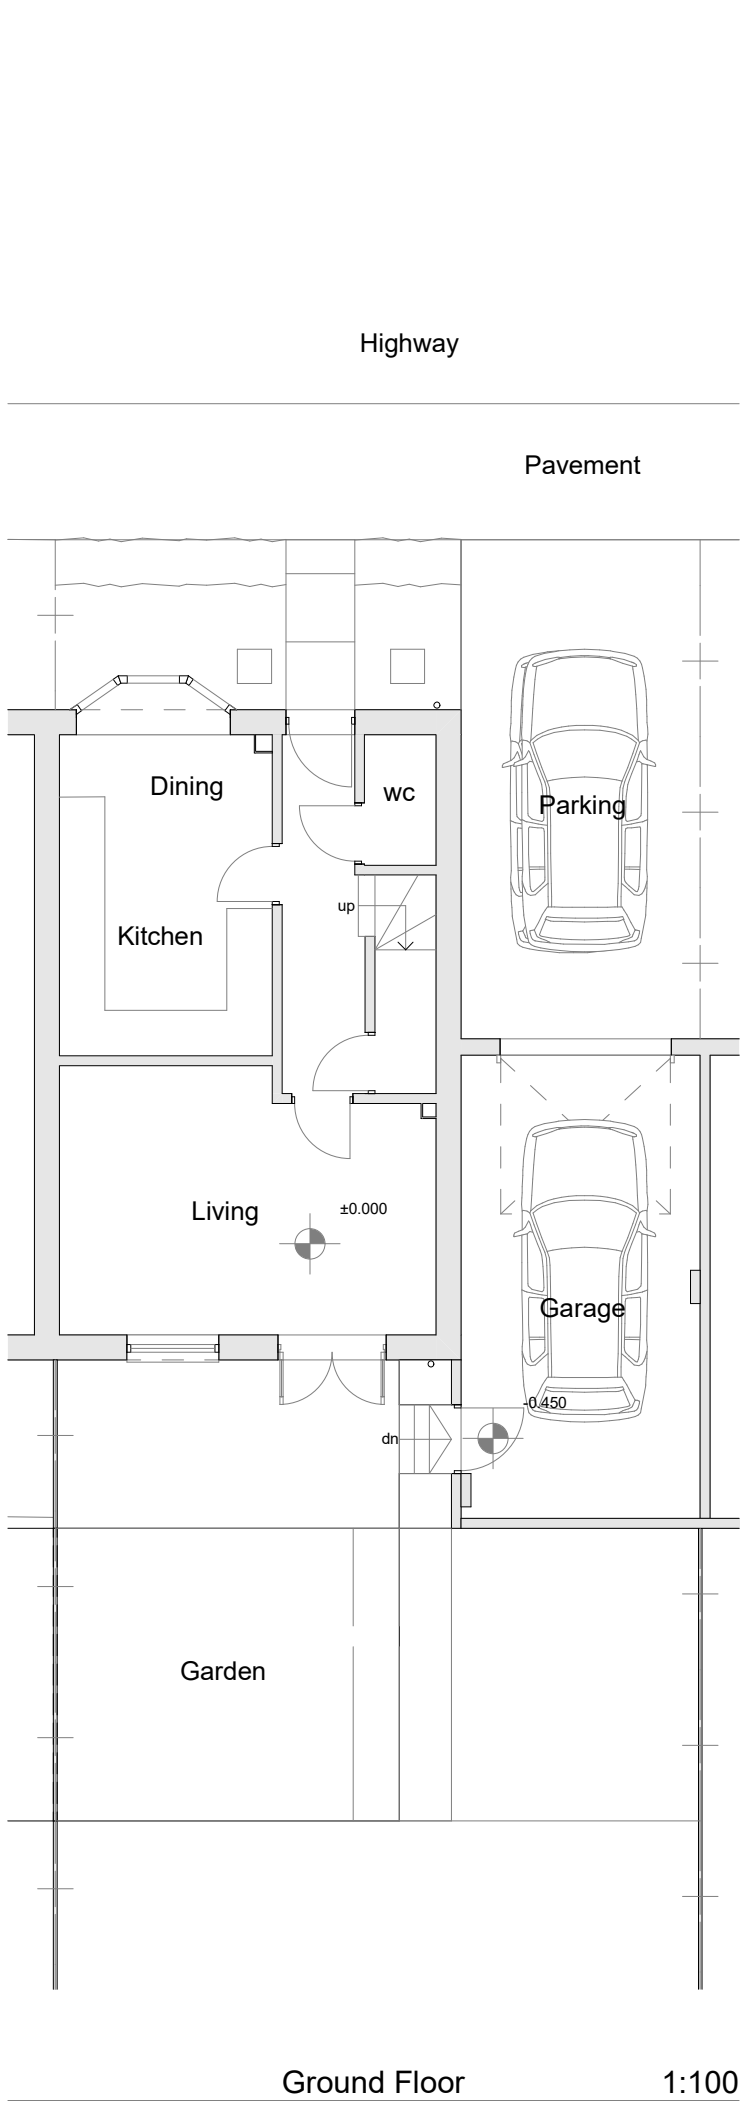


Front Elevation 1:100

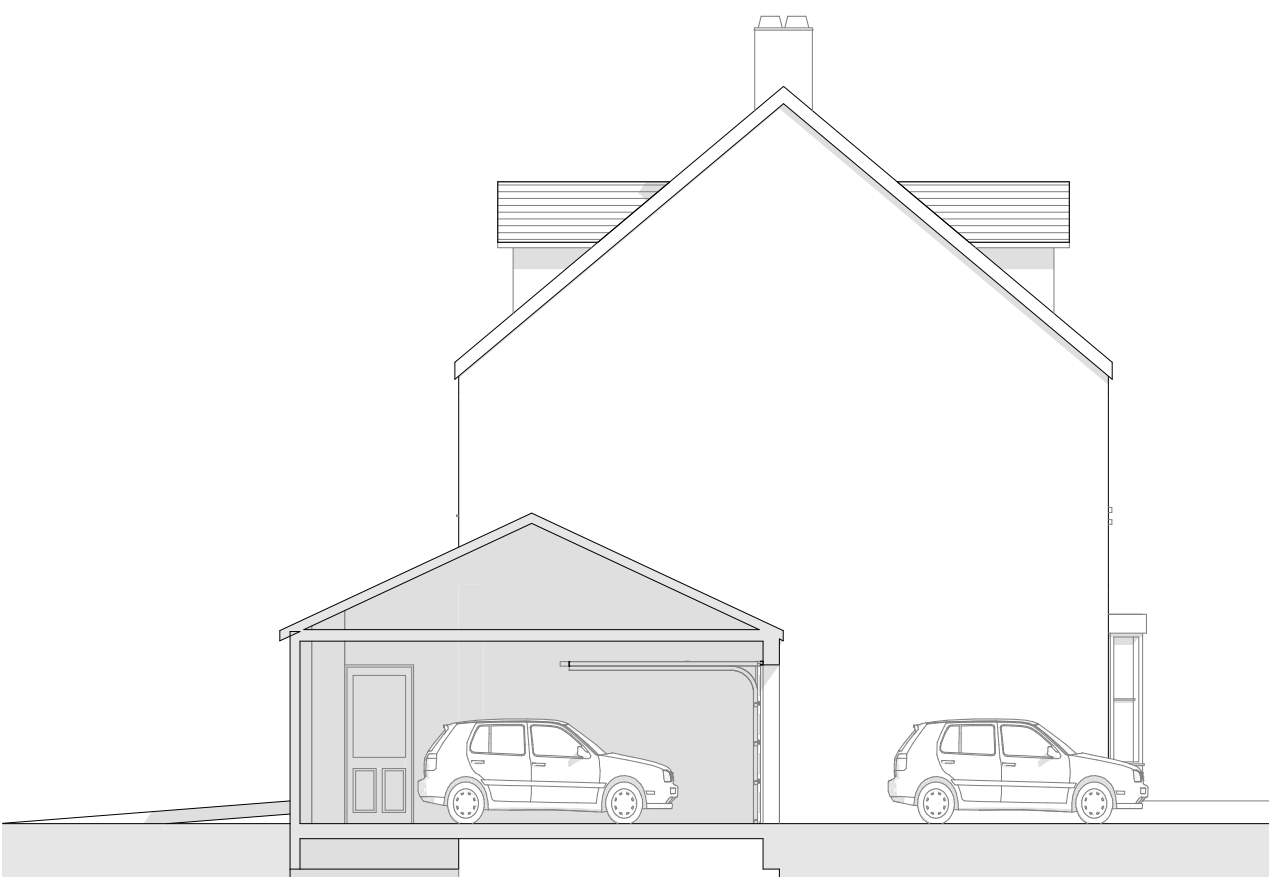

Side Elevation 1:100



Rear Elevation 1:100




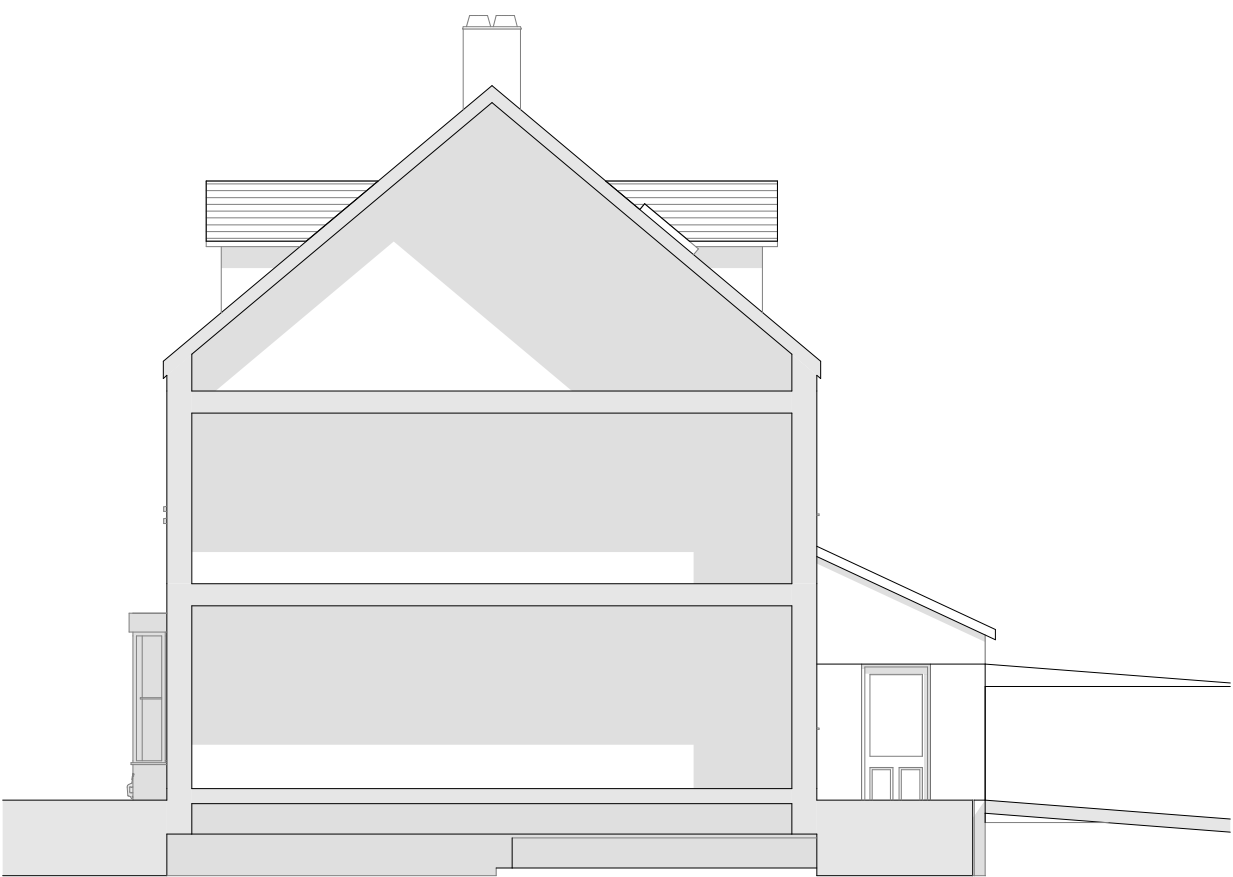


Side Elevation 1:100

Job Title
**Proposed Rear Extension at
37 Heathland Way
Llandarcy
Swansea
SA10 6FT**

Drawing Title
Existing Elevations

Planning			
Drawn by	Date	Checked by	Date
MC	Apr 22	MC	Apr 22
Scales		A3	
As Shown			
Drawing Number		StatusRevision	
0101			

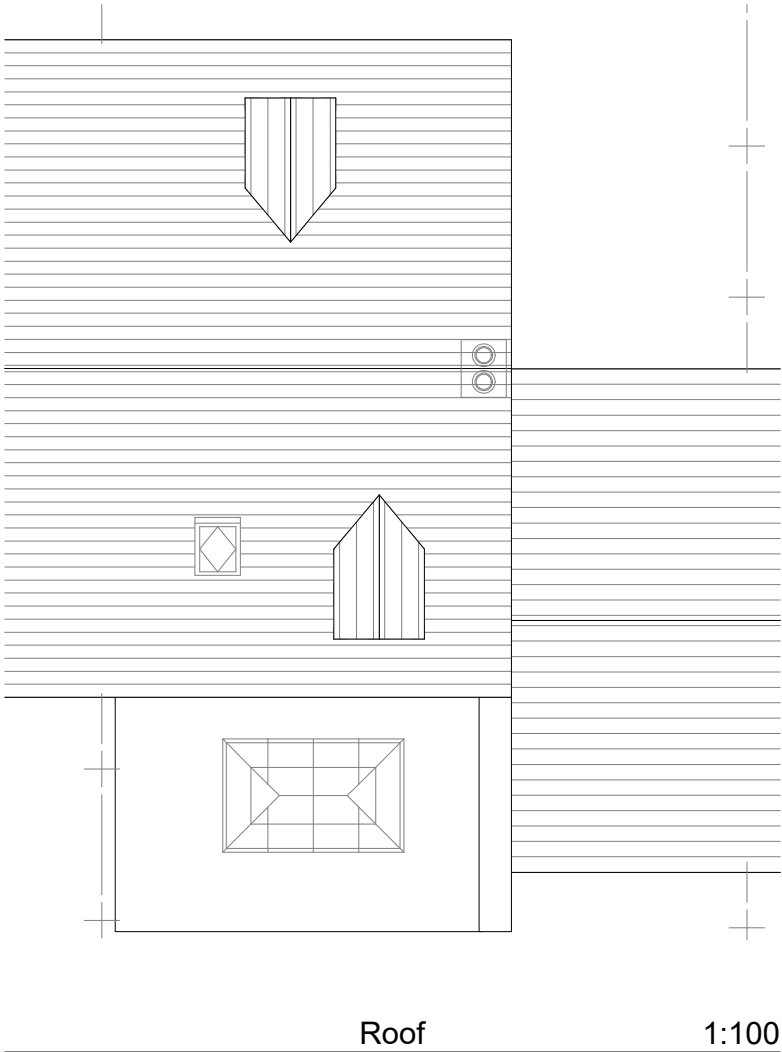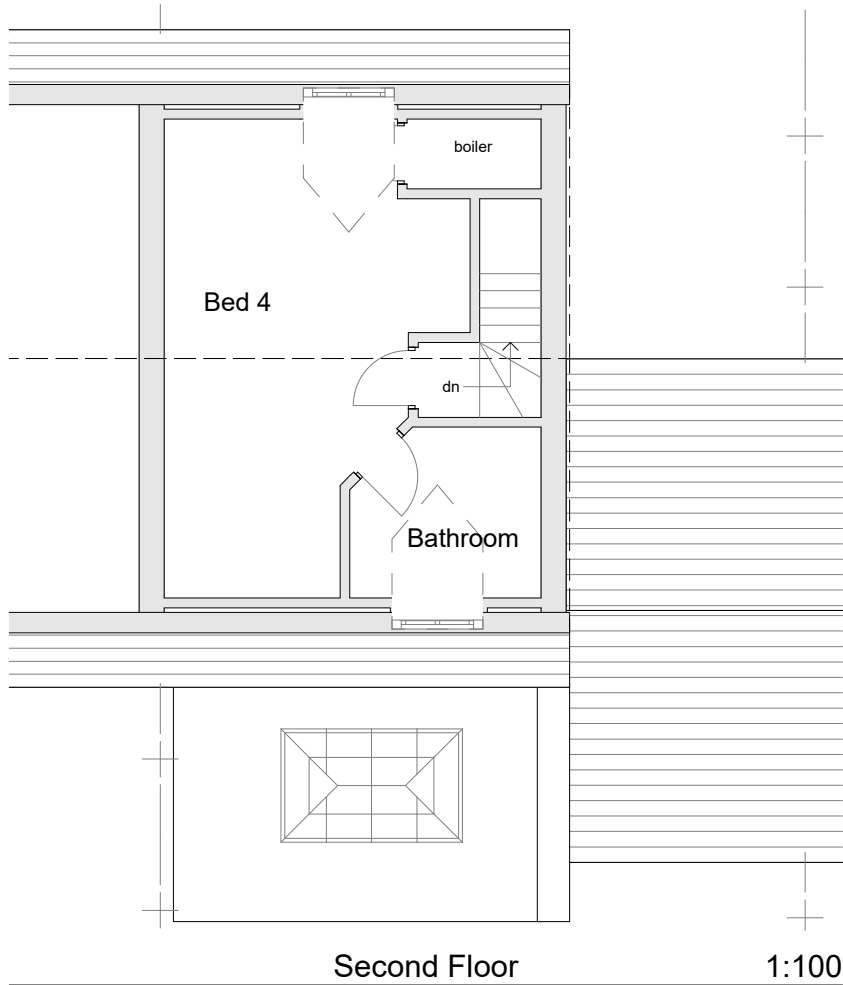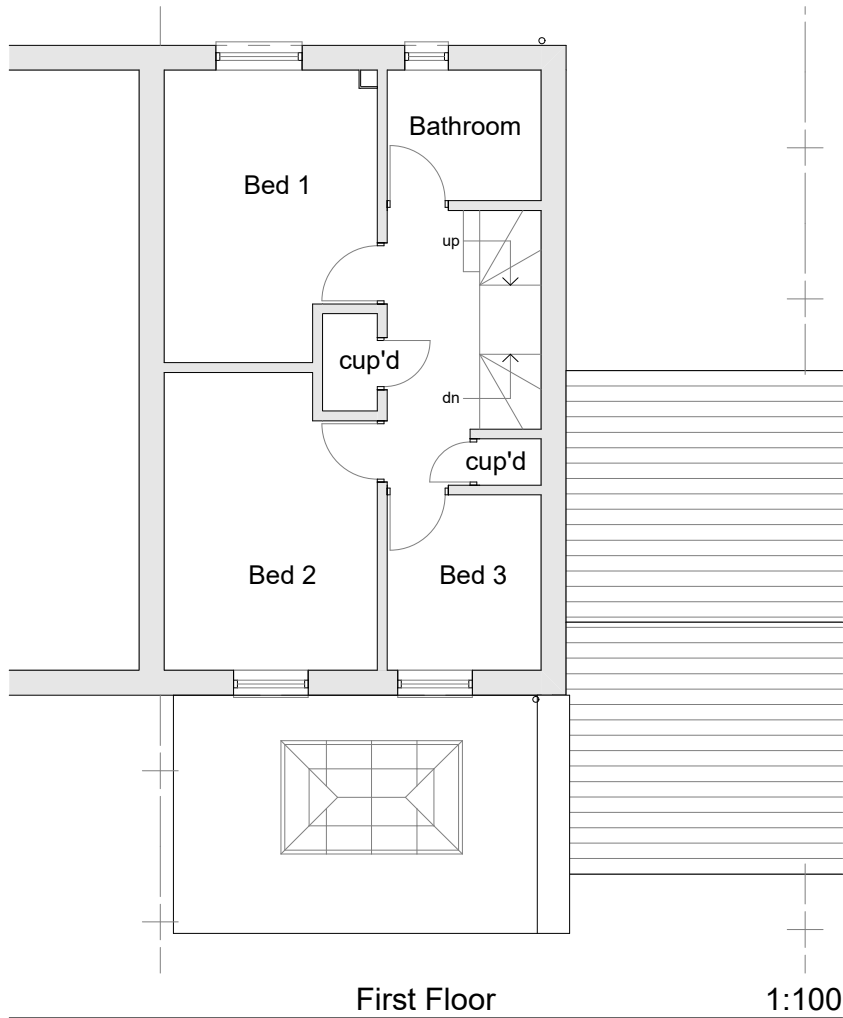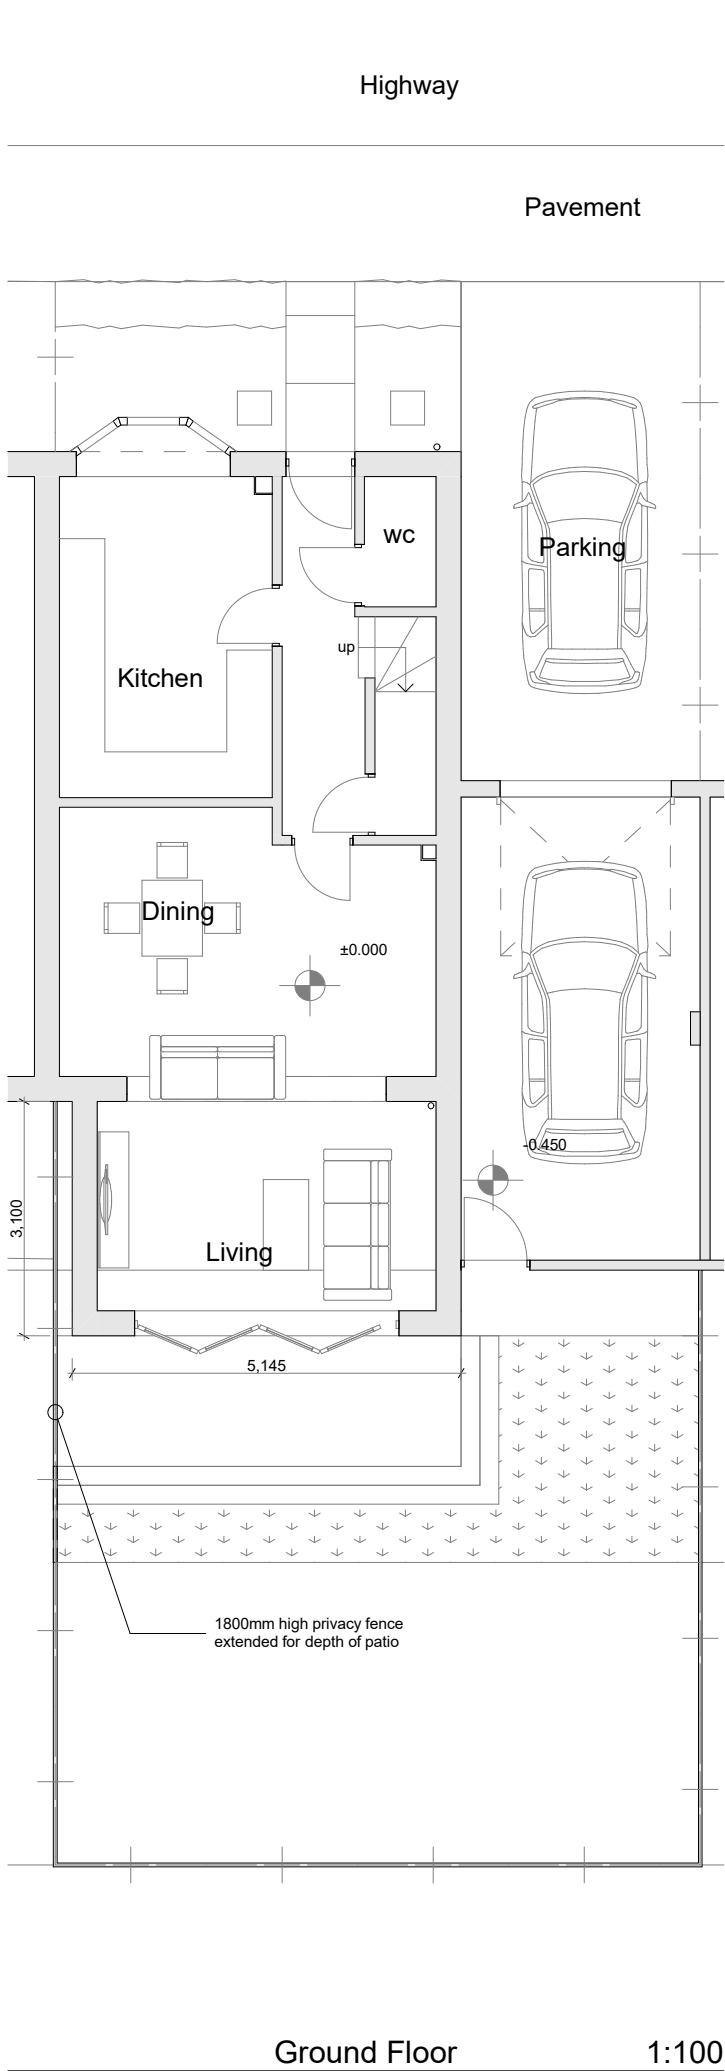

Job Title

**Proposed Rear Extension at
37 Heathland Way
Llandarcy
Swansea
SA10 6FT**


Drawing Title

Ground Floor Proposed

Planning			
Drawn by	Date	Checked by	Date
MC	Apr 22	MC	Apr 22
Scales			
As Shown		A3	
Drawing Number		StatusRevision	
0125		A	



Front Elevation 1:100

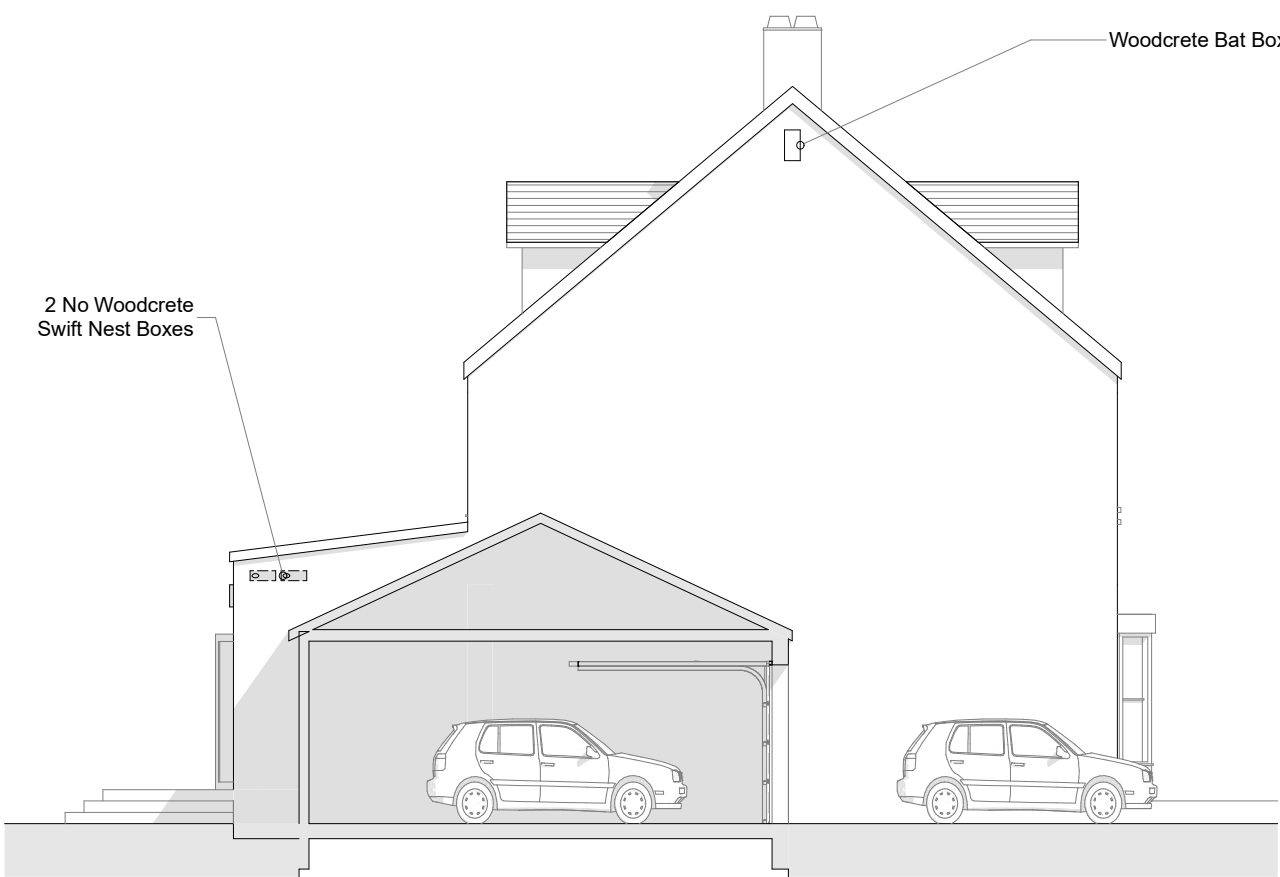

Side Elevation 1:100




Bat Box



Swift Box



Rear Elevation 1:100

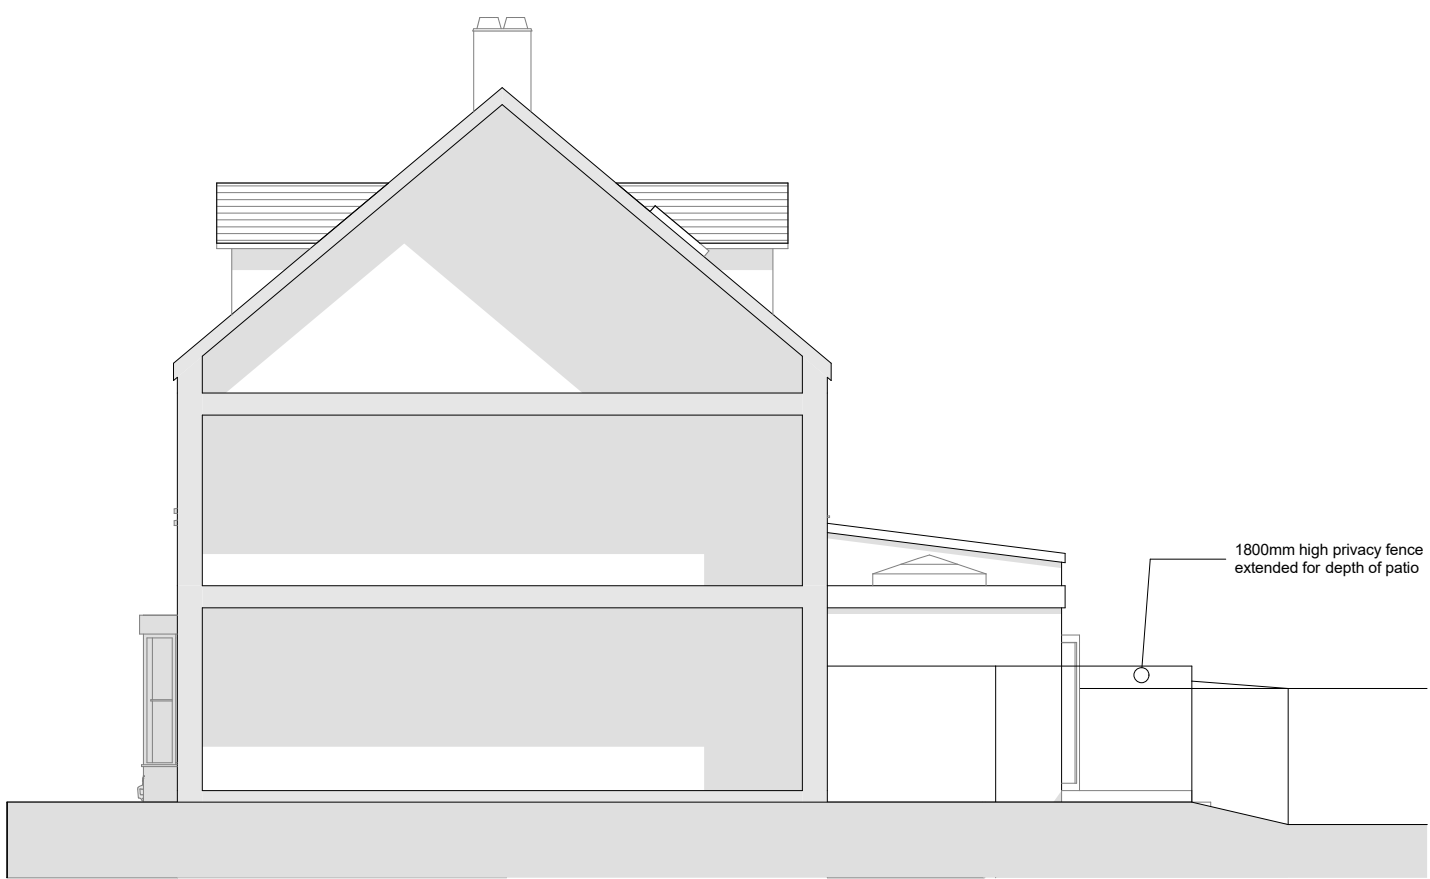


Side Elevation 1:100

Job Title
**Proposed Rear Extension at
37 Heathland Way
Llandarcy
Swansea
SA10 6FT**

Drawing Title
Proposed Elevations

Planning			
Drawn by	Date	Checked by	Date
MC	Apr 22	MC	Apr 22
Scales		A3	
As Shown			
Drawing Number		StatusRevision	
0126		A	

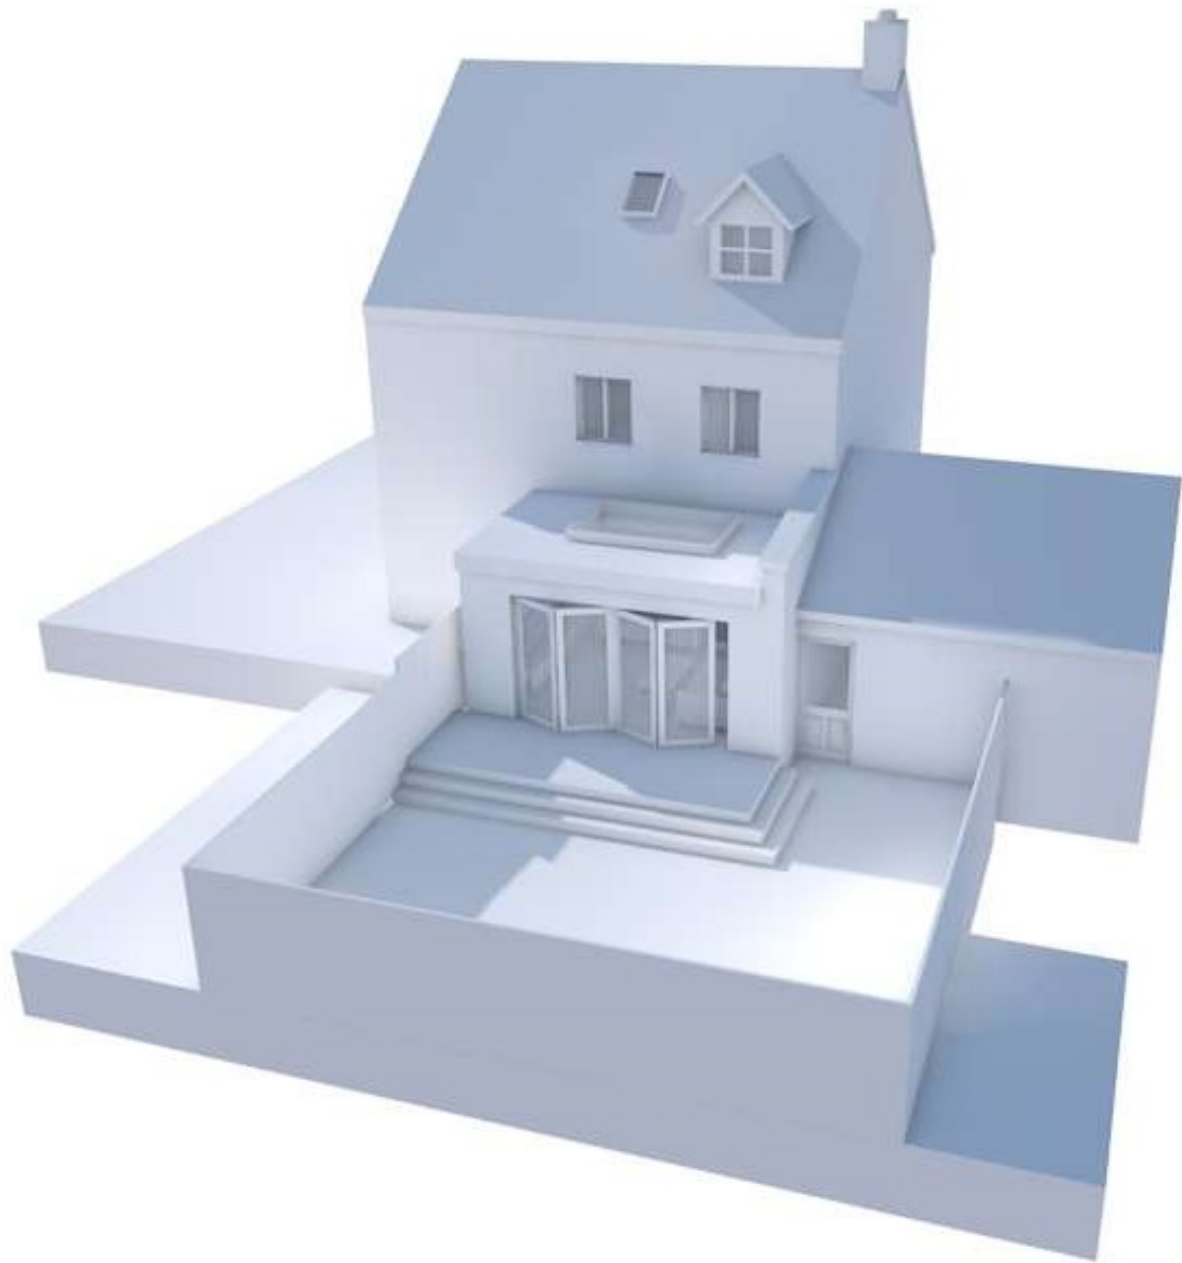

Section 01

1:100

Job Title
**Proposed Rear Extension at
37 Heathland Way
Llandarcy
Swansea
SA10 6FT**

Drawing Title
Proposed Section

Planning

Drawn by	Date	Checked by	Date
MC	Apr 22	MC	Apr 22
Scales			A3
As Shown			
Drawing Number		StatusRevision	
0127		A	




Section 02 1:100

Job Title
**Proposed Rear Extension at
37 Heathland Way
Llandarcy
Swansea
SA10 6FT**

Drawing Title
Proposed Section

Planning

Drawn by	Date	Checked by	Date
MC	Apr 22	MC	Apr 22
Scales			A3
As Shown			
Drawing Number		StatusRevision	
0128			

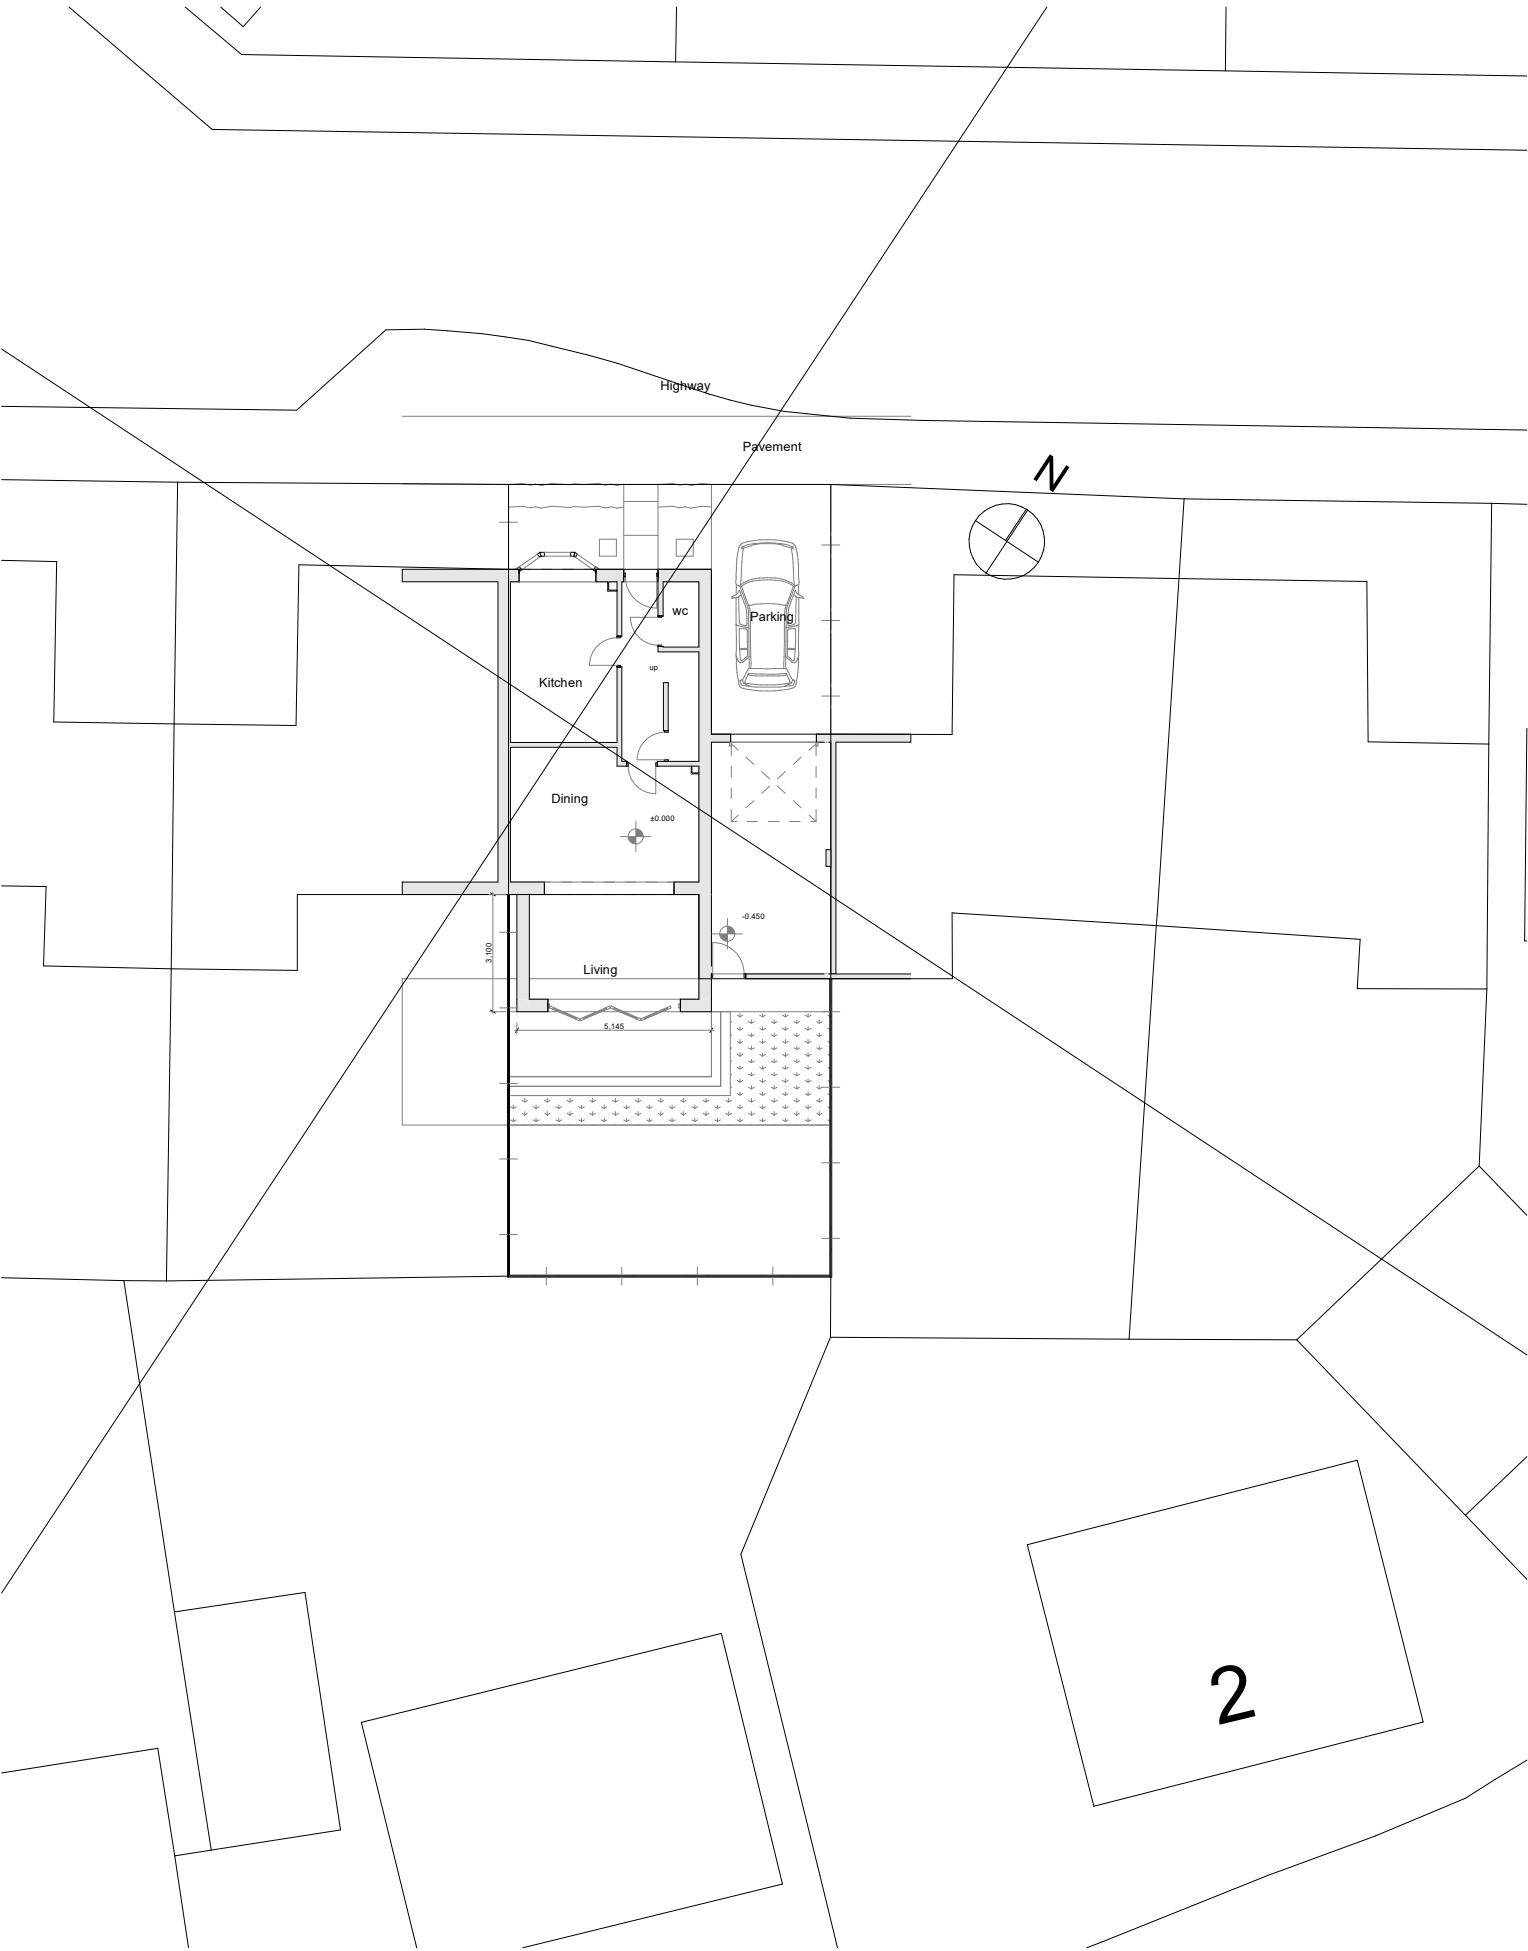

Blockplan1:200



OS Map1:1250

Job Title
**Proposed Rear Extension at
37 Heathland Way
Llandarcy
Swansea
SA10 6FT**

Drawing Title
Location Plan Layout

Planning

Drawn by	Date	Checked by	Date
MC	Apr 22	MC	Apr 22

Scales
As ShownA3

Drawing NumberStatusRevision

0129