


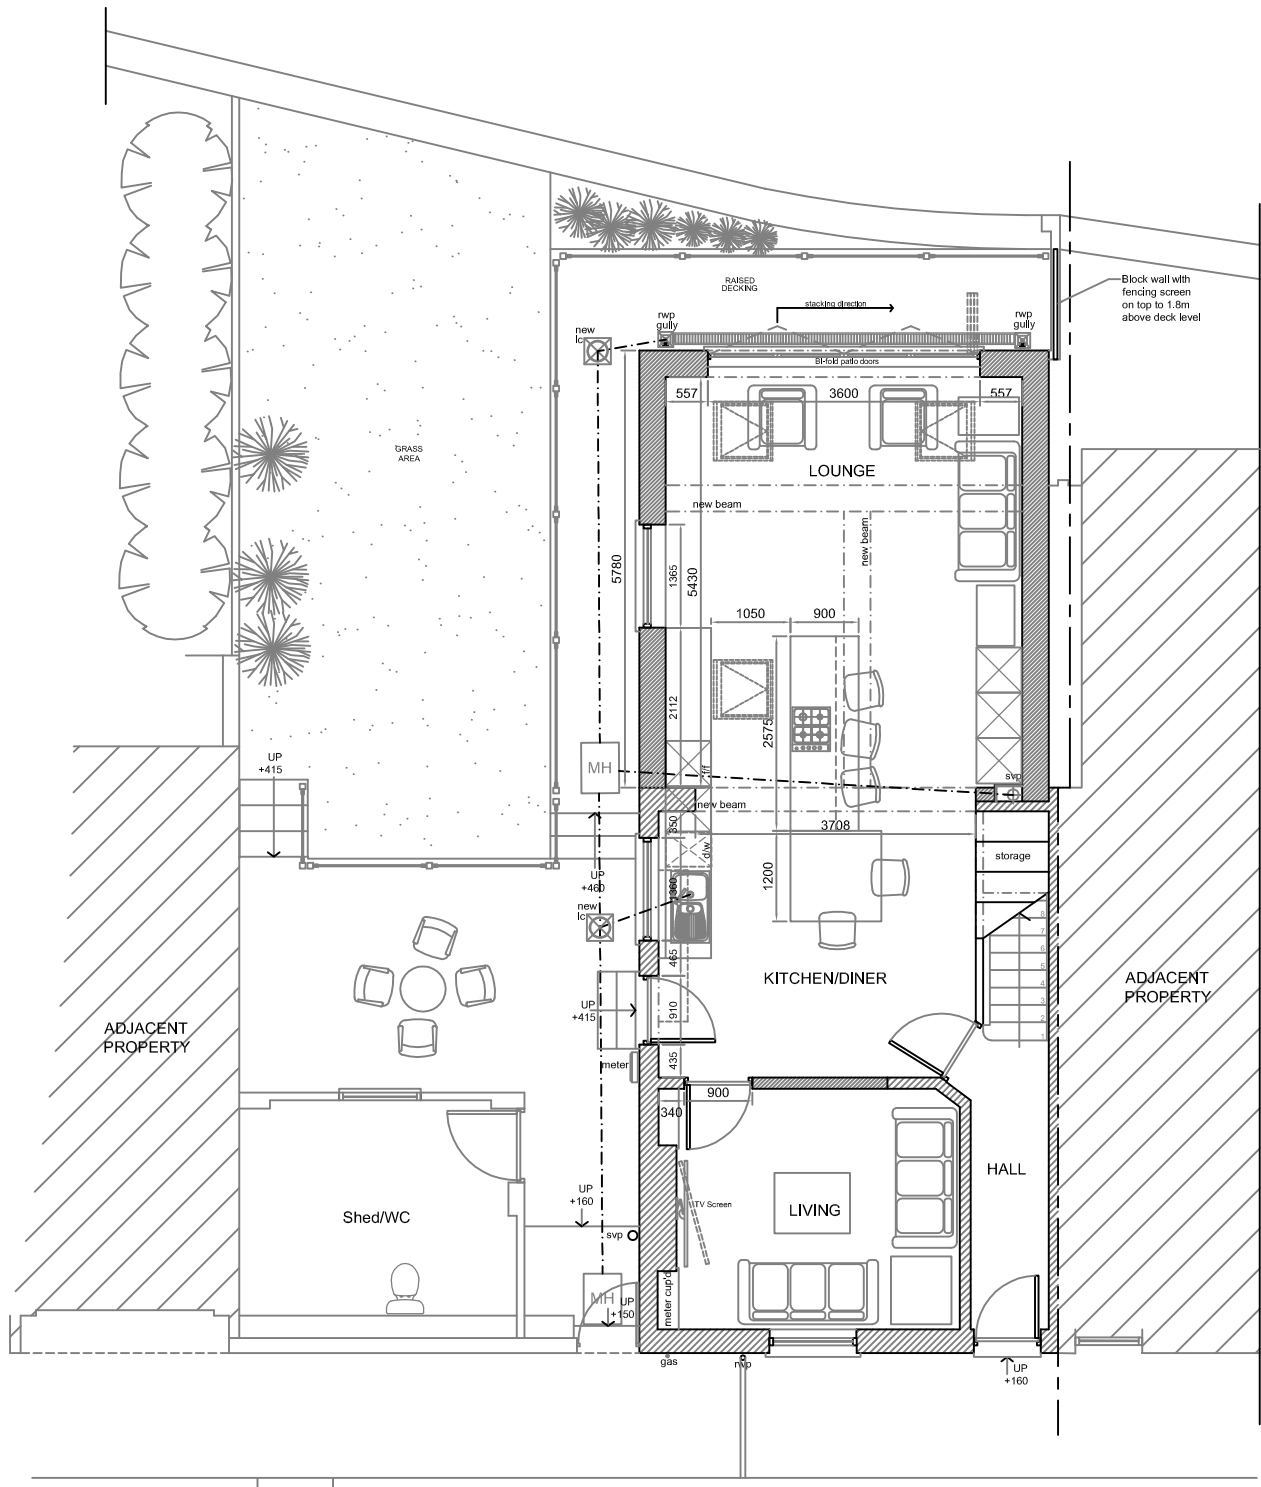

PROPOSED GROUND FLOOR PLAN

C	Wall/Screen added to boundary of No.18.	20/06/23
B	Plans amended as advised.	06/06/23
A	Plans amended as advised.	26/05/23
Rev	Description	Date
07800 789453 01639 282789 carolineg@seagreydesign.co.uk www.seagreydesign.com design for: extensions / house renovations / conversions		
Site MR & MRS SPENCER EVANS 17 CONDUIT STREET TAIBACH, PORT TALBOT SA13 2TT		
Dwg Title PROPOSED BUILDING SITE PLAN GENERAL ARRANGEMENT		
Drawn By: CLG		Date: 16/05/2023
Scale: 1:100 @ A3P		Dwg No: 23-433P/106
REV	A B C	