



No.		Description	Date	CCS SOLUTIONS www.ccs-solutions.co.uk				CODE	STATUS	SUITABILITY DESCRIPTION	PURPOSE OF ISSUE	PROJECT	SHEET	Proposed Elevations		CLIENT	Mr Ahmed Samir	Date 23/05/2023	Drawn by 17022021	Project number 17022021	Scale (@ A3) 1 : 100	REV	A302	Checked by Author

Proposed 3D

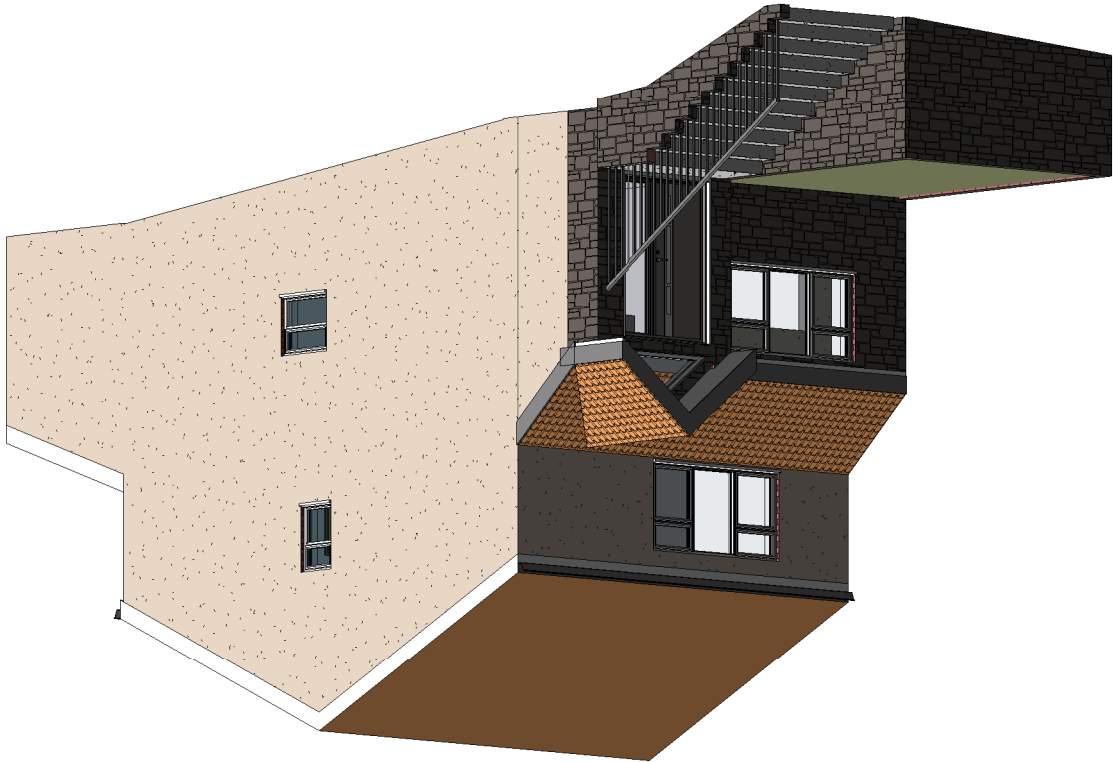


Proposed Right Elevation

1 : 100

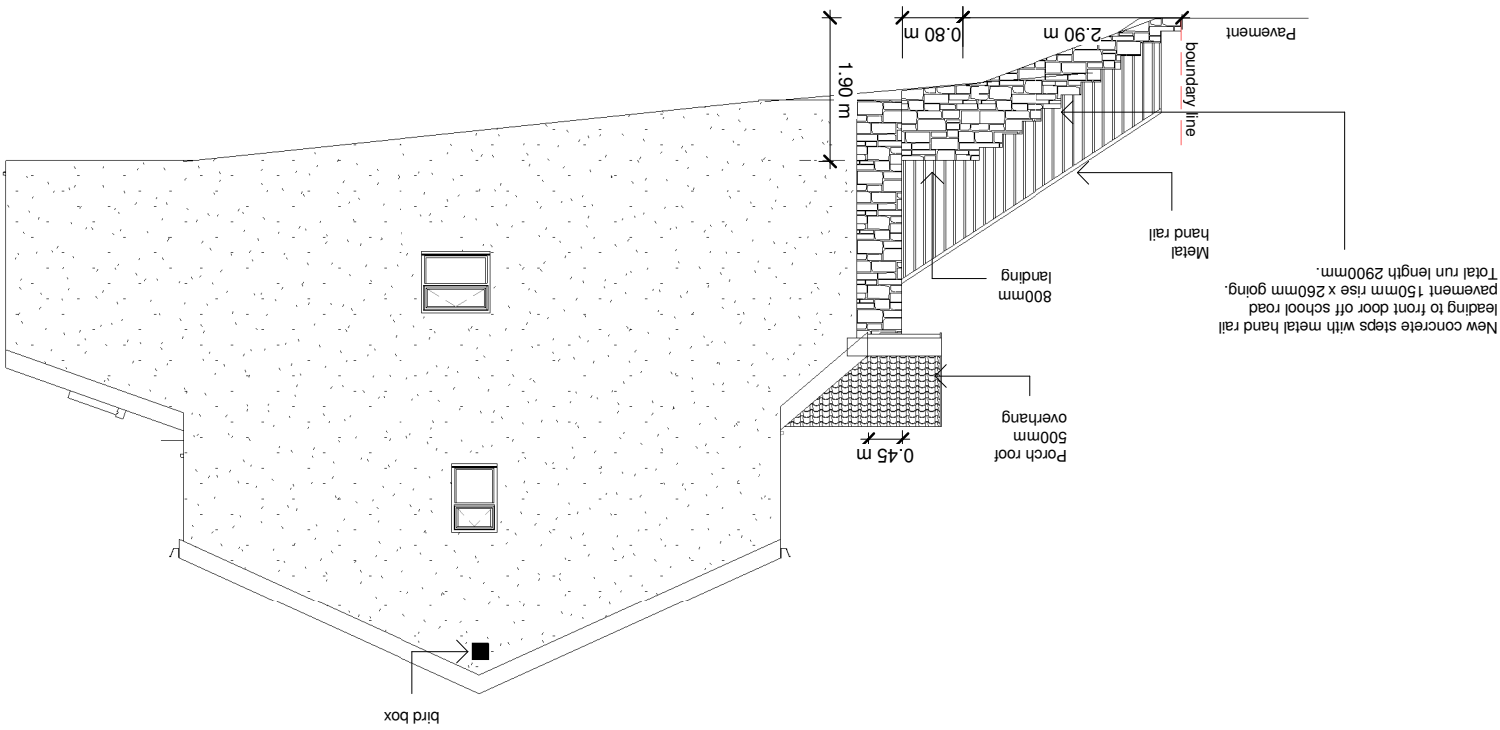

Proposed Left Elevation

1 : 100

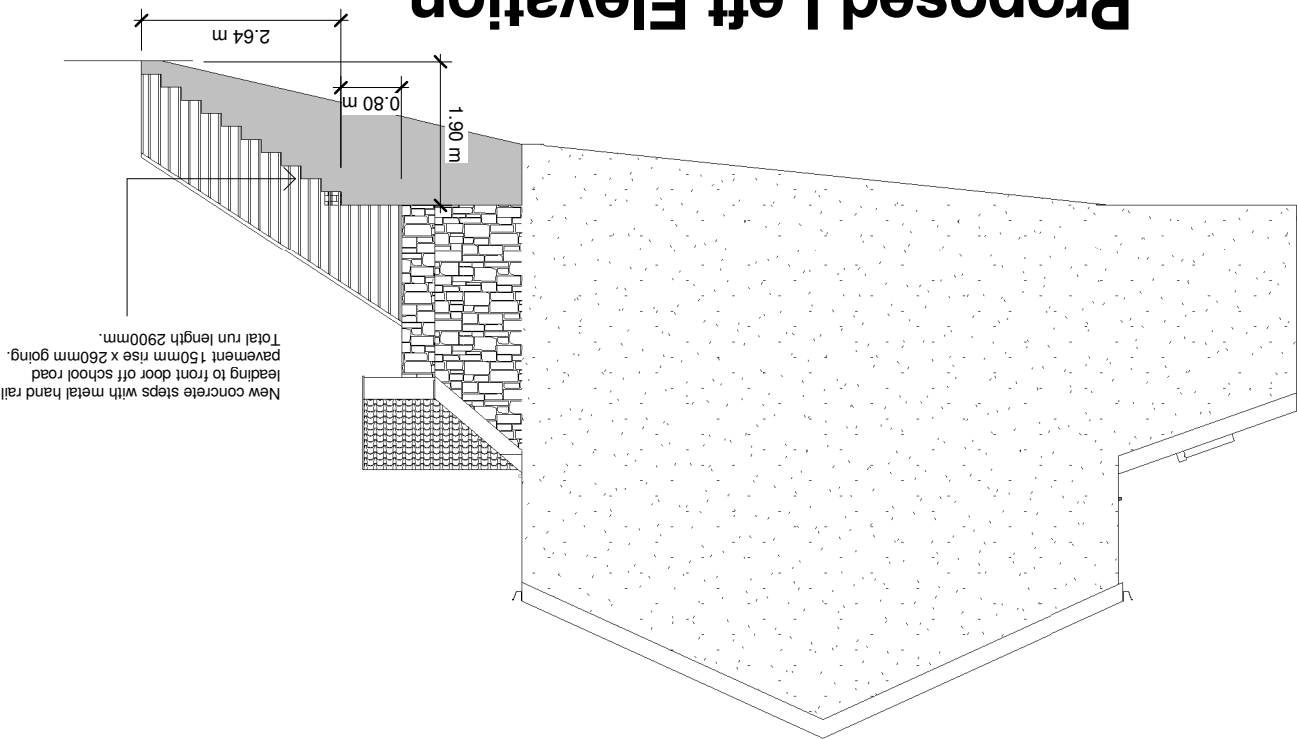

Proposed Front Elevation

1 : 100

