



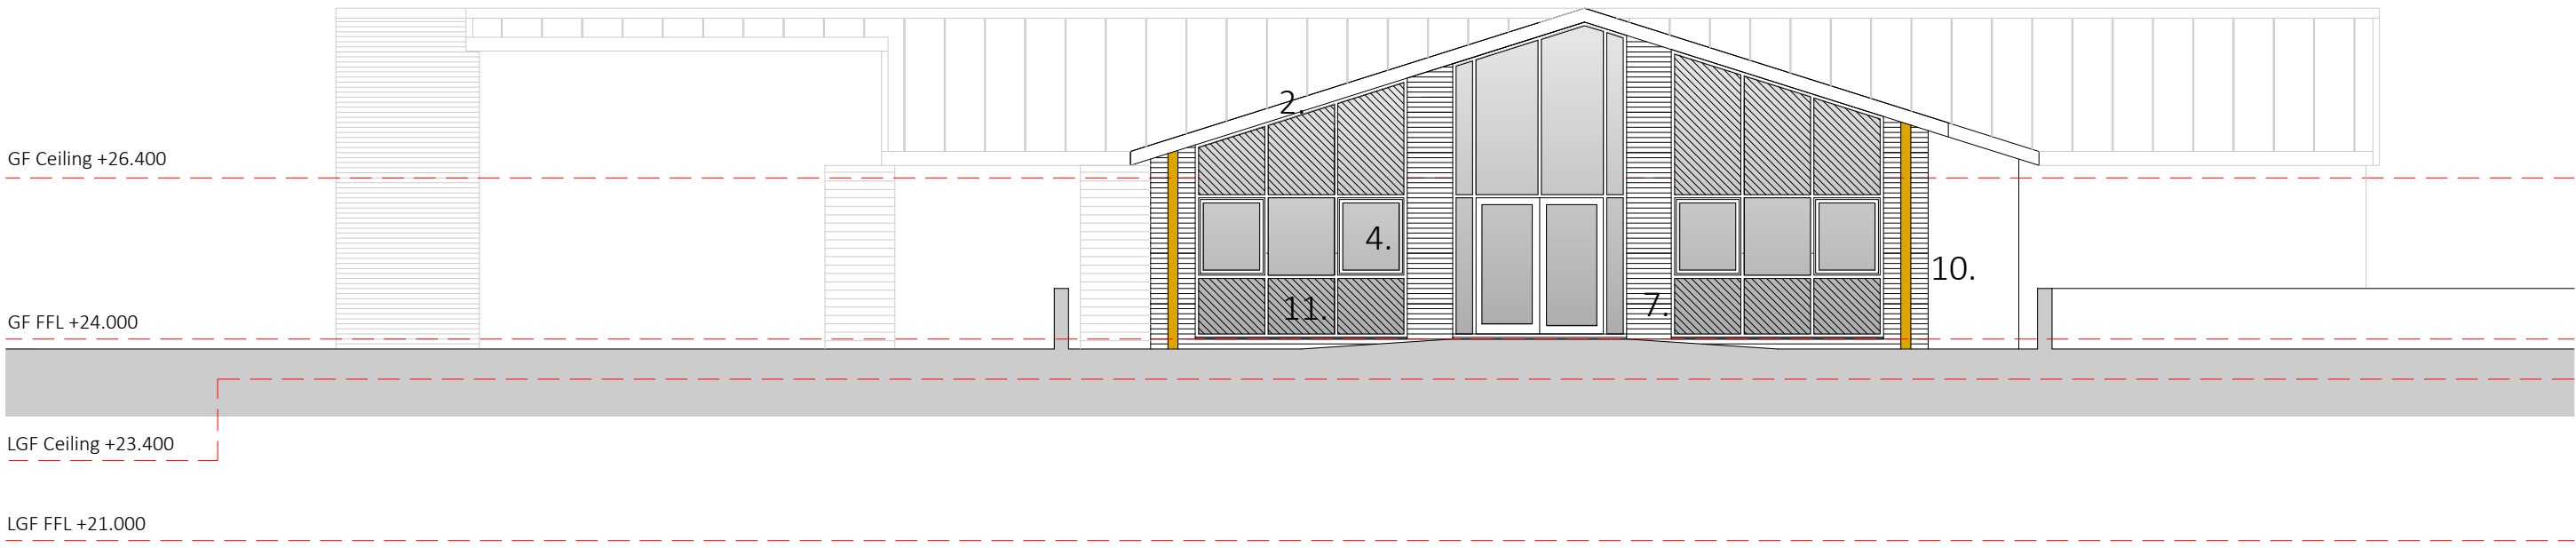


Proposed Front Elevation - North West
Scale 1:100 @ A1

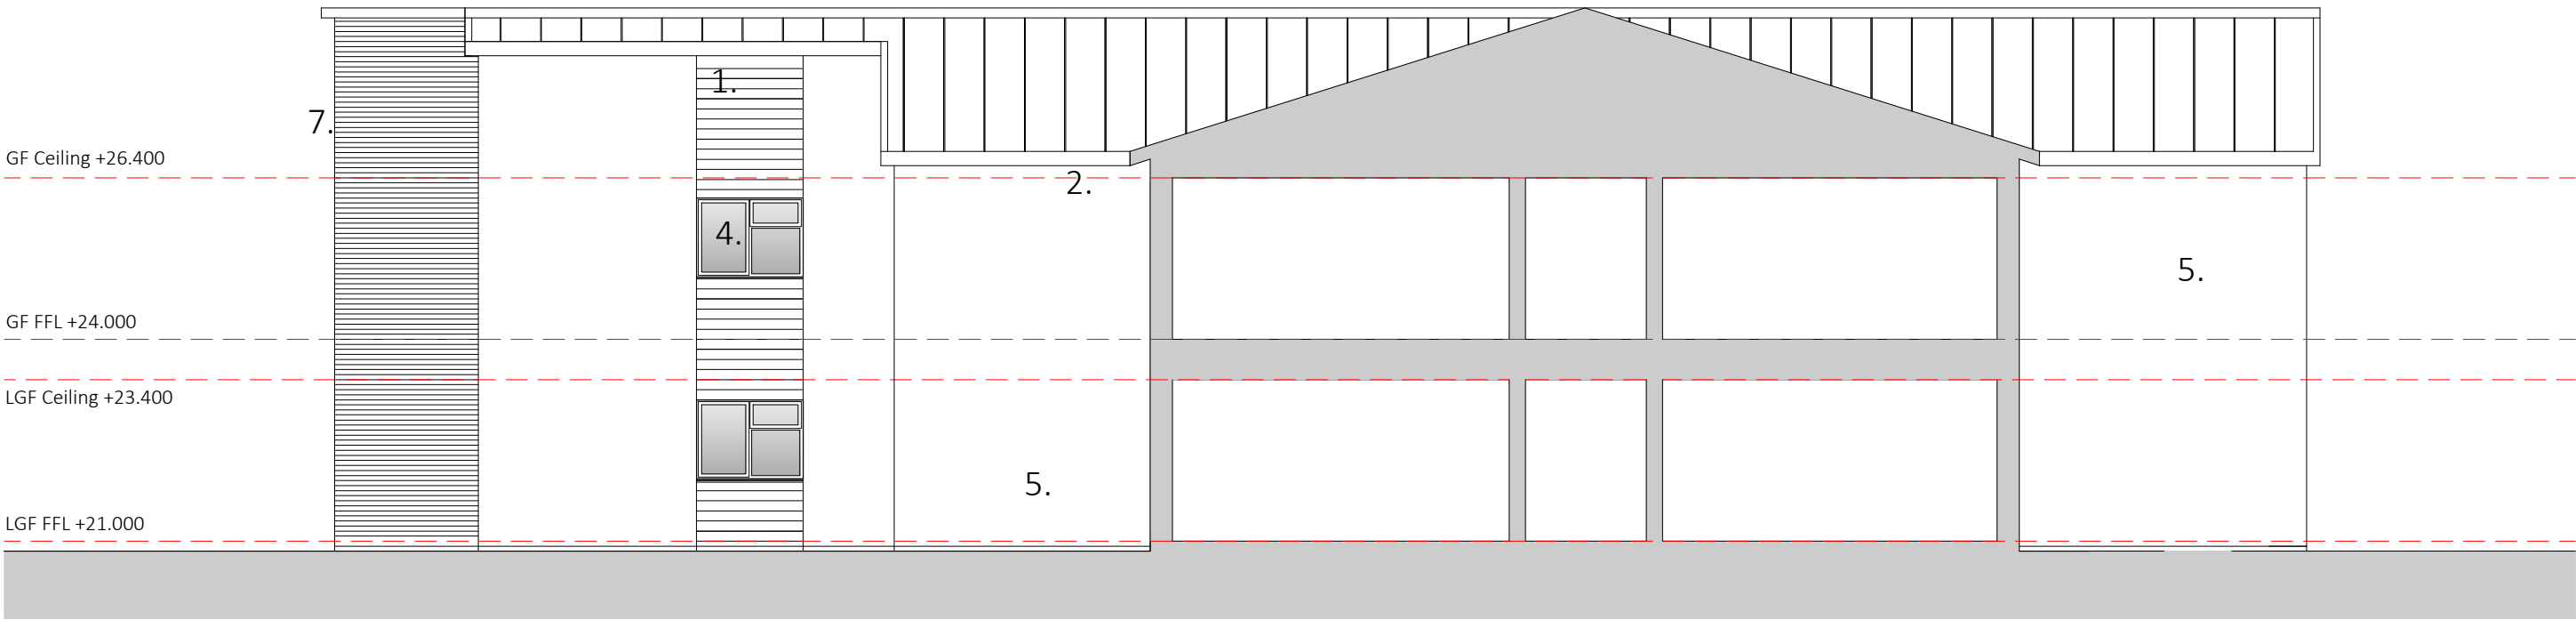


Proposed Section & Elevation - North West
Scale 1:100 @ A1



Proposed Side Elevation - South West
Scale 1:100 @ A1

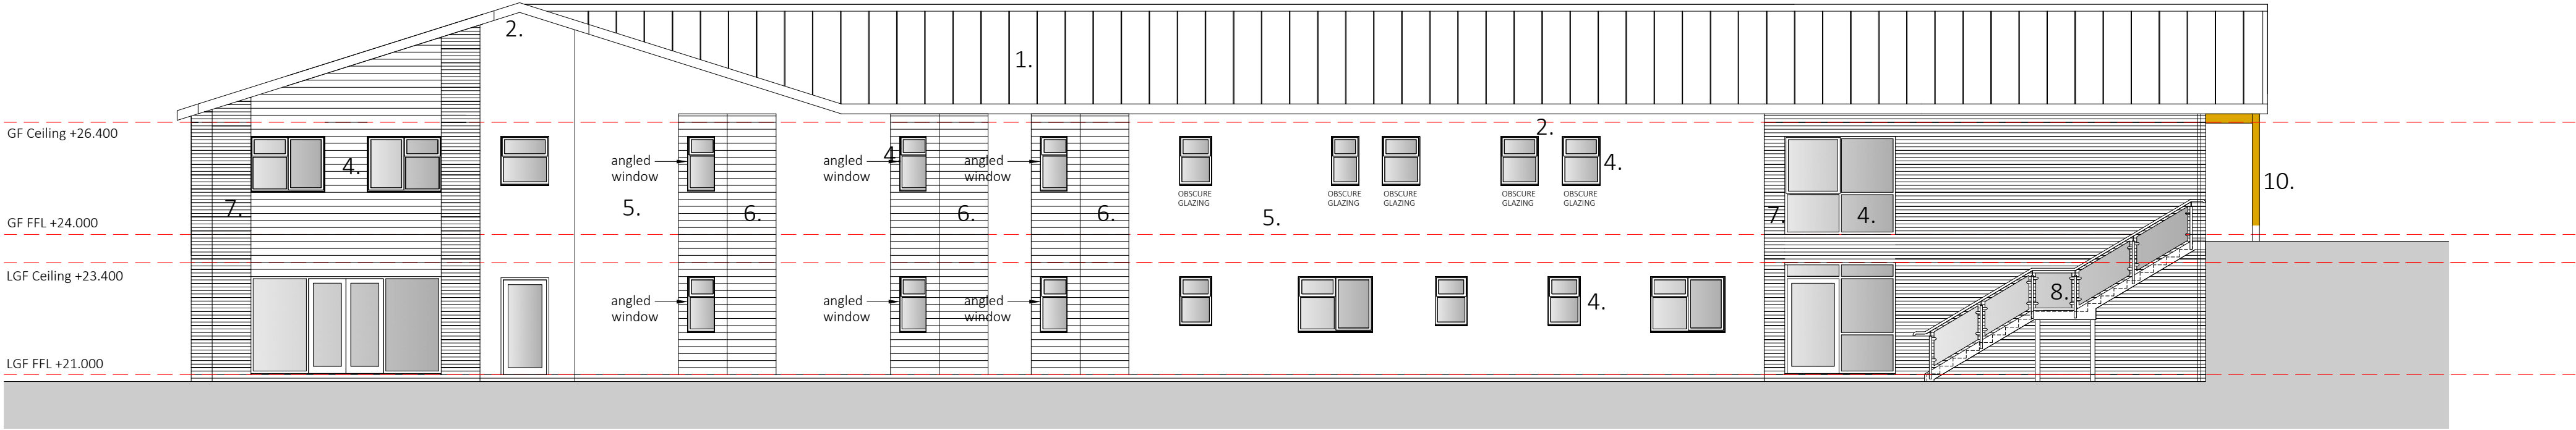

Proposed Side Elevation - North East
Scale 1:100 @ A1

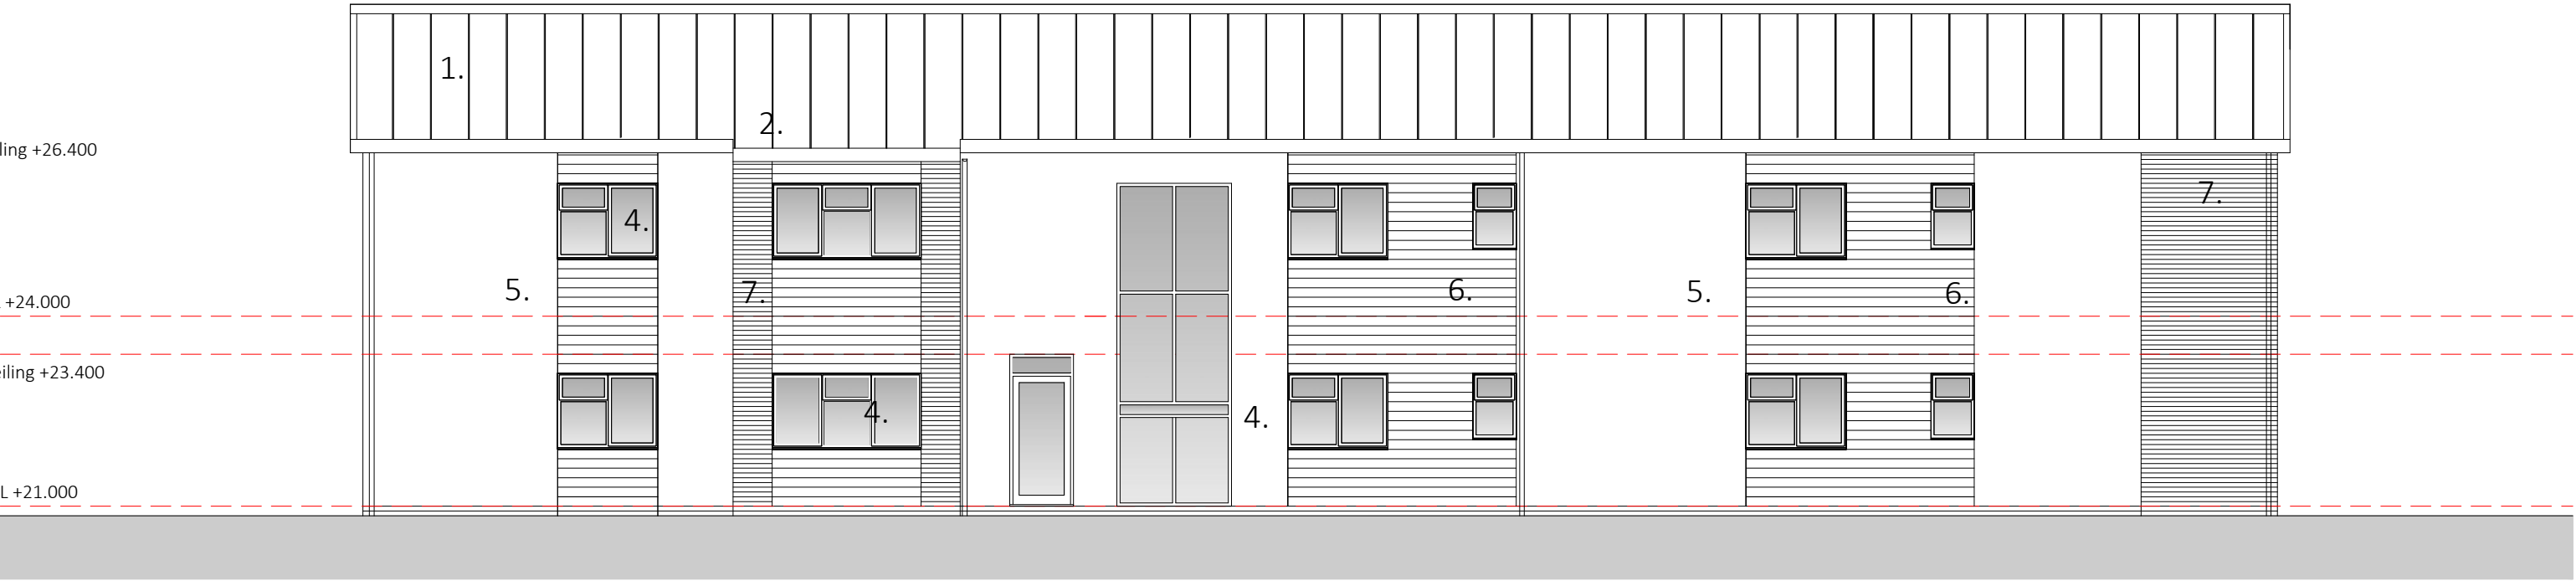

Proposed Rear Elevation - South East
Scale 1:100 @ A1

External Finishes Key

- 1. Grey standing seam roof
- 2. Dark grey PPC fascias & Soffits
- 3. Dark grey rainwater goods
- 4. Grey windows /doors / curtain walling
- 5. Through coloured render system
- 6. Composite cladding
- 7. Face brickwork
- 8. Steel staircase with glazed balustrade panels & S.S. handrails
- 9. EDPM / Single ply covered flat roof
- 10. Gluelam posts
- 11. Obscure glass spandrel panels

CLIENT APPROVED PLANS



12 Axis Court,
Riverside Business Park
Swansea, SA7 0AJ
TEL : 01792 791100
FAX : 01792 641110
contactus@hurleyanddaves.co.uk
www.hurleyanddaves.co.uk

206 High Street,
Blackwood, Carmarthenshire,
NP23 1AJ
TEL : 01495 225281

This drawing must not be scaled, figured dimensions and levels should be used. Any inaccuracies must be notified to the Contract Administrator.

THIS DRAWING IS COPYRIGHT

Revisions:			
Rev	Date	Init	Description
A	30.03.23	CH	Client Approved
B	20.06.23	PH	Plan updated to avoid site ditch - for Client approval
			North East Elev updated following consultation

DRAWING STATUS:
Approved

Drawing No.
HD4542-AR-01-00-170

Rev.

Client: Rhodos Properties
Project: 16 Bed Care Facility, Cardonnell Road, Skewen
Title: Proposed Elevations

Scale: 1:200 @ A1
Date: Dec 22
Drawn: CH
Checked: LH
Approved: LH