




Existing East Elevation
Scale 1:200@A1

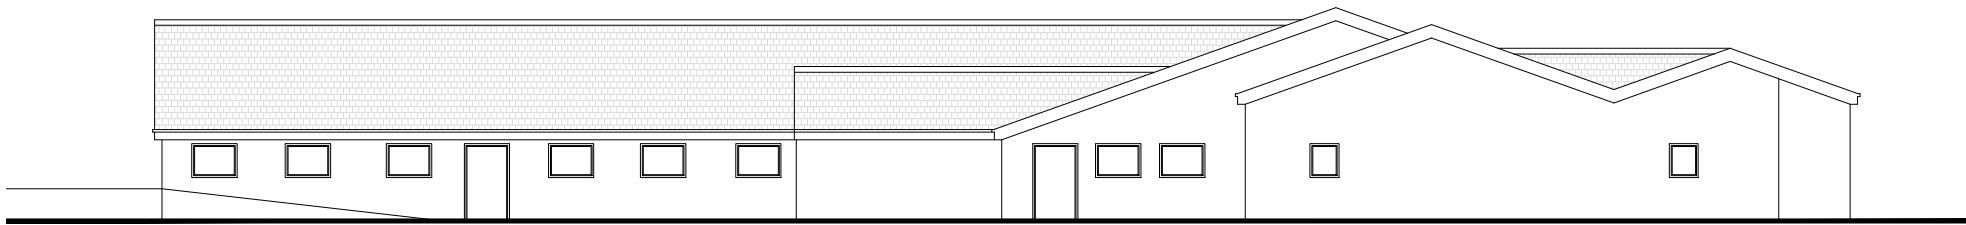

Existing South Elevation
Scale 1:200@A1

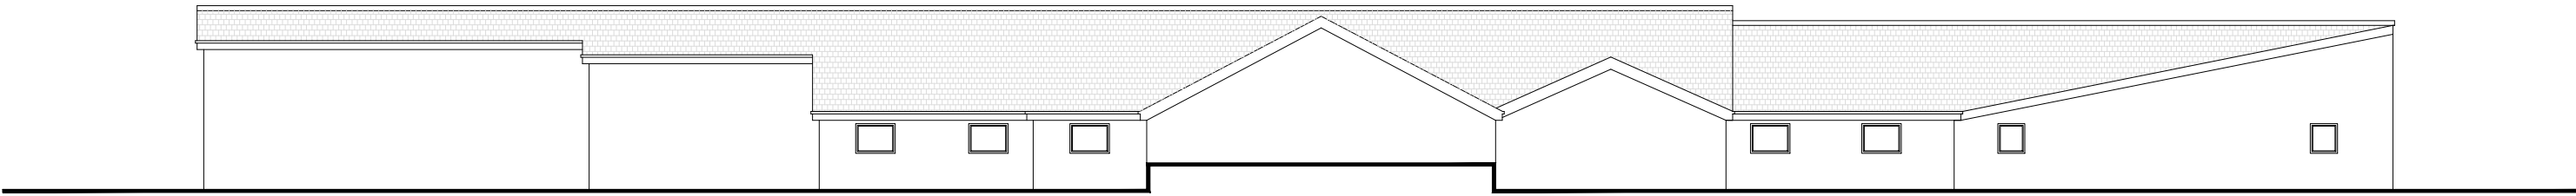

Existing West Elevation
Scale 1:200@A1

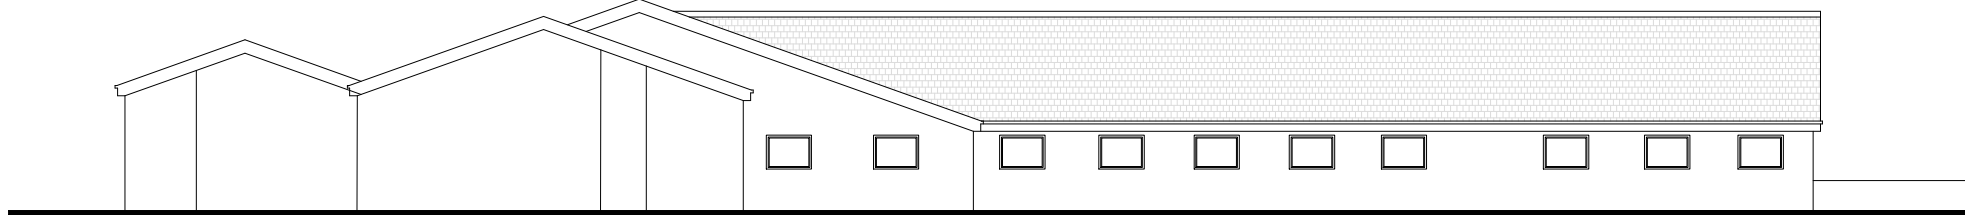

Existing North Elevation
Scale 1:200@A1



Existing Floor Plan
Scale 1:200@A1

CLIENT APPROVED PLANS



HURLEY & DAVIES

12 Arts Court,
Riverside Business Park
Swansea, SA7 9AJ
TEL : 01792 791100
FAX : 01792 641110
www.hurleyanddaves.co.uk

206 High Street,
Blackwood, Caerphilly,
NP23 5AJ
TEL : 01495 233281
contact@hurleyanddaves.co.uk

This drawing must not be scaled, figured dimensions and levels should be used. Any inaccuracies must be notified to the Contract Administrator.

THIS DRAWING IS COPYRIGHT

Revisions:			
Rev	Date	Init	Description
1	08.04.23	PH	Planning Application Issue

DRAWING STATUS:
Planning

Drawing No:
HD4542-AR-01-00-098

Rev.

Client: Rhodas Properties
Project: New 16Bed Care Facility, Cardonnel Road, Skewen
Title: Existing Plans & Elevations

Scale: 1:200 @ A1
Date: Dec 22
Drawn: CH
Checked: LH