




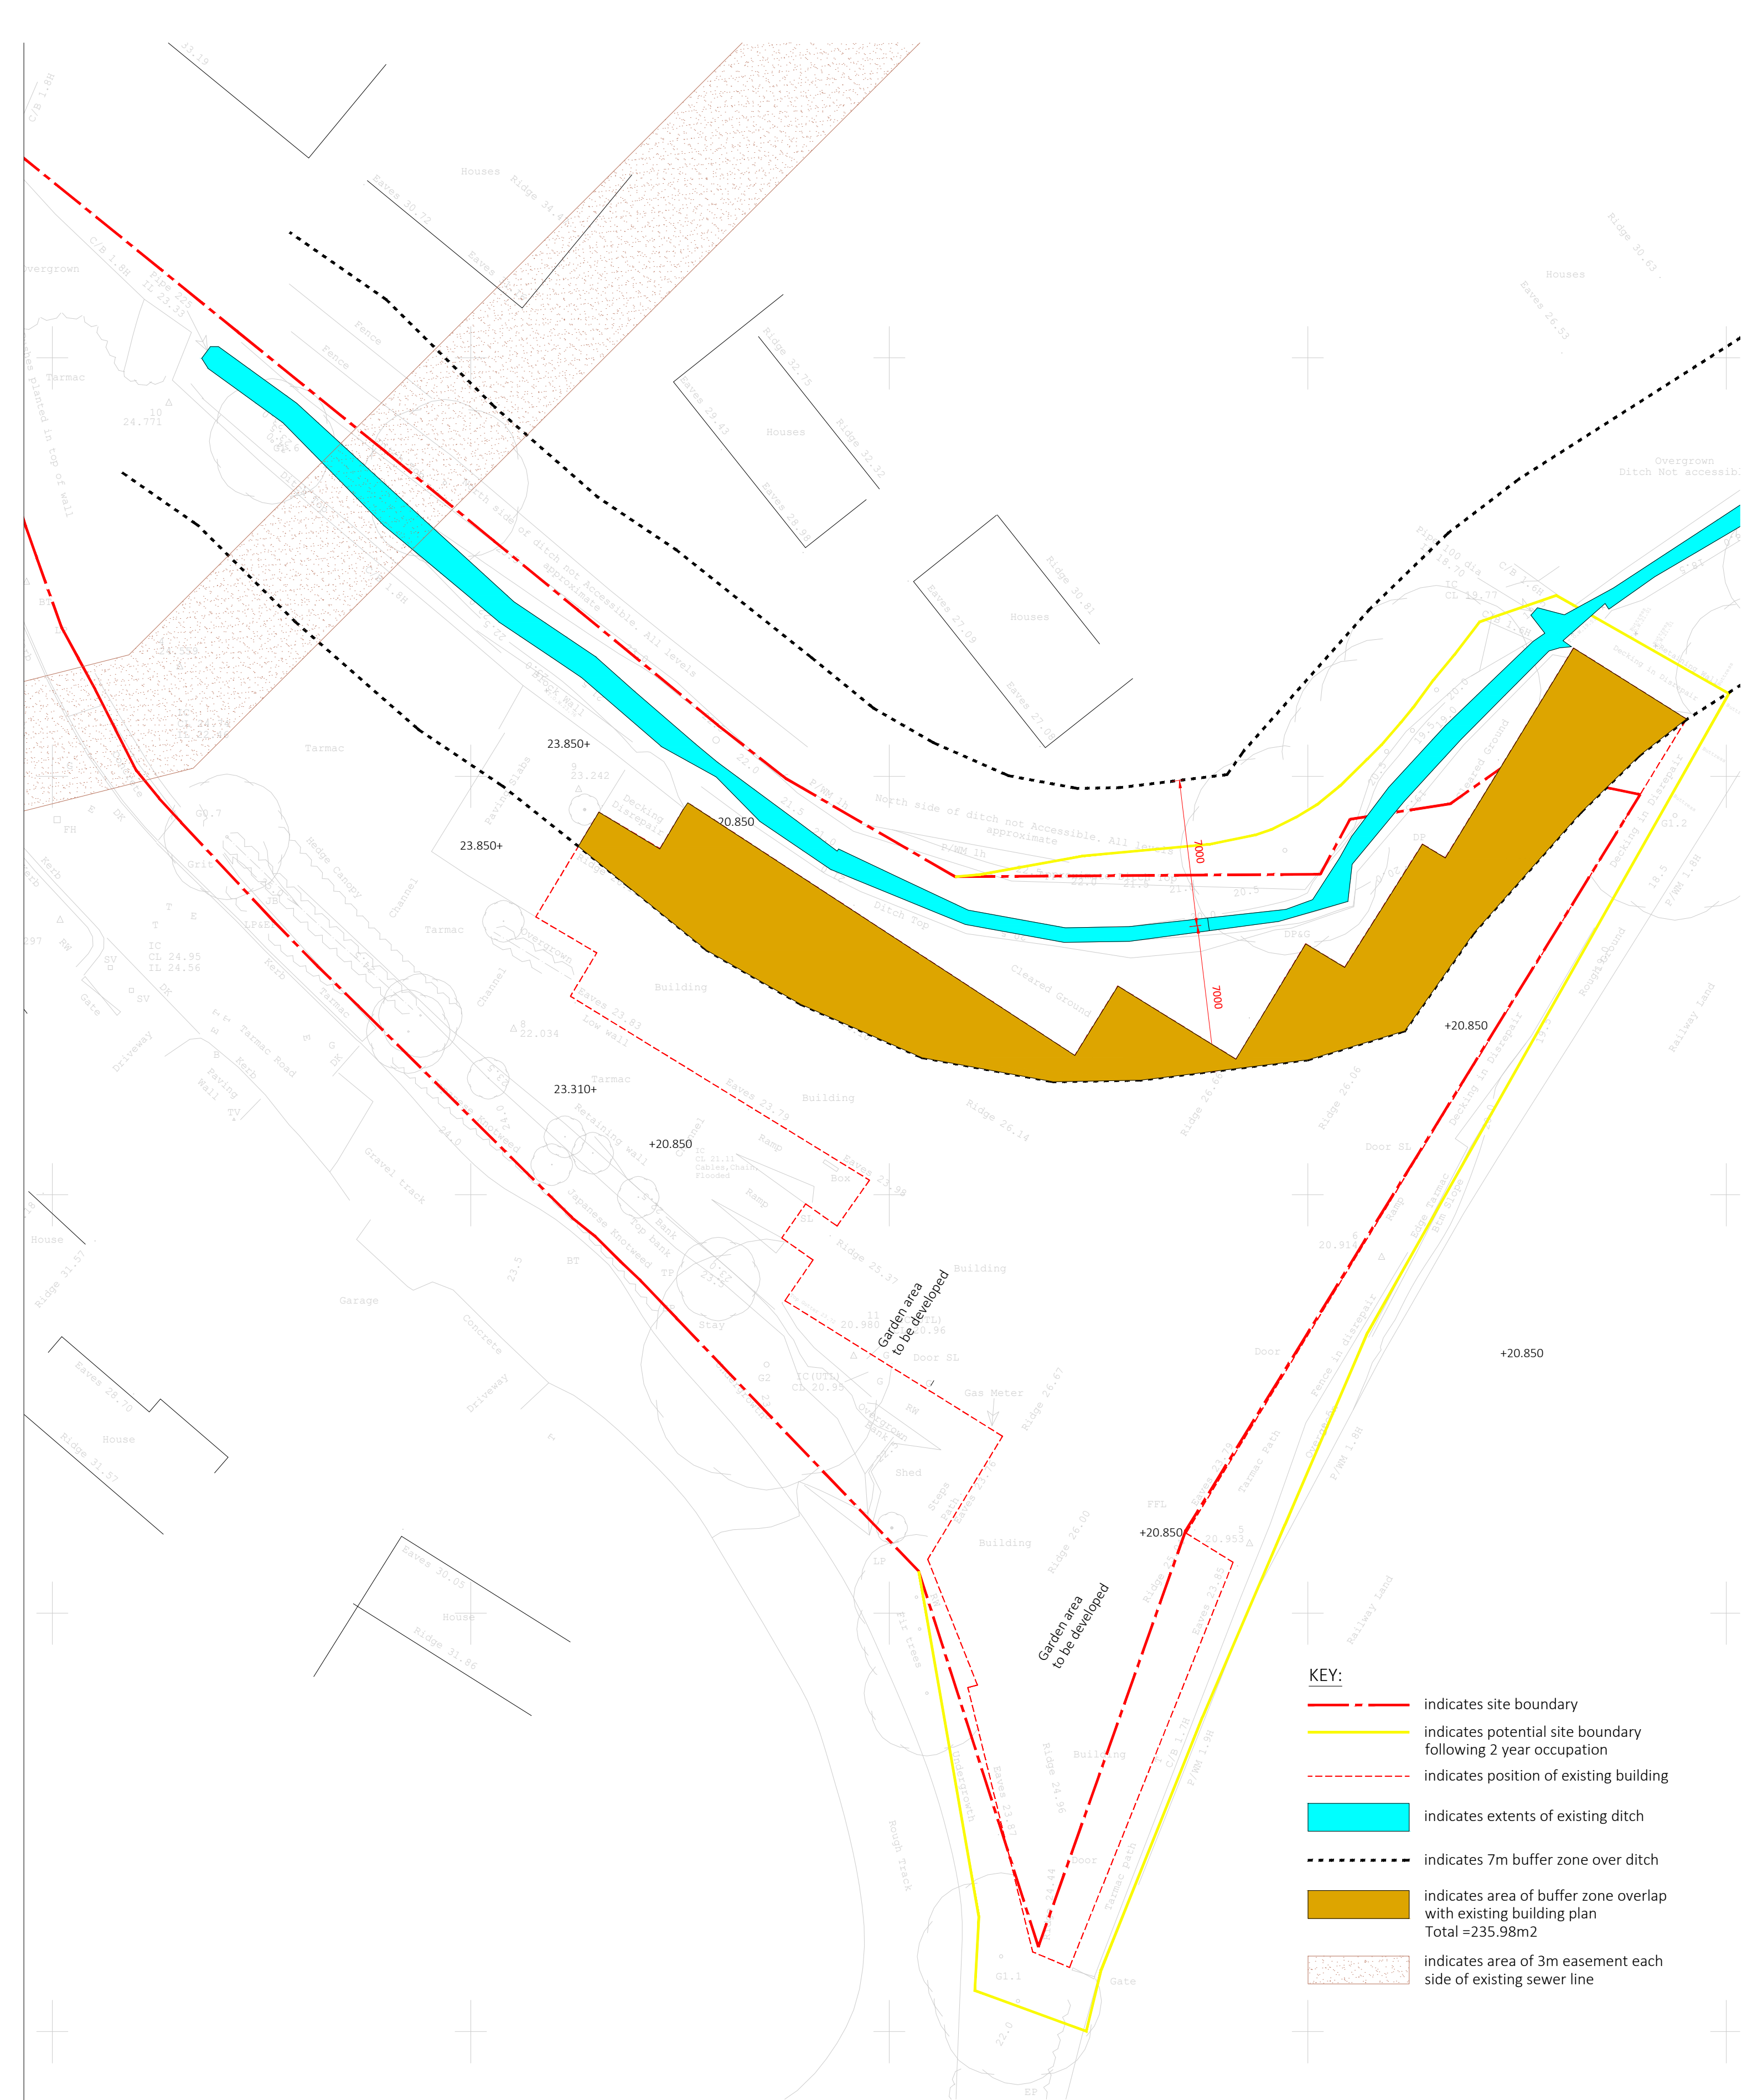

Proposed Site Plan / Buffer Zone
Scale 1:200@A1

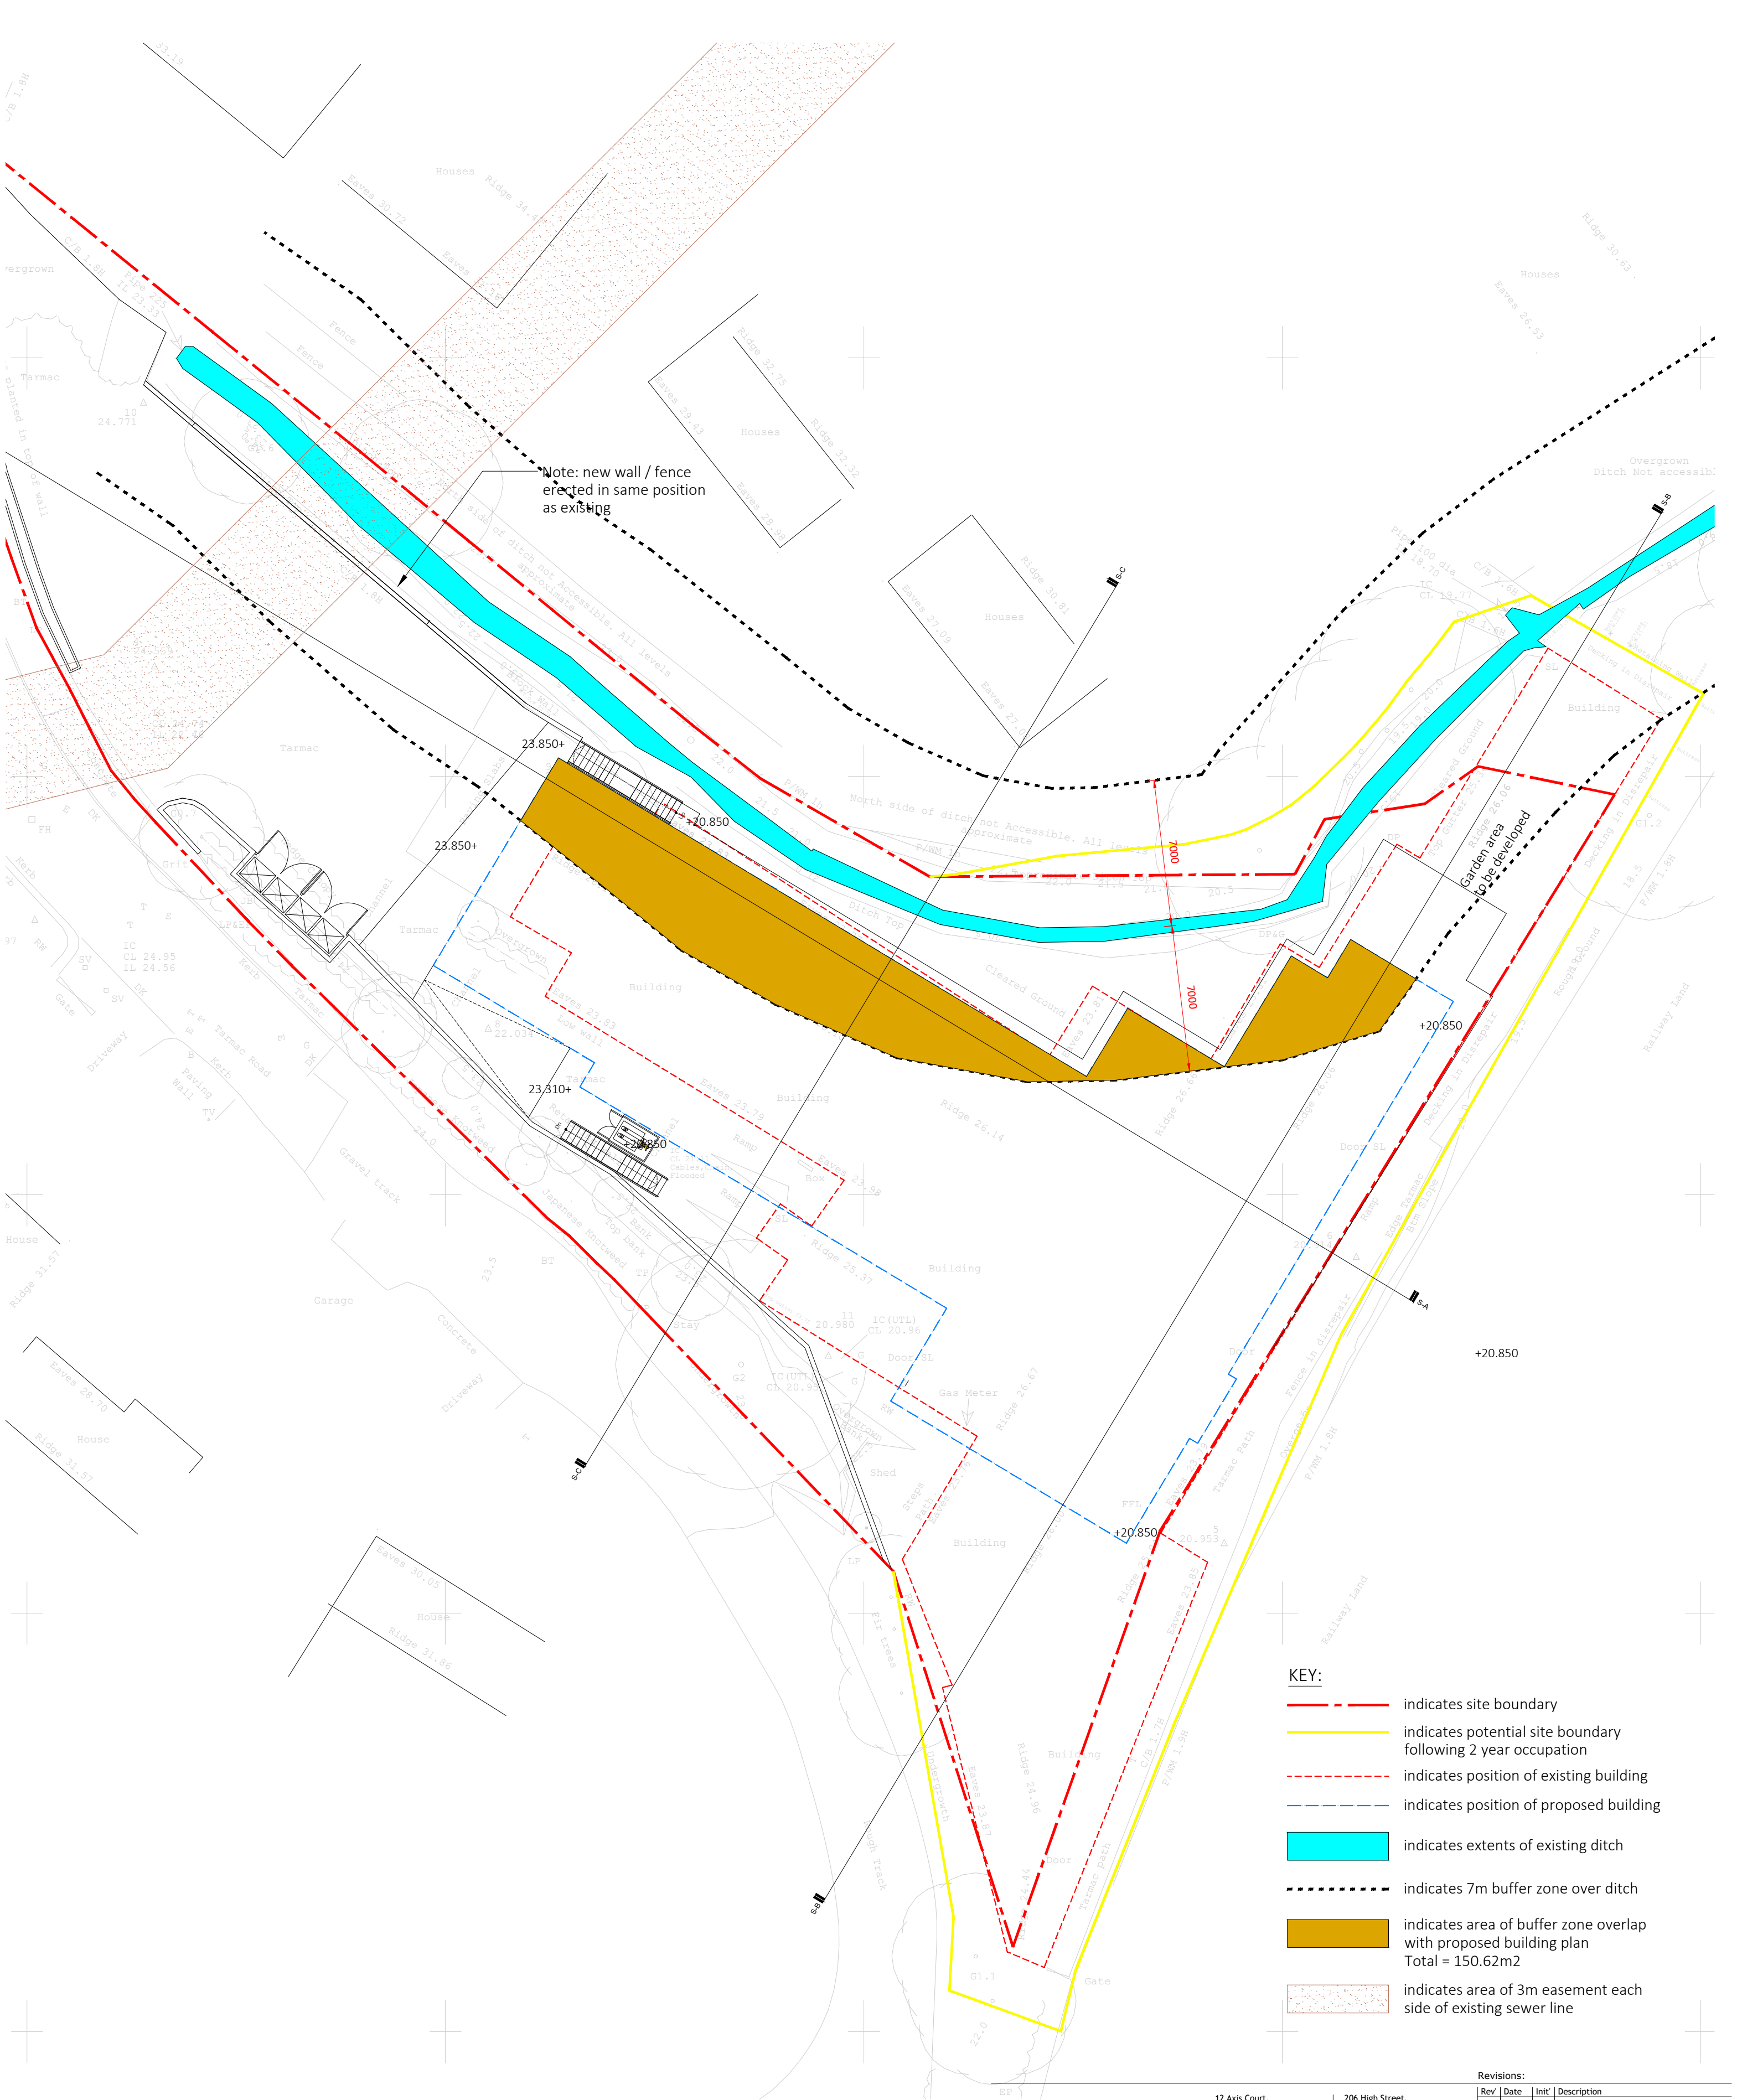

CLIENT APPROVED PLANS

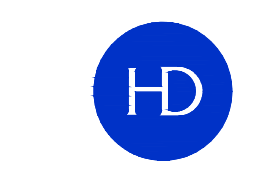

HURLEY & DAVIES

12 Axis Court,
Riverside Business Park
Swansea, SA7 0AJ
TEL : 01792 791100
FAX : 01792 641110
contactus@hurleyanddaves.co.uk
www.hurleyanddaves.co.uk

206 High Street,
Blackwood, Caerphilly,
NP12 1AJ
TEL : 01495 225281

This drawing must not be scaled, figured dimensions and levels should be used. Any inaccuracies must be notified to the Contract Administrator.

THIS DRAWING IS COPYRIGHT

Revisions:	
Rev	Description
1	First Issue - Planning Application Issue
2	Easement added to site plan

Drawing No.	Rev.
HD4542-AR-01-00-103	-

DRAWING STATUS:	Client:	Project:	Title:	Scale:	Date:	Drawn:	Checked:	Approved:
Approved	SWP SPV3 Limited	16 Bed Care Facility, Cardonnel Road, Skewen	Proposed Site Plan showing Ditch and Buffer Zone	1:200 @ A1	Dec 22	CH	LH	LH