



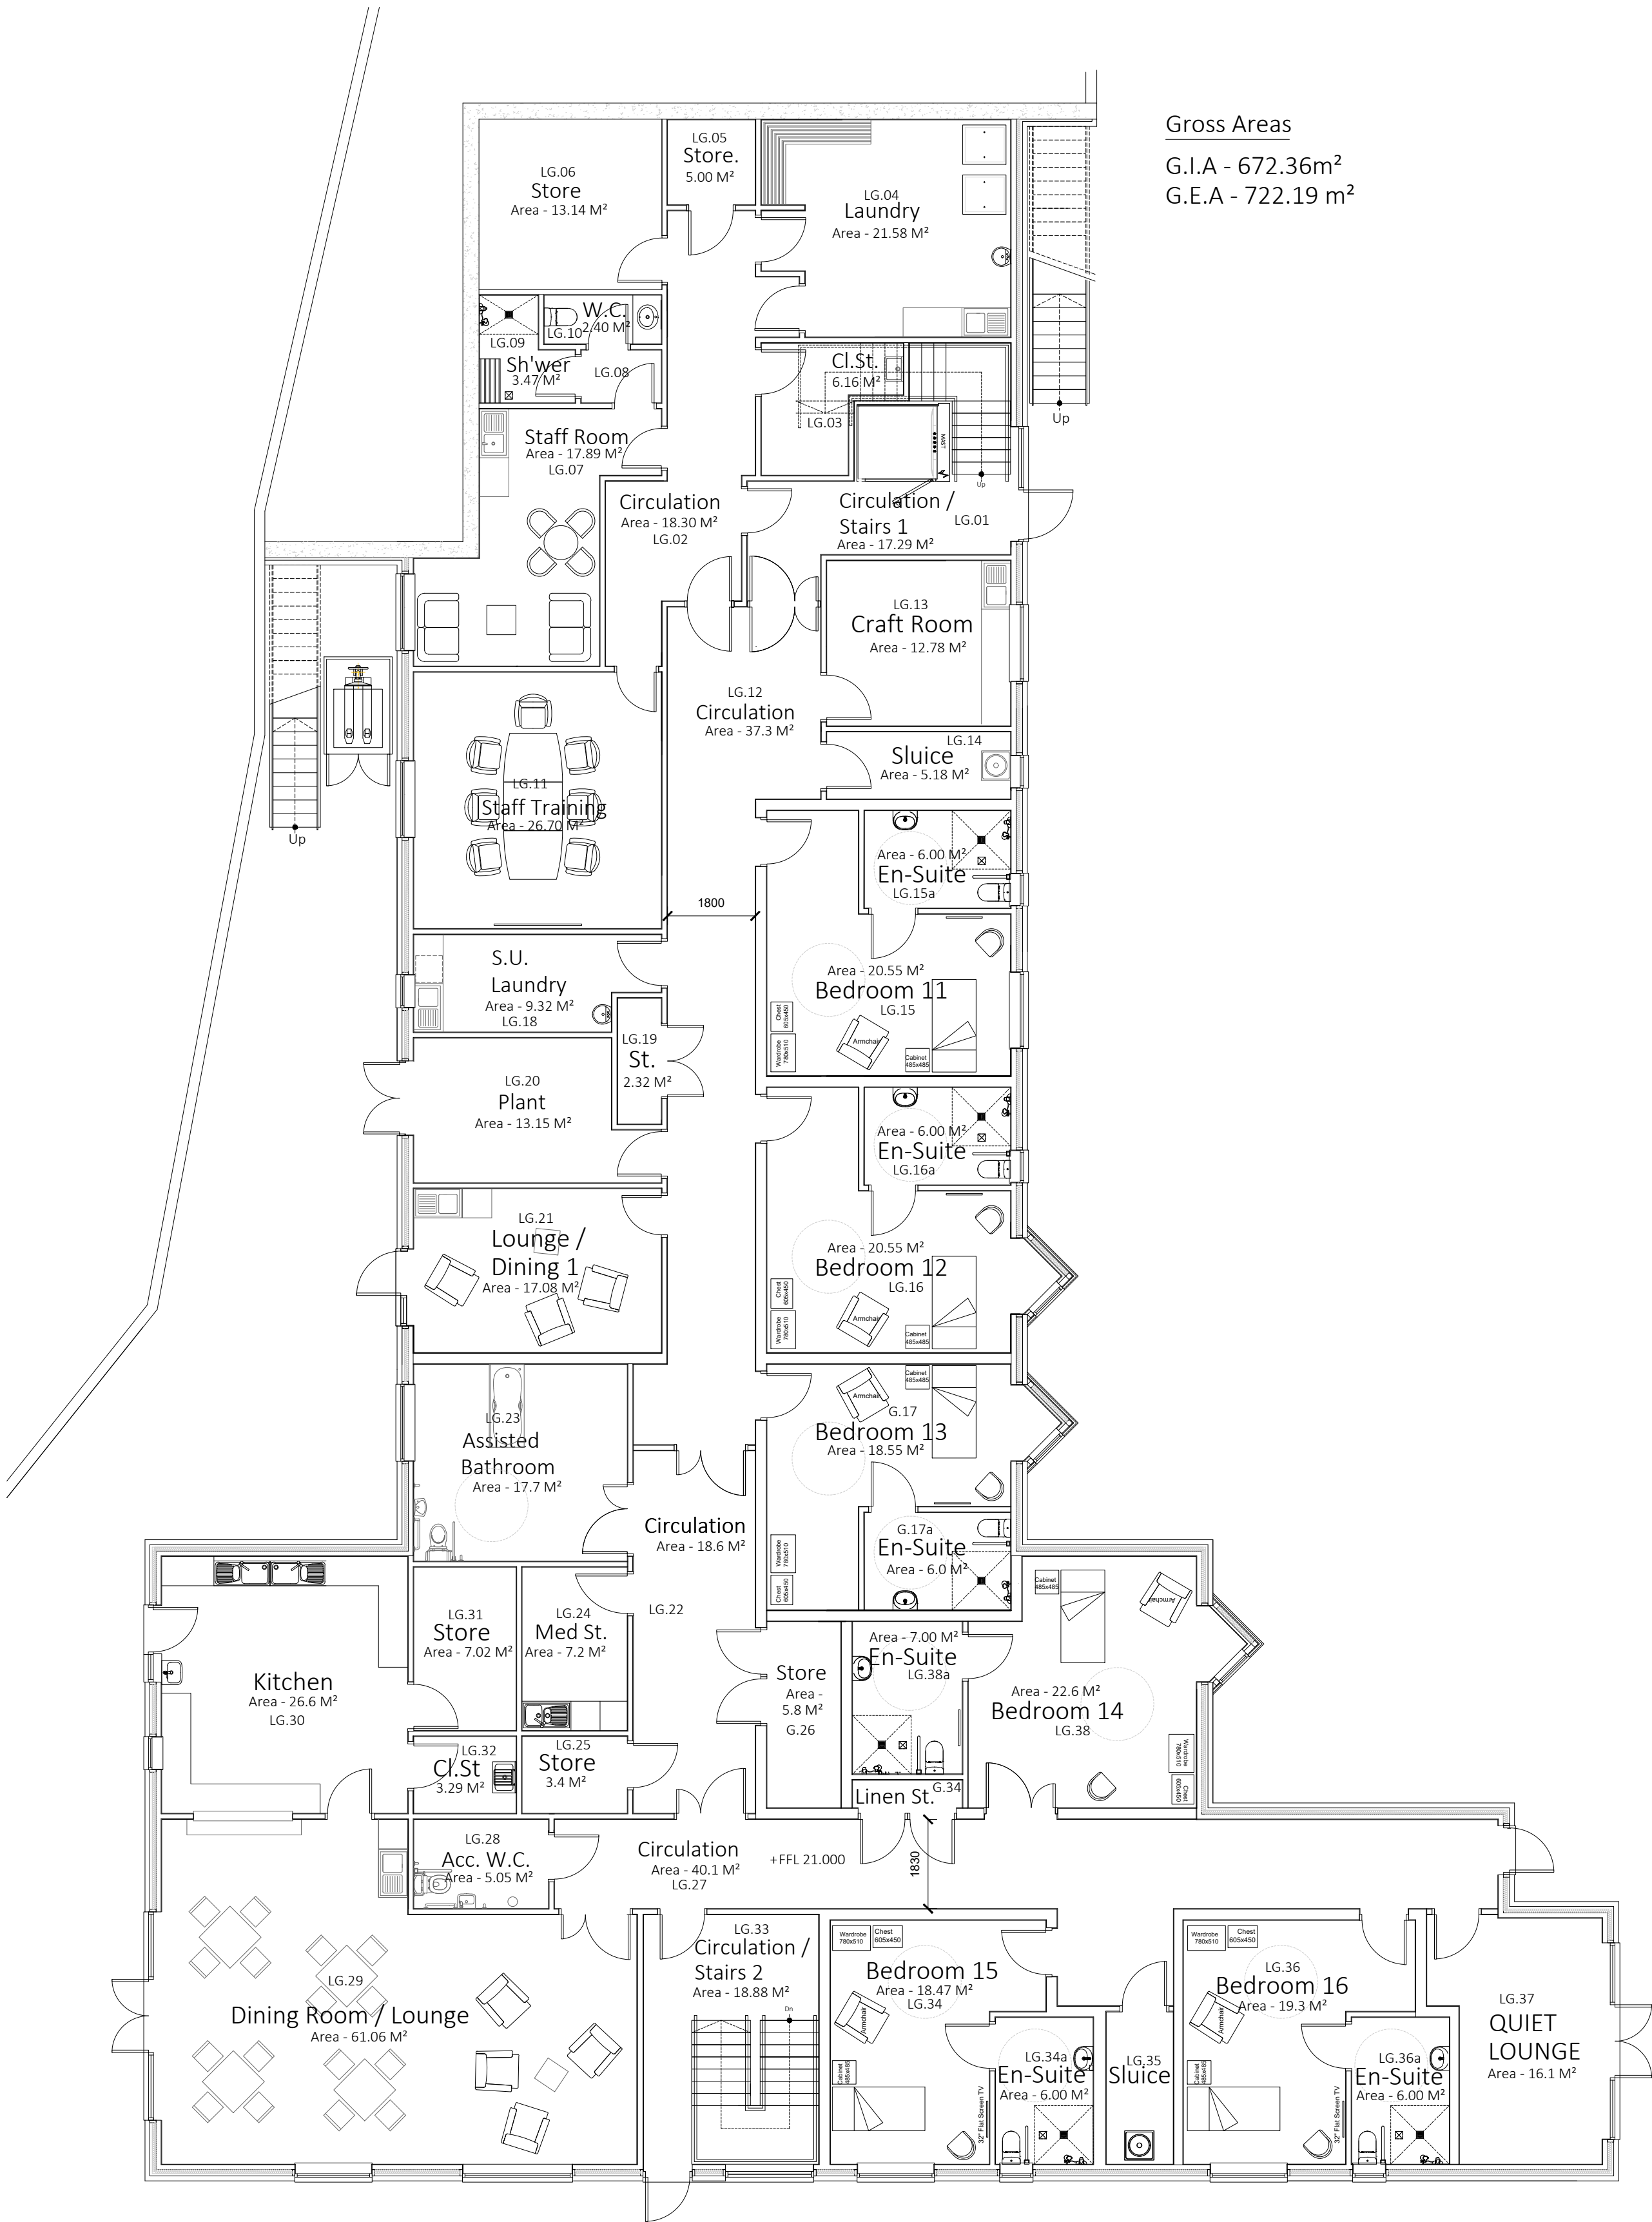

Gross Areas
G.I.A - 672.36m²
G.E.A - 722.19 m²

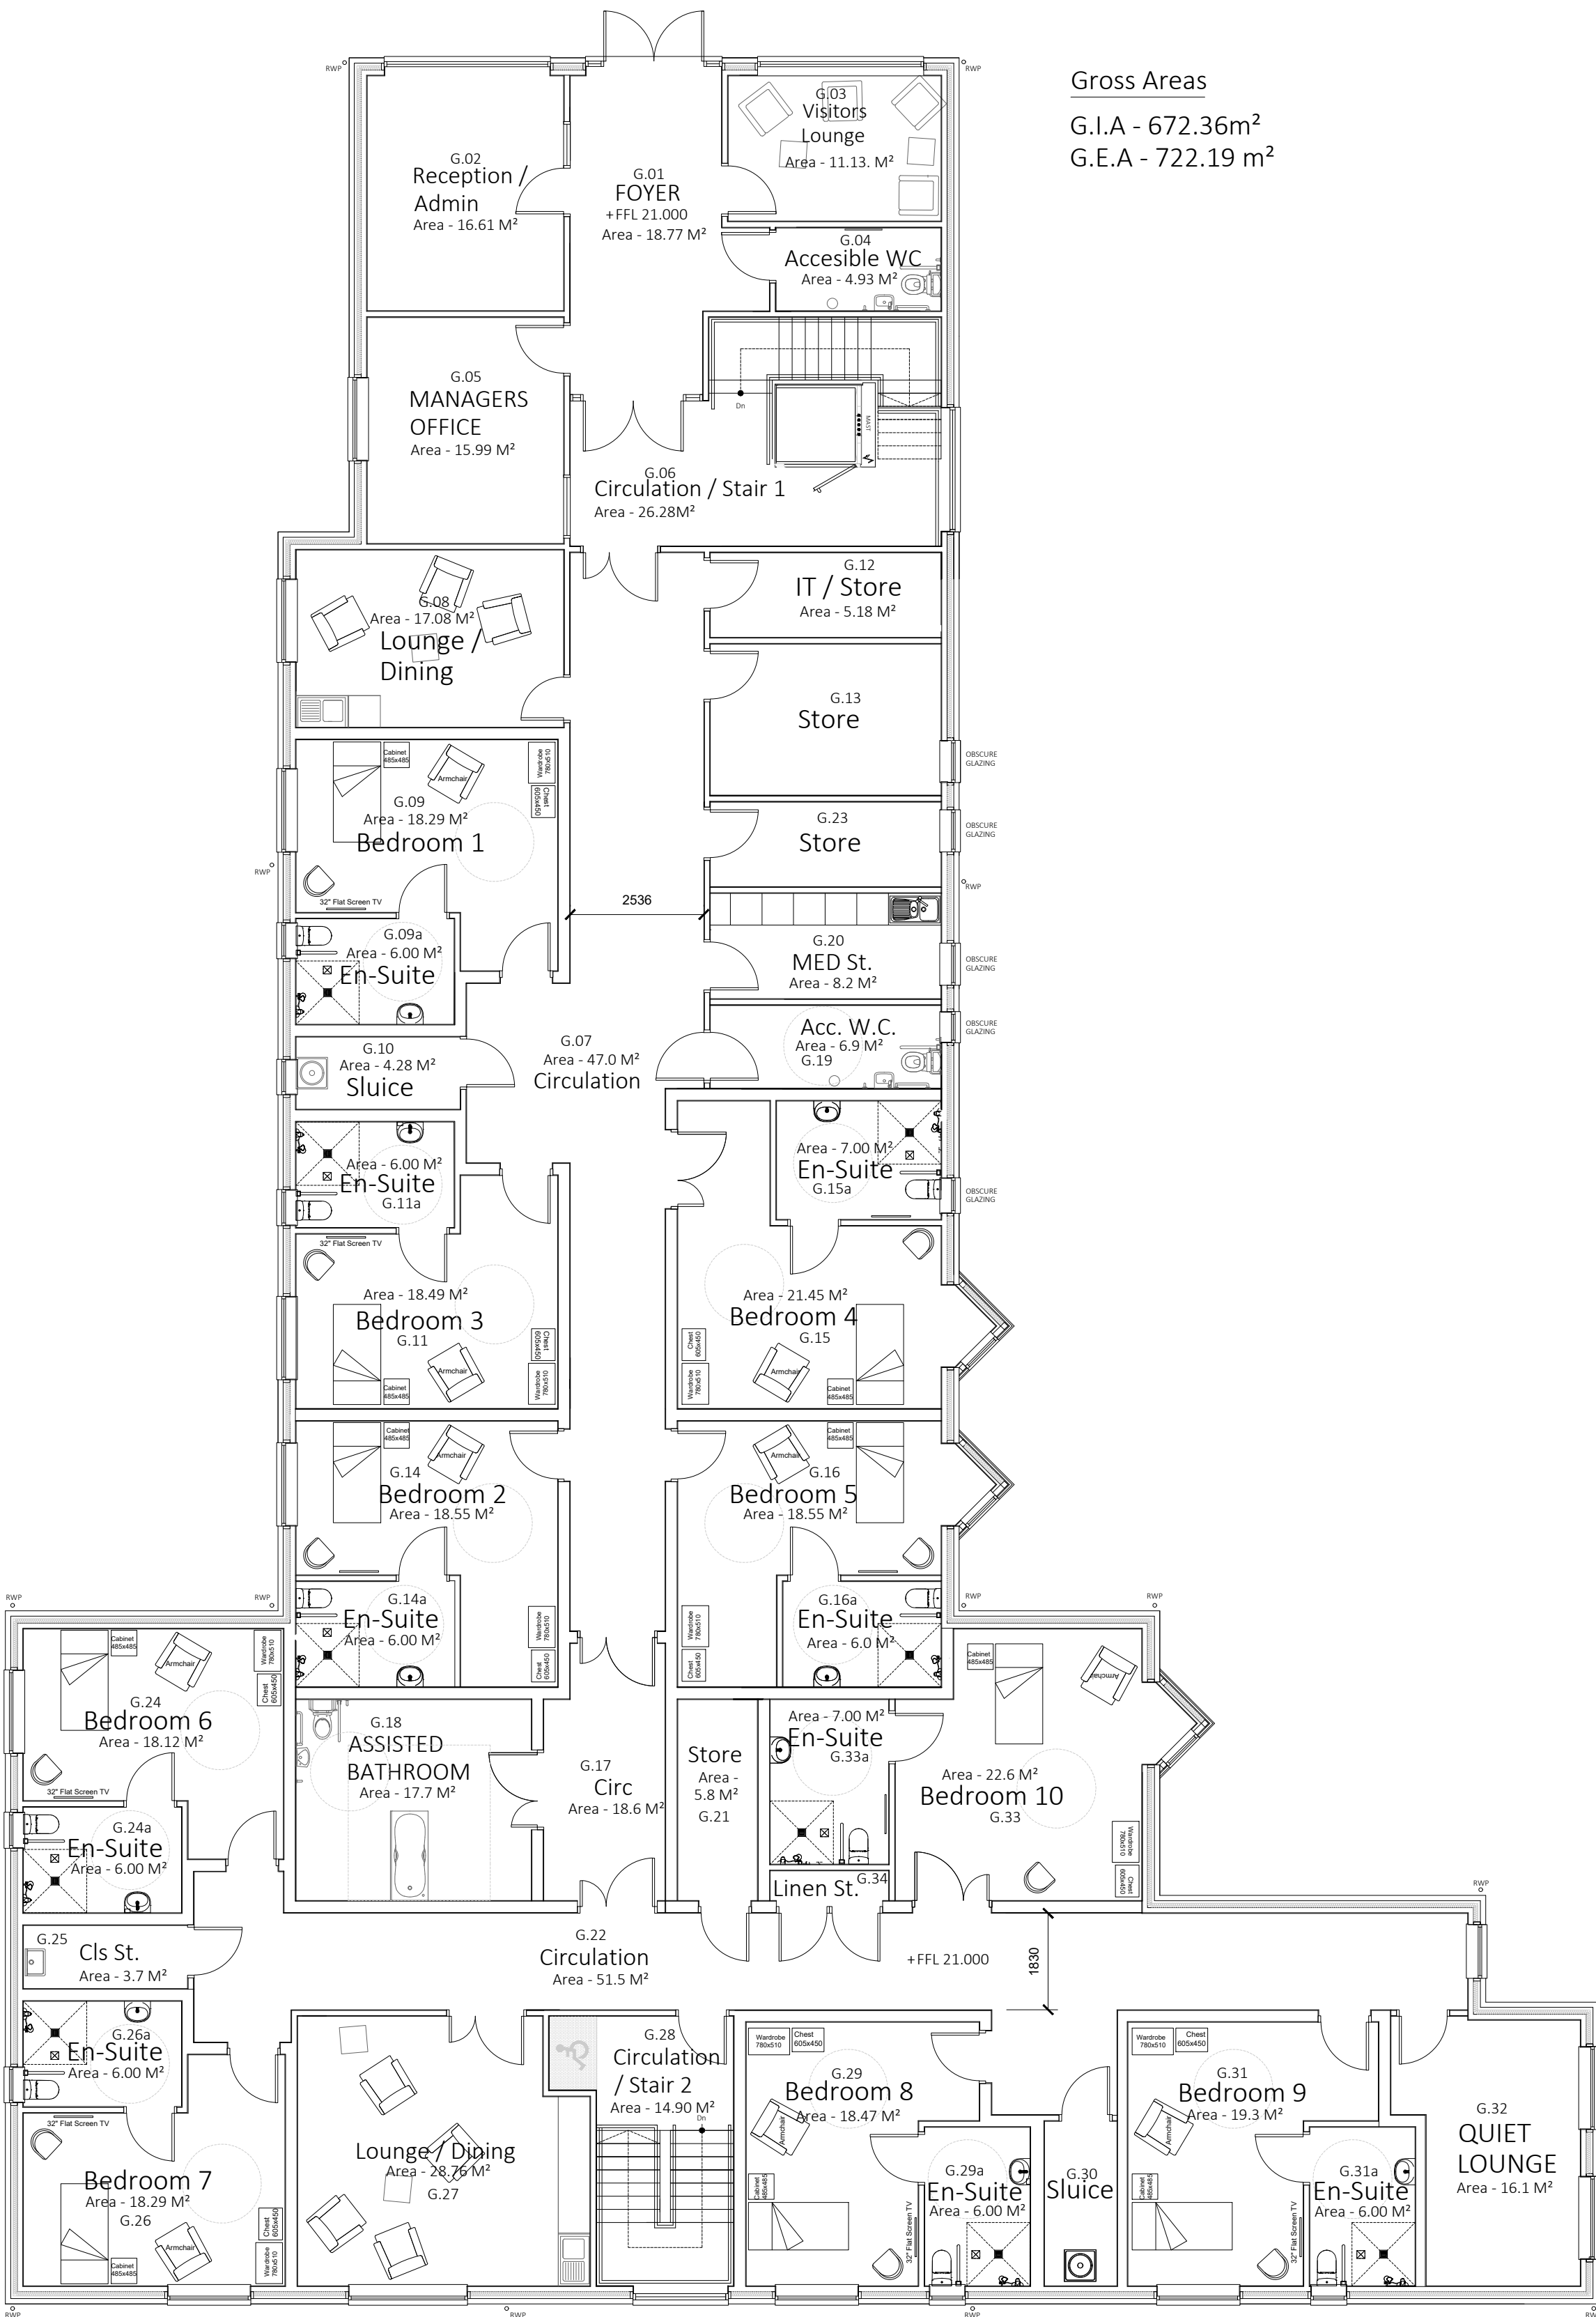

Gross Areas
G.I.A - 672.36m²
G.E.A - 722.19 m²

Total Gross Areas
G.I.A - 1344.72m²
G.E.A - 1444.38 m²

Proposed Lower Ground Floor Plan
Scale 1:100@A1

Proposed Ground Floor Plan
Scale 1:100@A1

CLIENT APPROVED PLANS



HURLEY & DAVIES

This drawing must not be scaled, figured dimensions and levels should be used. Any inaccuracies must be notified to the Contract Administrator.

THIS DRAWING IS COPYRIGHT

Rev	Date	Init	Description
A	04/01/23	CH	Client Approved
B	18/01/23	PH	Rev's in acc with clients requests
C	08/02/23	PH	Plan updated to avoid site clash - for Client approval
D	20/06/23	PH	Planning Application Issue

Drawing No.	Rev.
HD4542-AR-01-00-120	-

Client:	Scale:
Rhodes Properties	1:100 @ A3

Project:	Date:
16 Bed Care Facility, Cardonnell Road, Skewen	Dec 22

Title:	Drawn:
Proposed Floor Plans	CH

Checked:	Approved:
LH	LH