


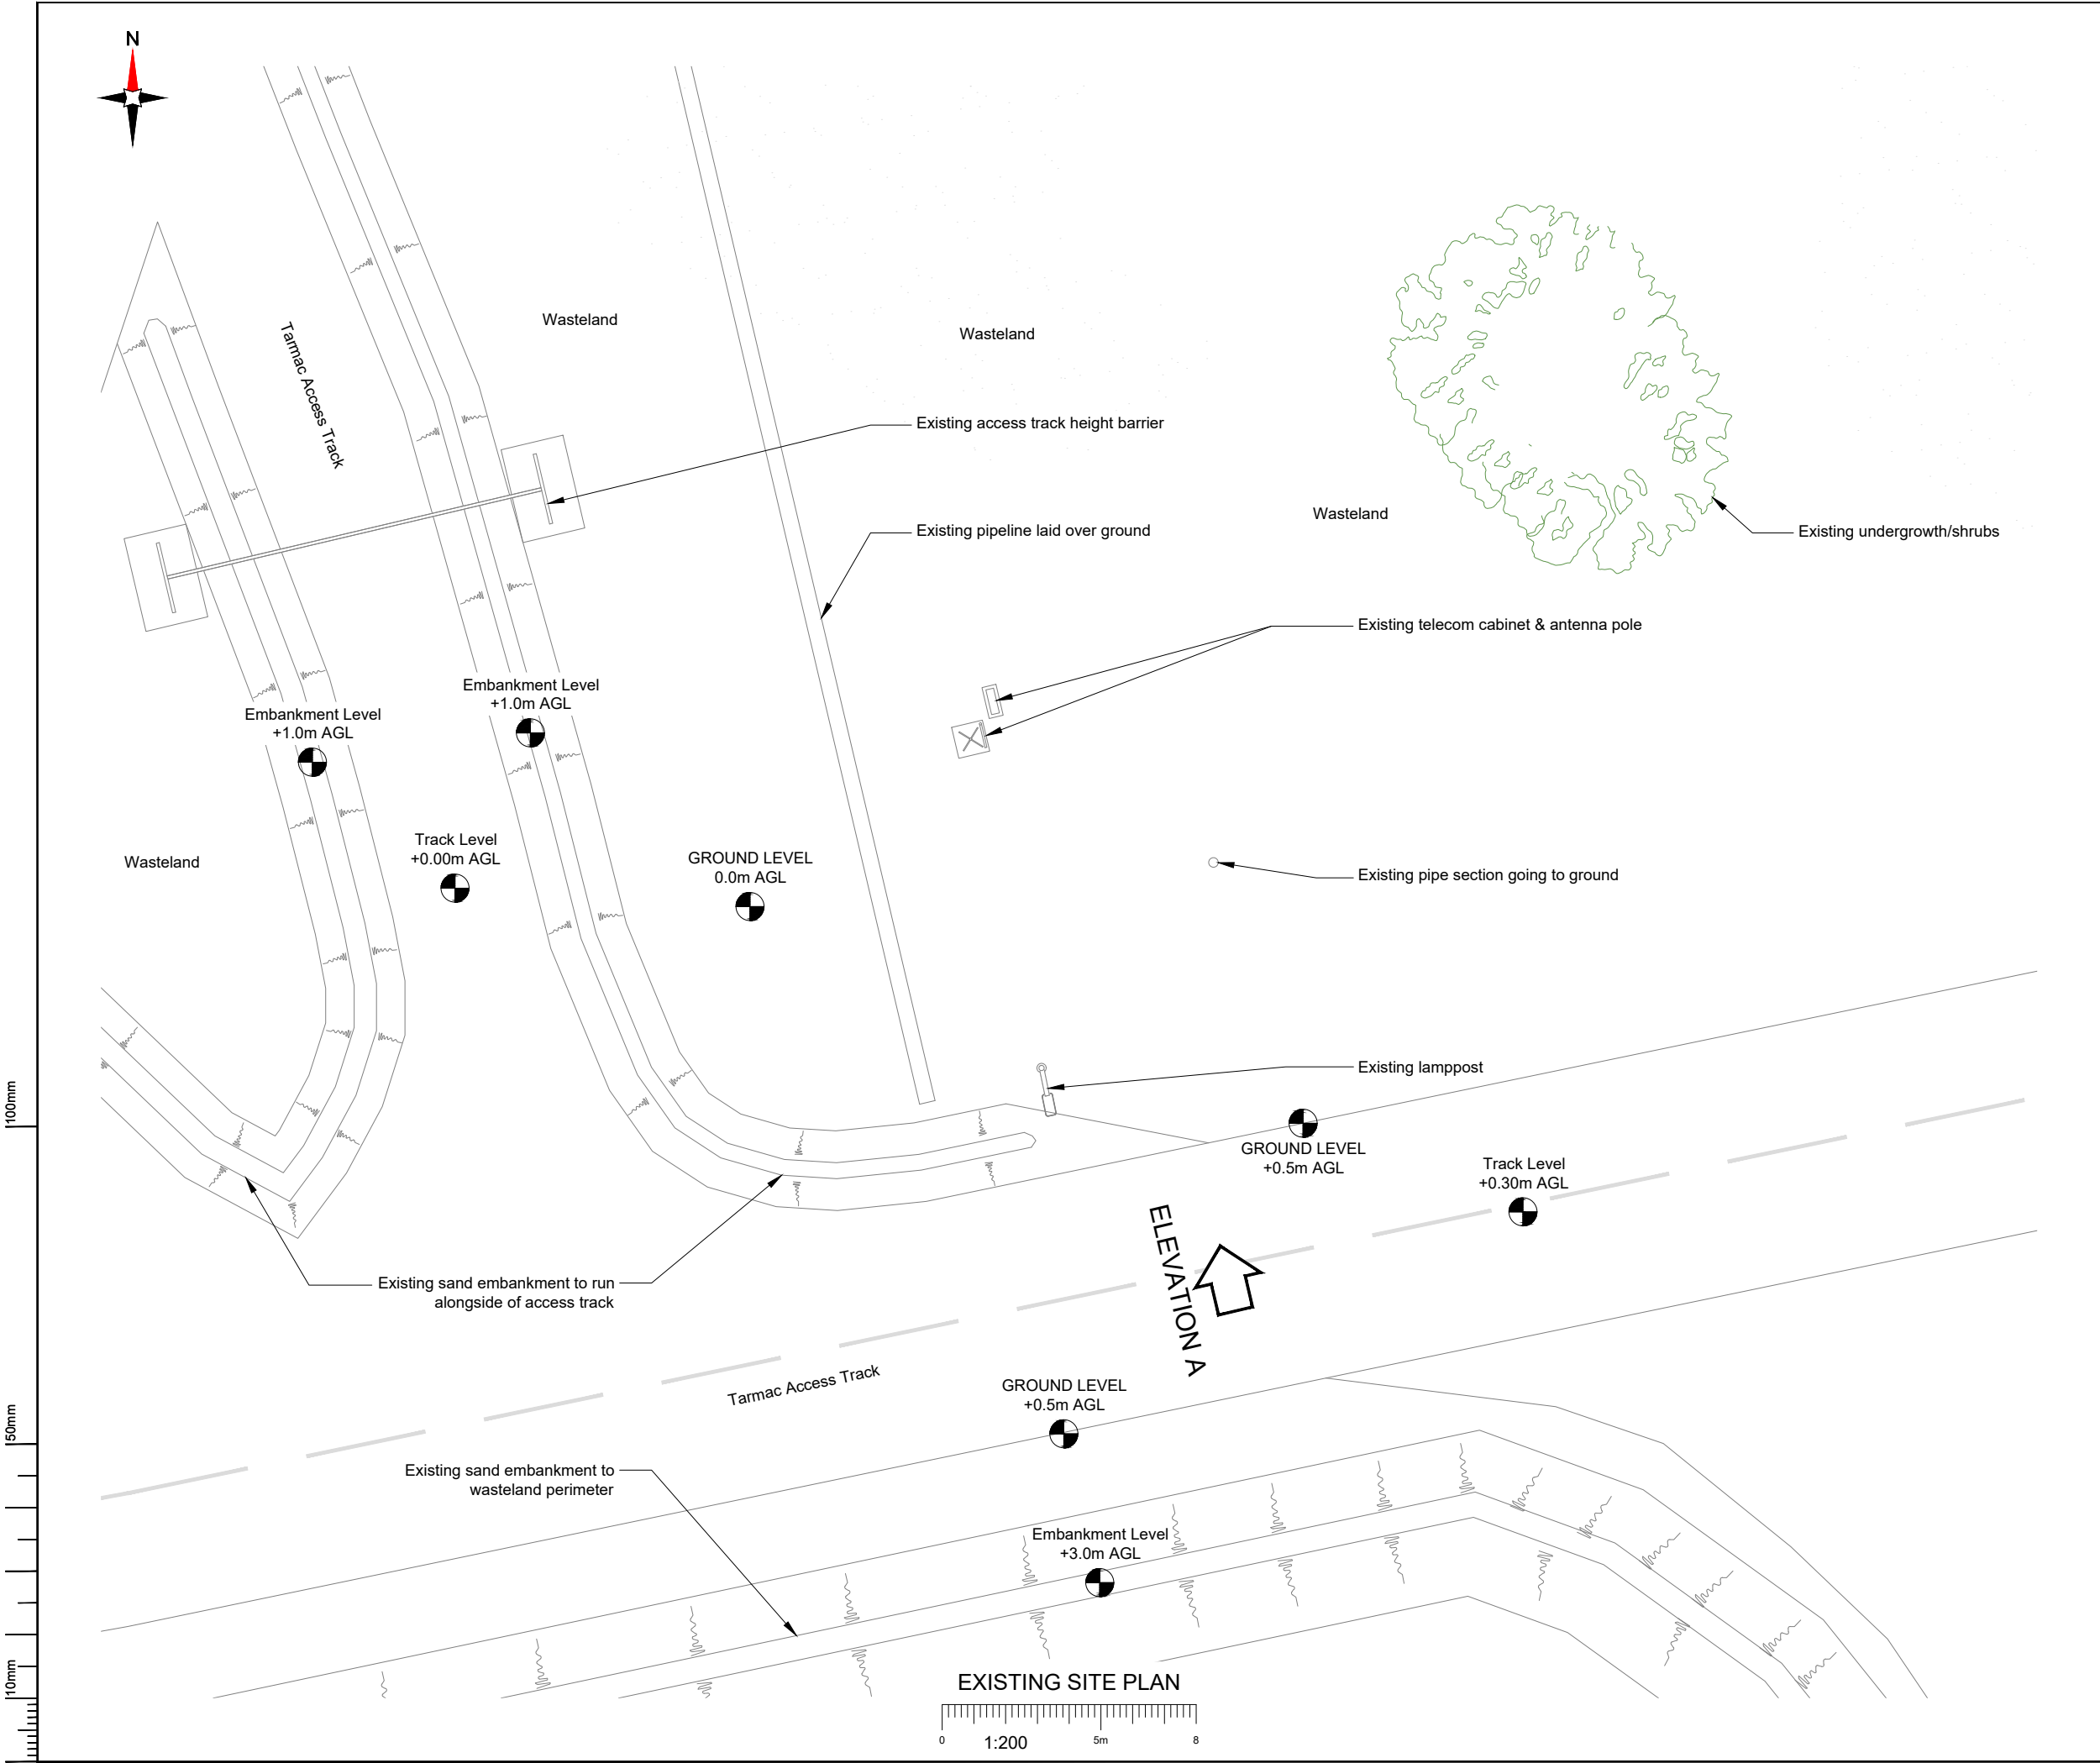

NOTES:

1. ALL DIMENSIONS IN MM UNLESS OTHERWISE NOTED.

Master:	MBNL / EE / H3G:	Project:	Purpose of Issue:	Issue:
M002	EE	EE NTQ	Planning	B
Date:	31/05/2023	Revision / Upgrade Description:		
Drawn:	APS	RRUs updated		
Checked:	D Holmes			
Approved:	D Palmer			
Master:	MBNL / EE / H3G:	Project:	Purpose of Issue:	Issue:
M001	EE	EE NTQ	Planning	A
Date:	18/05/2023	Revision / Upgrade Description:		
Drawn:	APS	First Issue		
Checked:	R Nicoll			
Approved:	D Palmer			



EE Limited
1 Braham Street
London
United Kingdom
E1 8EE



Site Name:				PORT TALBOT DOCK GF			
Site ID:				1639086			
Address:				PORT TALBOT DOCK PUCKNEY HOUSE PORT TALBOT, NEATH PORT TALBOT SA12 6BP			
Title:				100 EXISTING SITE PLAN			
Project:				EE NTQ			
Purpose of Issue:				PLANNING			
EE Cell ID:		MBNL Cell ID:		3UK Cell ID:			
93782		NPT067		N/A			
Master Drawing No:							
1639086_NPT067_93782_N/A_M001							
Issue:							