



Floor Plan - Ground Floor

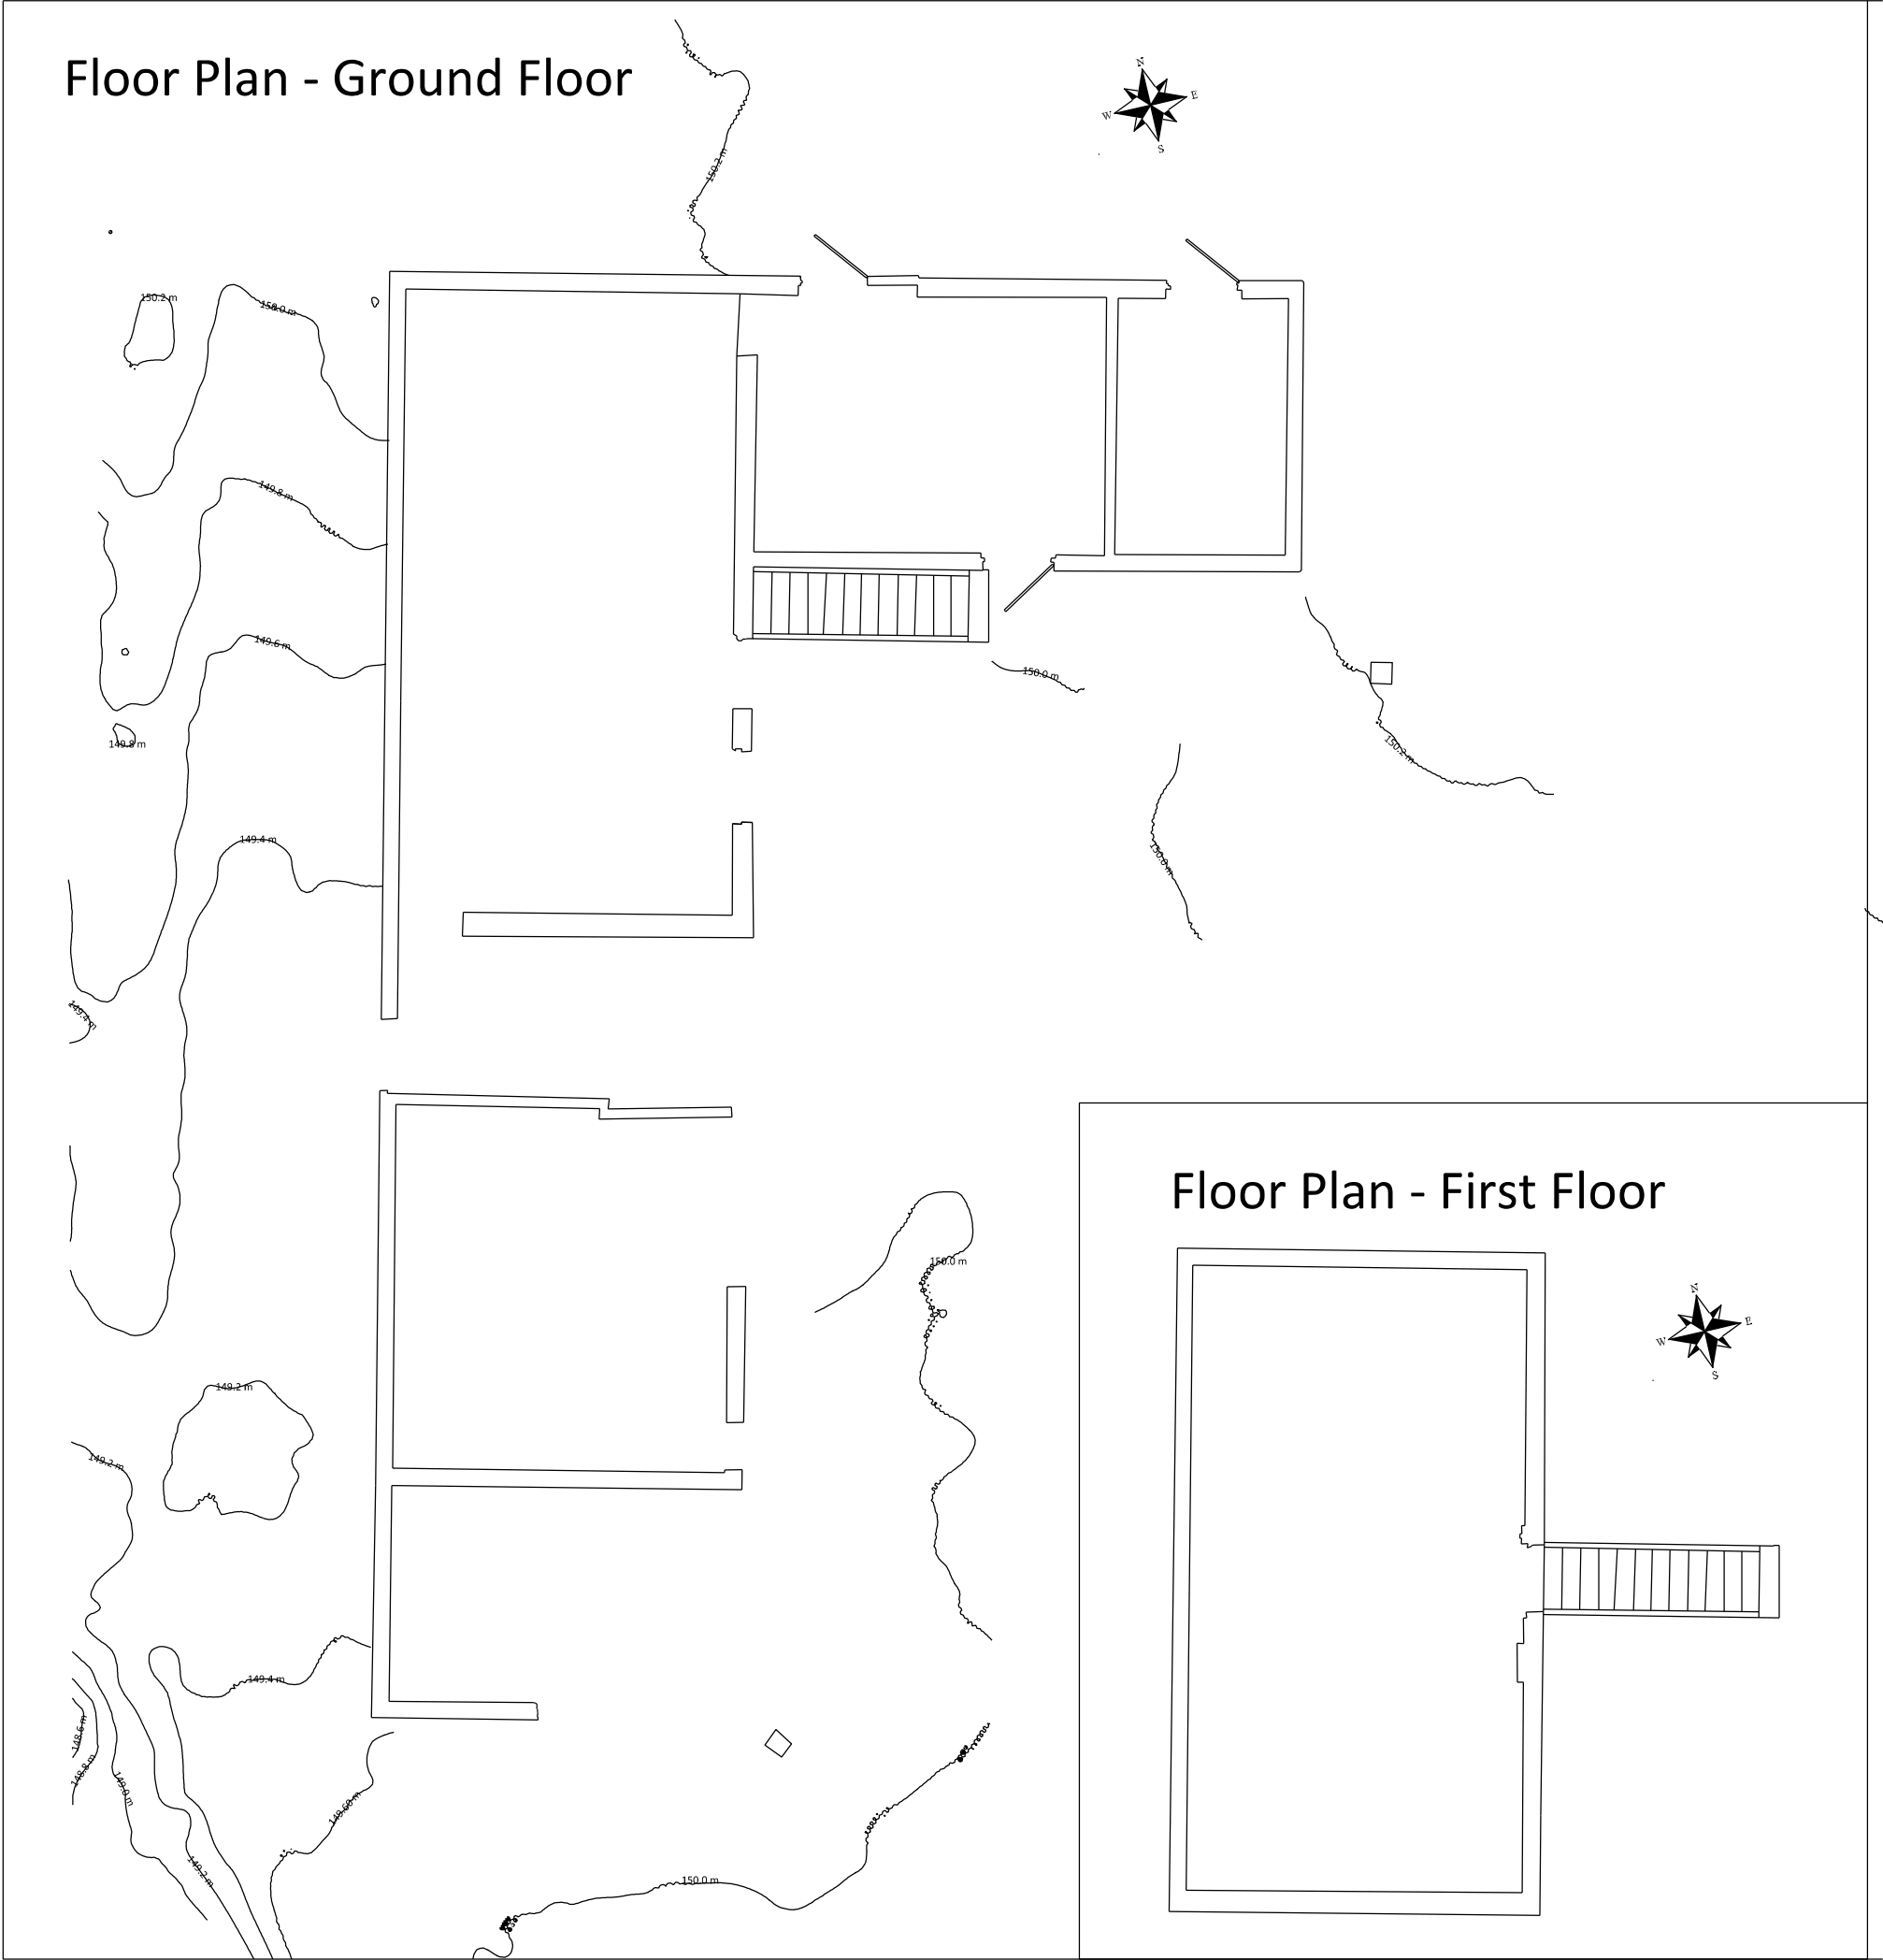

Floor Plan - First Floor

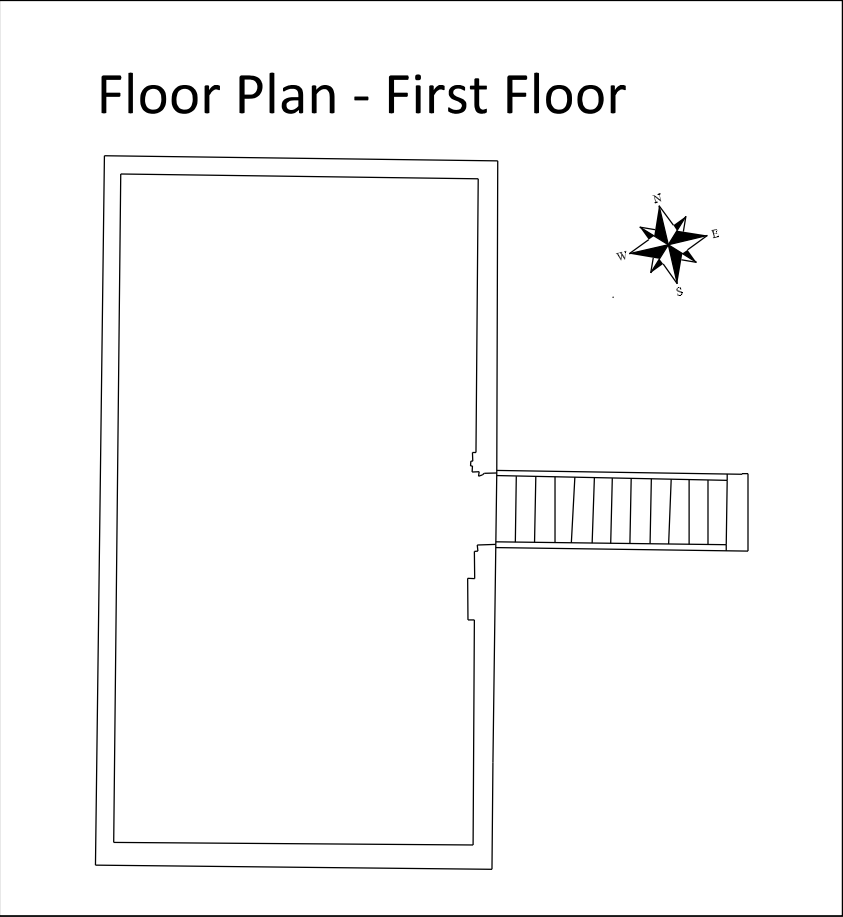


Notes:

© Rio Architects Ltd.

This drawing is copyright and must not be reproduced or disclosed to third parties without the prior written consent of Rio Architects Ltd.

This drawing is to be read in conjunction with all other relevant project drawings, specifications and schedules prepared by Rio Architects Ltd and any other relevant consultants, specialists or subcontractors.

CDM notes are provided to assist the contractor in managing residual hazards identified during the design stage. Any such notes do not relieve the contractor of their duties under all relevant CDM Regulations.

 

Rev	Description	Rev'd	Chk'd	Date

STATUS: PRE APPLICATION

SUITABILITY NUMBER KEY:

WIP

S0 - Work in Progress*

SHARED

S1 - Fit for co-ordination**

S2 - Fit for information

S3 - Fit for internal review and comment

S4 - Fit for construction approval

DOCUMENTATION

D1 - Fit for costing

D2 - Fit for tender

D3 - Fit for contractor design

D4 - Fit for manufacture/ procurement

DOCUMENTATION - SIGN-OFF

A - Fit for construction

B - Fit for construction, with comments

ARCHIVE

AB - As Built

FC - Final Construction

* For internal pre-issue usage only.

** For model file usage only.

Rio

studio@rioarchitects.com
www.rioarchitects.com
@rioarchitects

Rio Cardiff
21a Allensbank Road
Cardiff CF14 3PN
+44 (0)29 2025 0066

Rio London
19 21 Hatton Garden
London EC1N 8BA
+44 (0)20 3691 7565

Swansea Valley
Holiday Cottage

PROJECT TITLE :
Plas Farm Building
Regeneration and
Conversion

DRAWING TITLE :
Building 1
Existing GA Plans

DRAWN BY : AB CHECKED BY : APPROVED BY : AB

JOB NO : 0274 SCALE : 1 : 50 @ A1

SUITABILITY :		S2					
DATE :		14/05/2020		REVISION:		-	
PROJECT	ORIGIN	VOLUME	LEVEL	TYPE	DISCIP.	NUMBER	
0274	RIO	01	XX	DR	A	01000	