



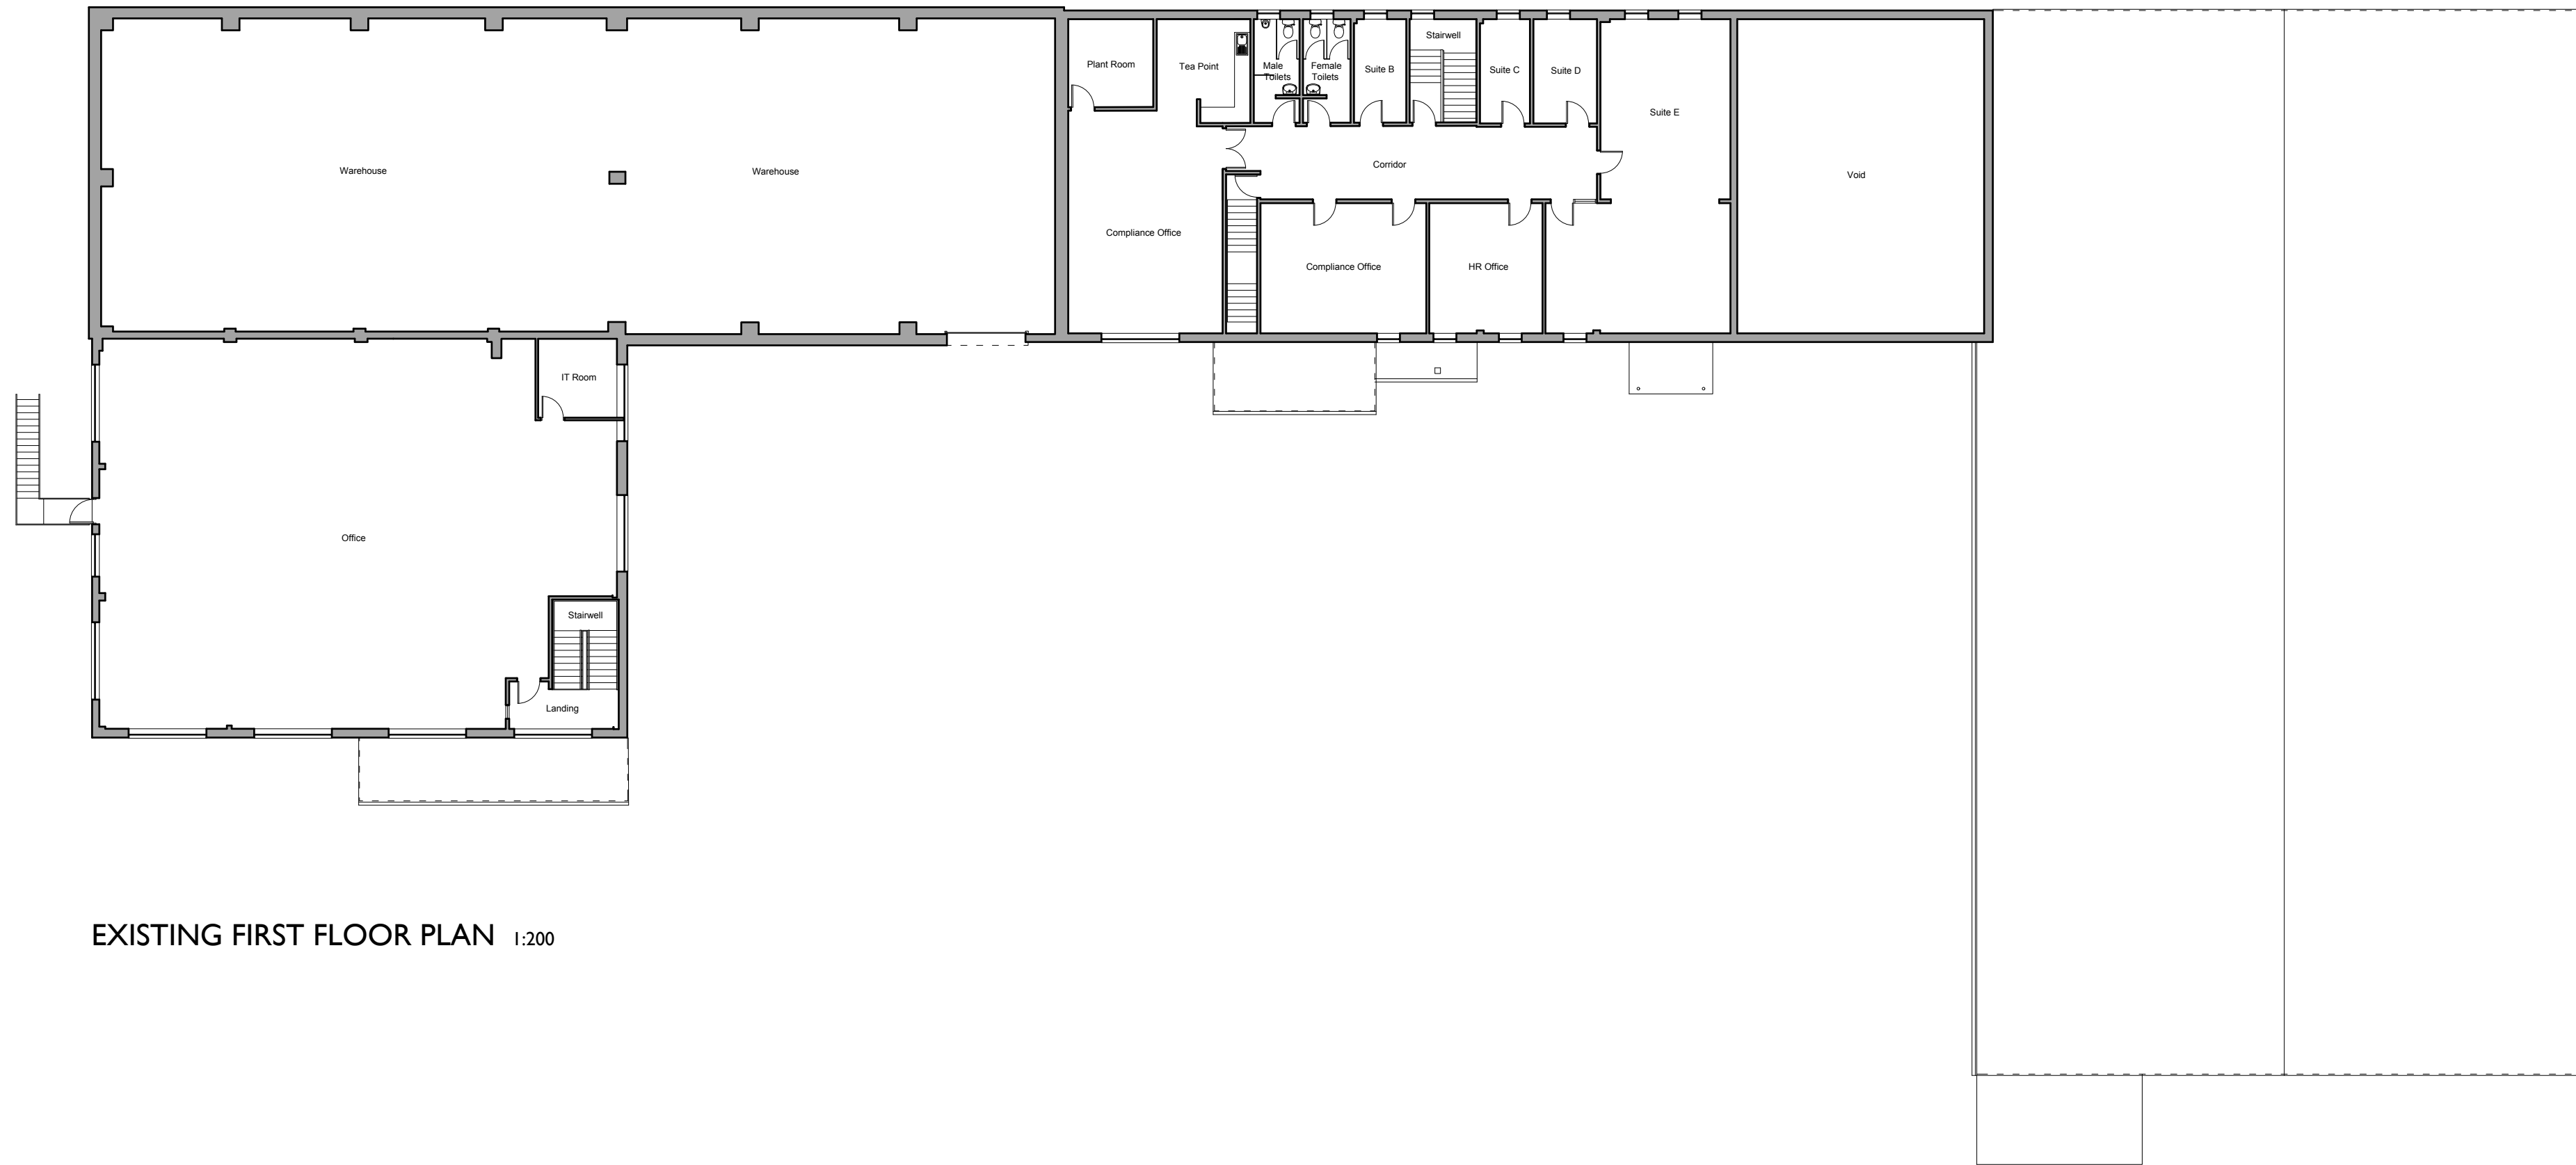

EXISTING FIRST FLOOR PLAN 1:200

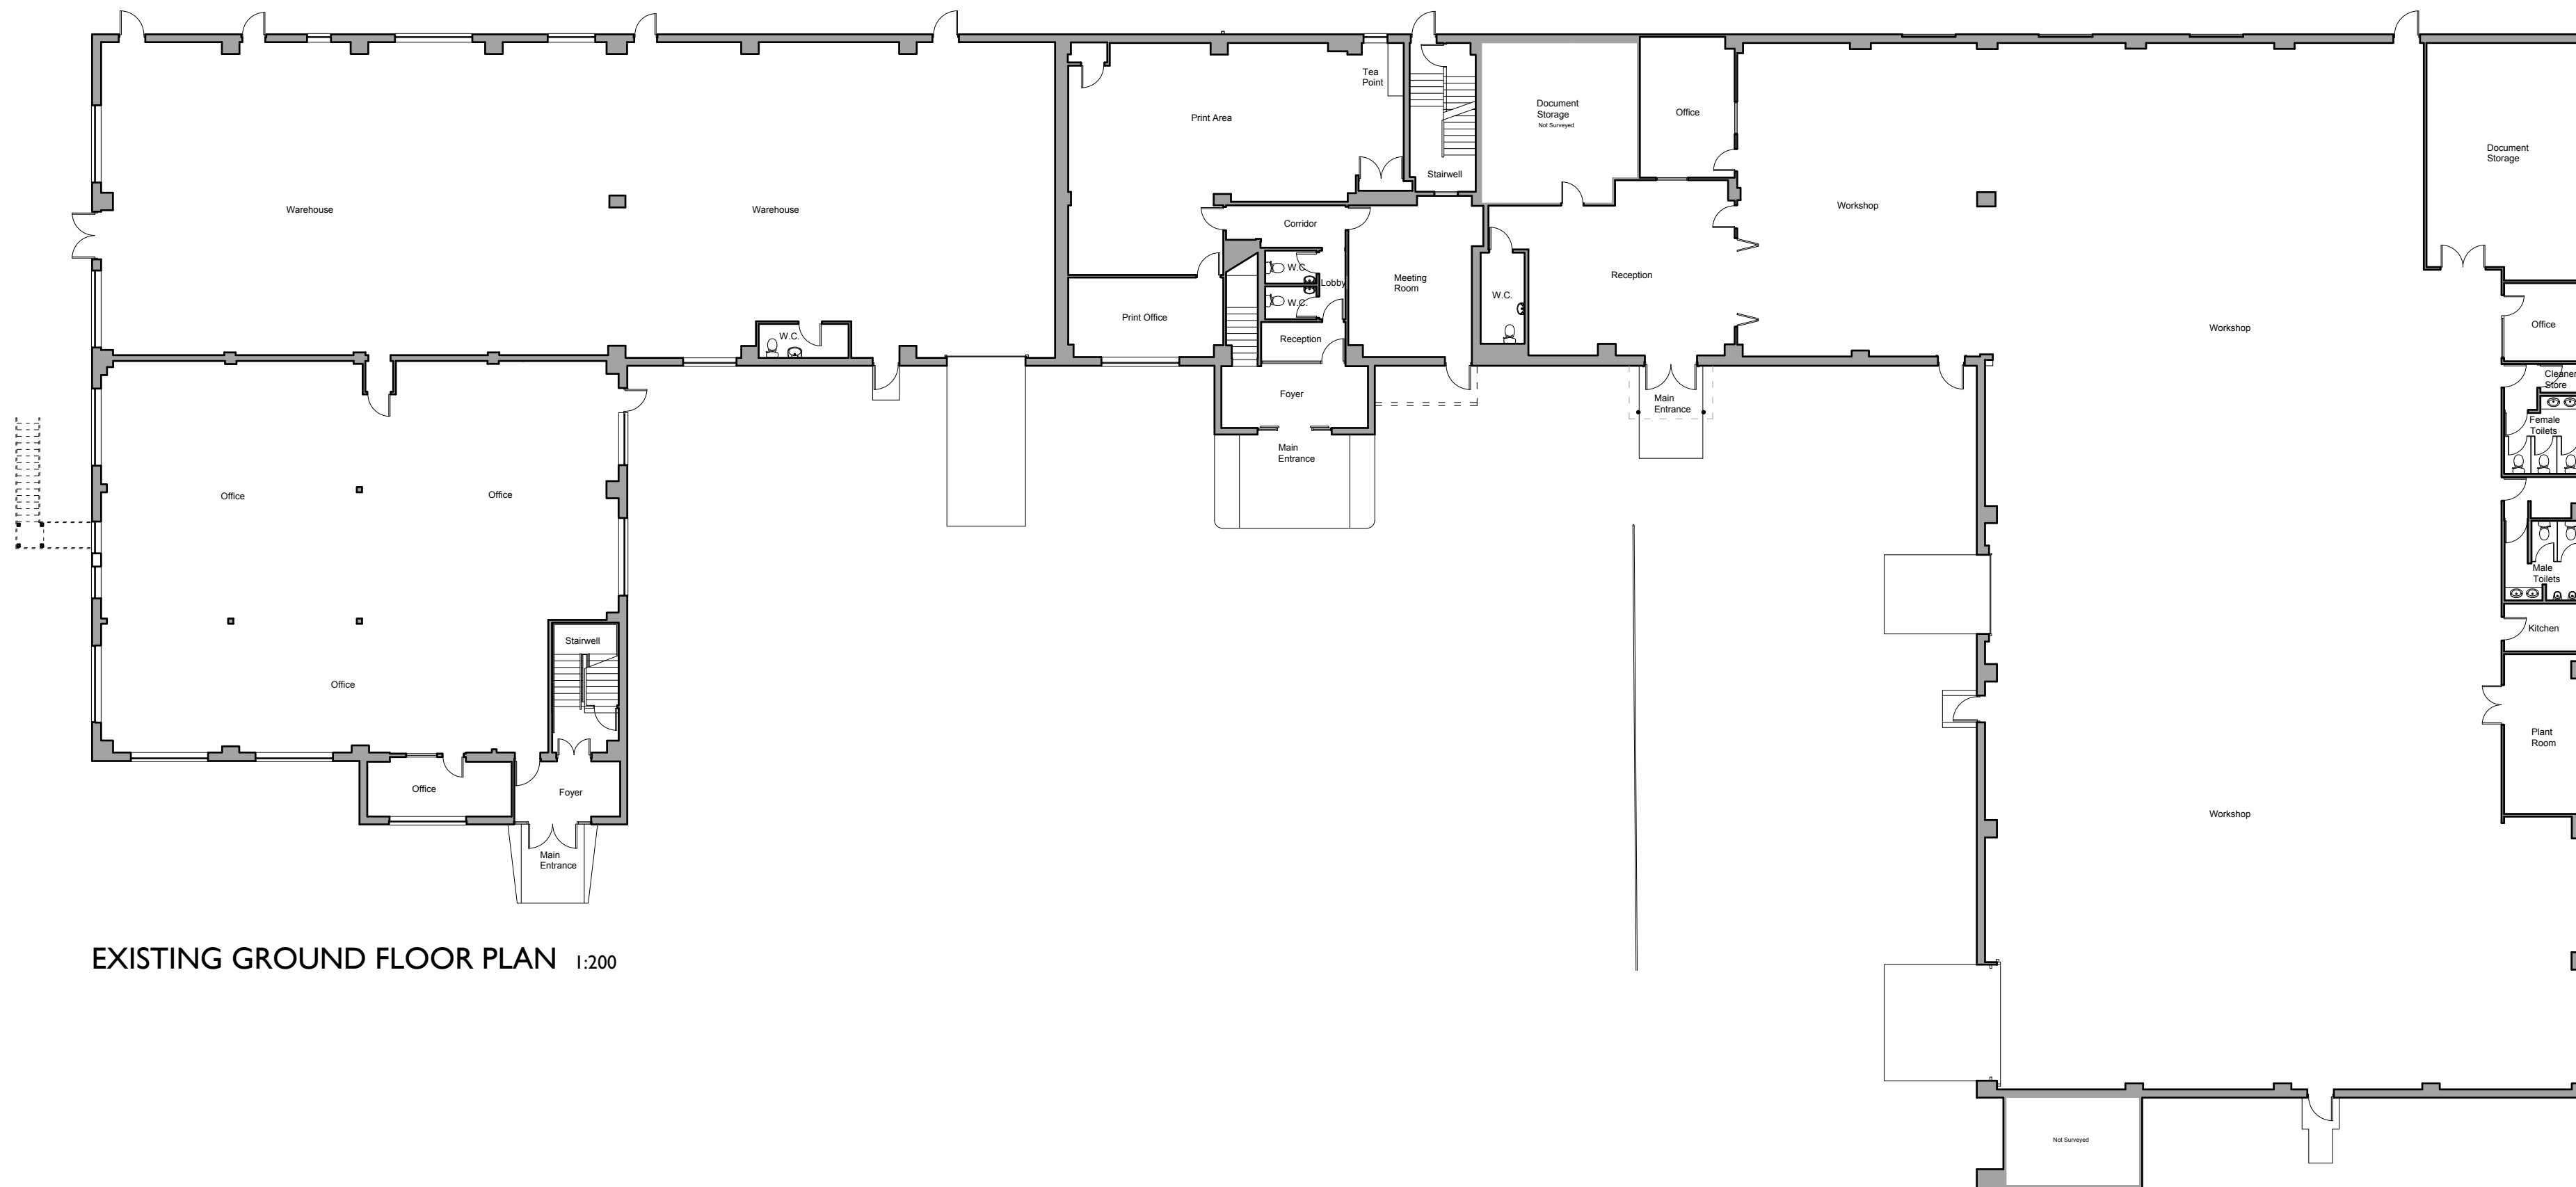

EXISTING GROUND FLOOR PLAN 1:200

Notes:
This drawing is copyright. ©
Drawing strictly for planning purposes only, not for Building Control or construction.
AP Architecture & Planning Ltd cannot provide any guarantees that planning permission will be granted.
Client is advised that a CDM Principal Designer will be required for the project.

PLANNING ISSUE

project	drawing	date	
Newby House, Neath Abbey, Neath. SA10 7DR	EXISTING FLOOR PLANS	June 2023	46 Heol Tiroed · Penllergaer · Swansea · SA4 9QZ
client	job / drawing no.	scales	
Bailey Family Investments PLC	10.280.02	1:200@A1	t 07575 224489 e adrian@ap-ap.co.uk w www.ap-ap.co.uk

apap
AP ARCHITECTURE + PLANNING LTD