




Reproduced from an Ordnance Survey map with the permission of the
Controller of Her Majesty's Stationary Office. Crown Copyright reserved



SITE LOCATION PLAN
Scale 1:1250



Reproduced from an Ordnance Survey map with the permission of the
Controller of Her Majesty's Stationary Office.
©Crown Copyright. All rights reserved.

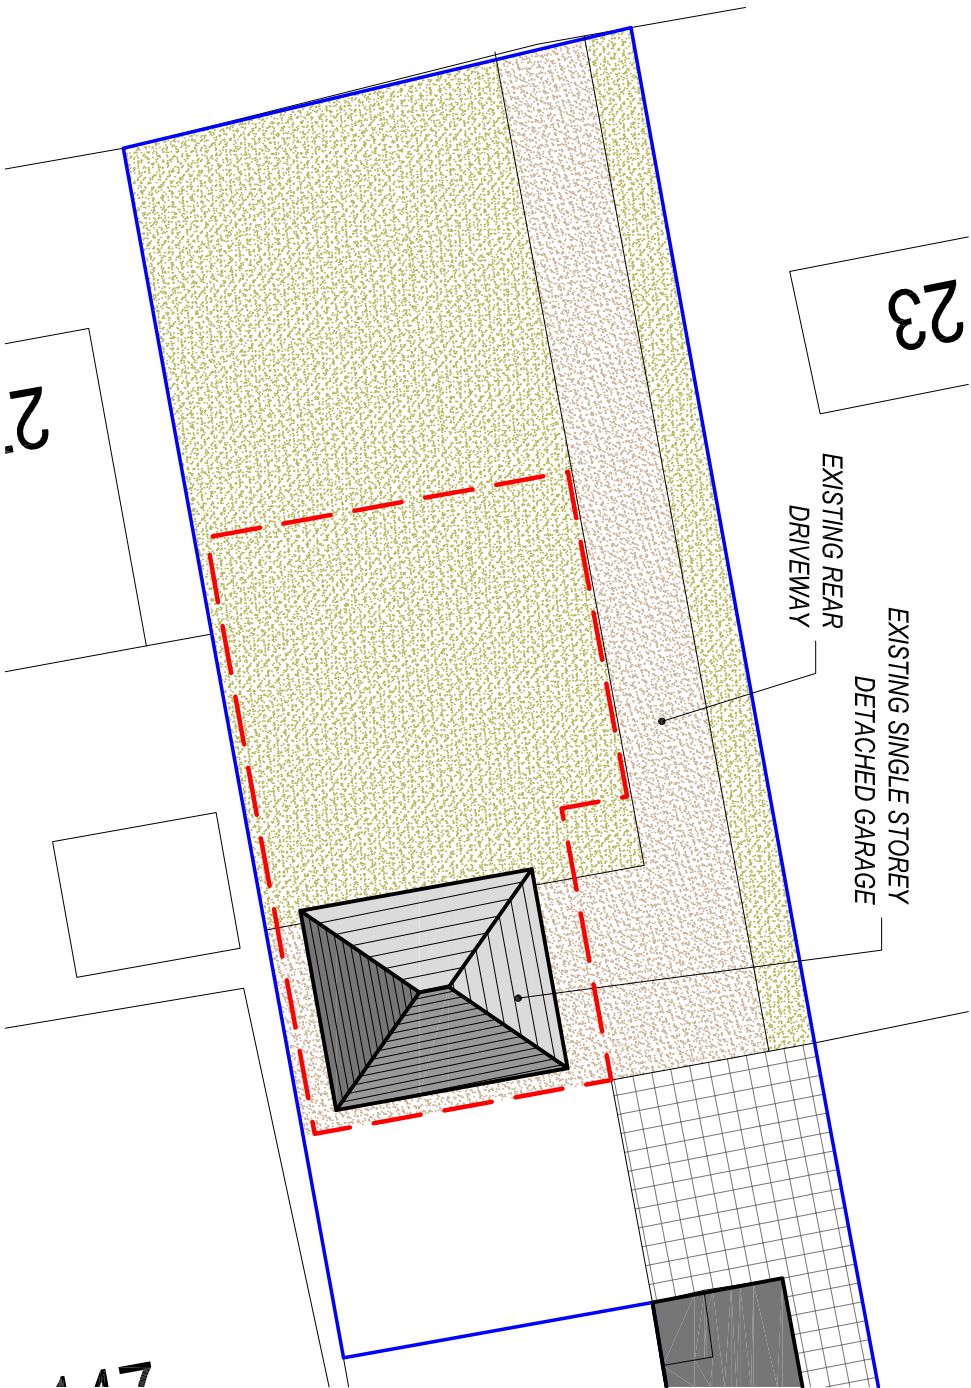

EXISTING BLOCK PLAN
Scale 1:250



EARTH VIEW
(N.T.S)

Client:	Mr. D. Tate 143 Heol Cae Gurwen Gwaun Cae Gurwen Amanford NP23BC		
Project Title:	PROPOSED EXTENSION TO EXISTING OUTBUILDING TO FORM NEW HOLIDAY LET UNIT		
General Notes:	1. Do not scale from this drawing. Take figures from notes only. 2. Dimensions are in millimetres unless otherwise stated.		
Drawing Issue:	PLANNING		
Drawing Title:	EXISTING SITE PLANS		
Drawing No:	001	Revision:	
Date:	20-06-2023	Revised:	
Scale(s):	1:1250 / 1:250	Paper Size:	A3
 Cwm Planning & Design Ltd. (Civil, Structural & Architectural)			