


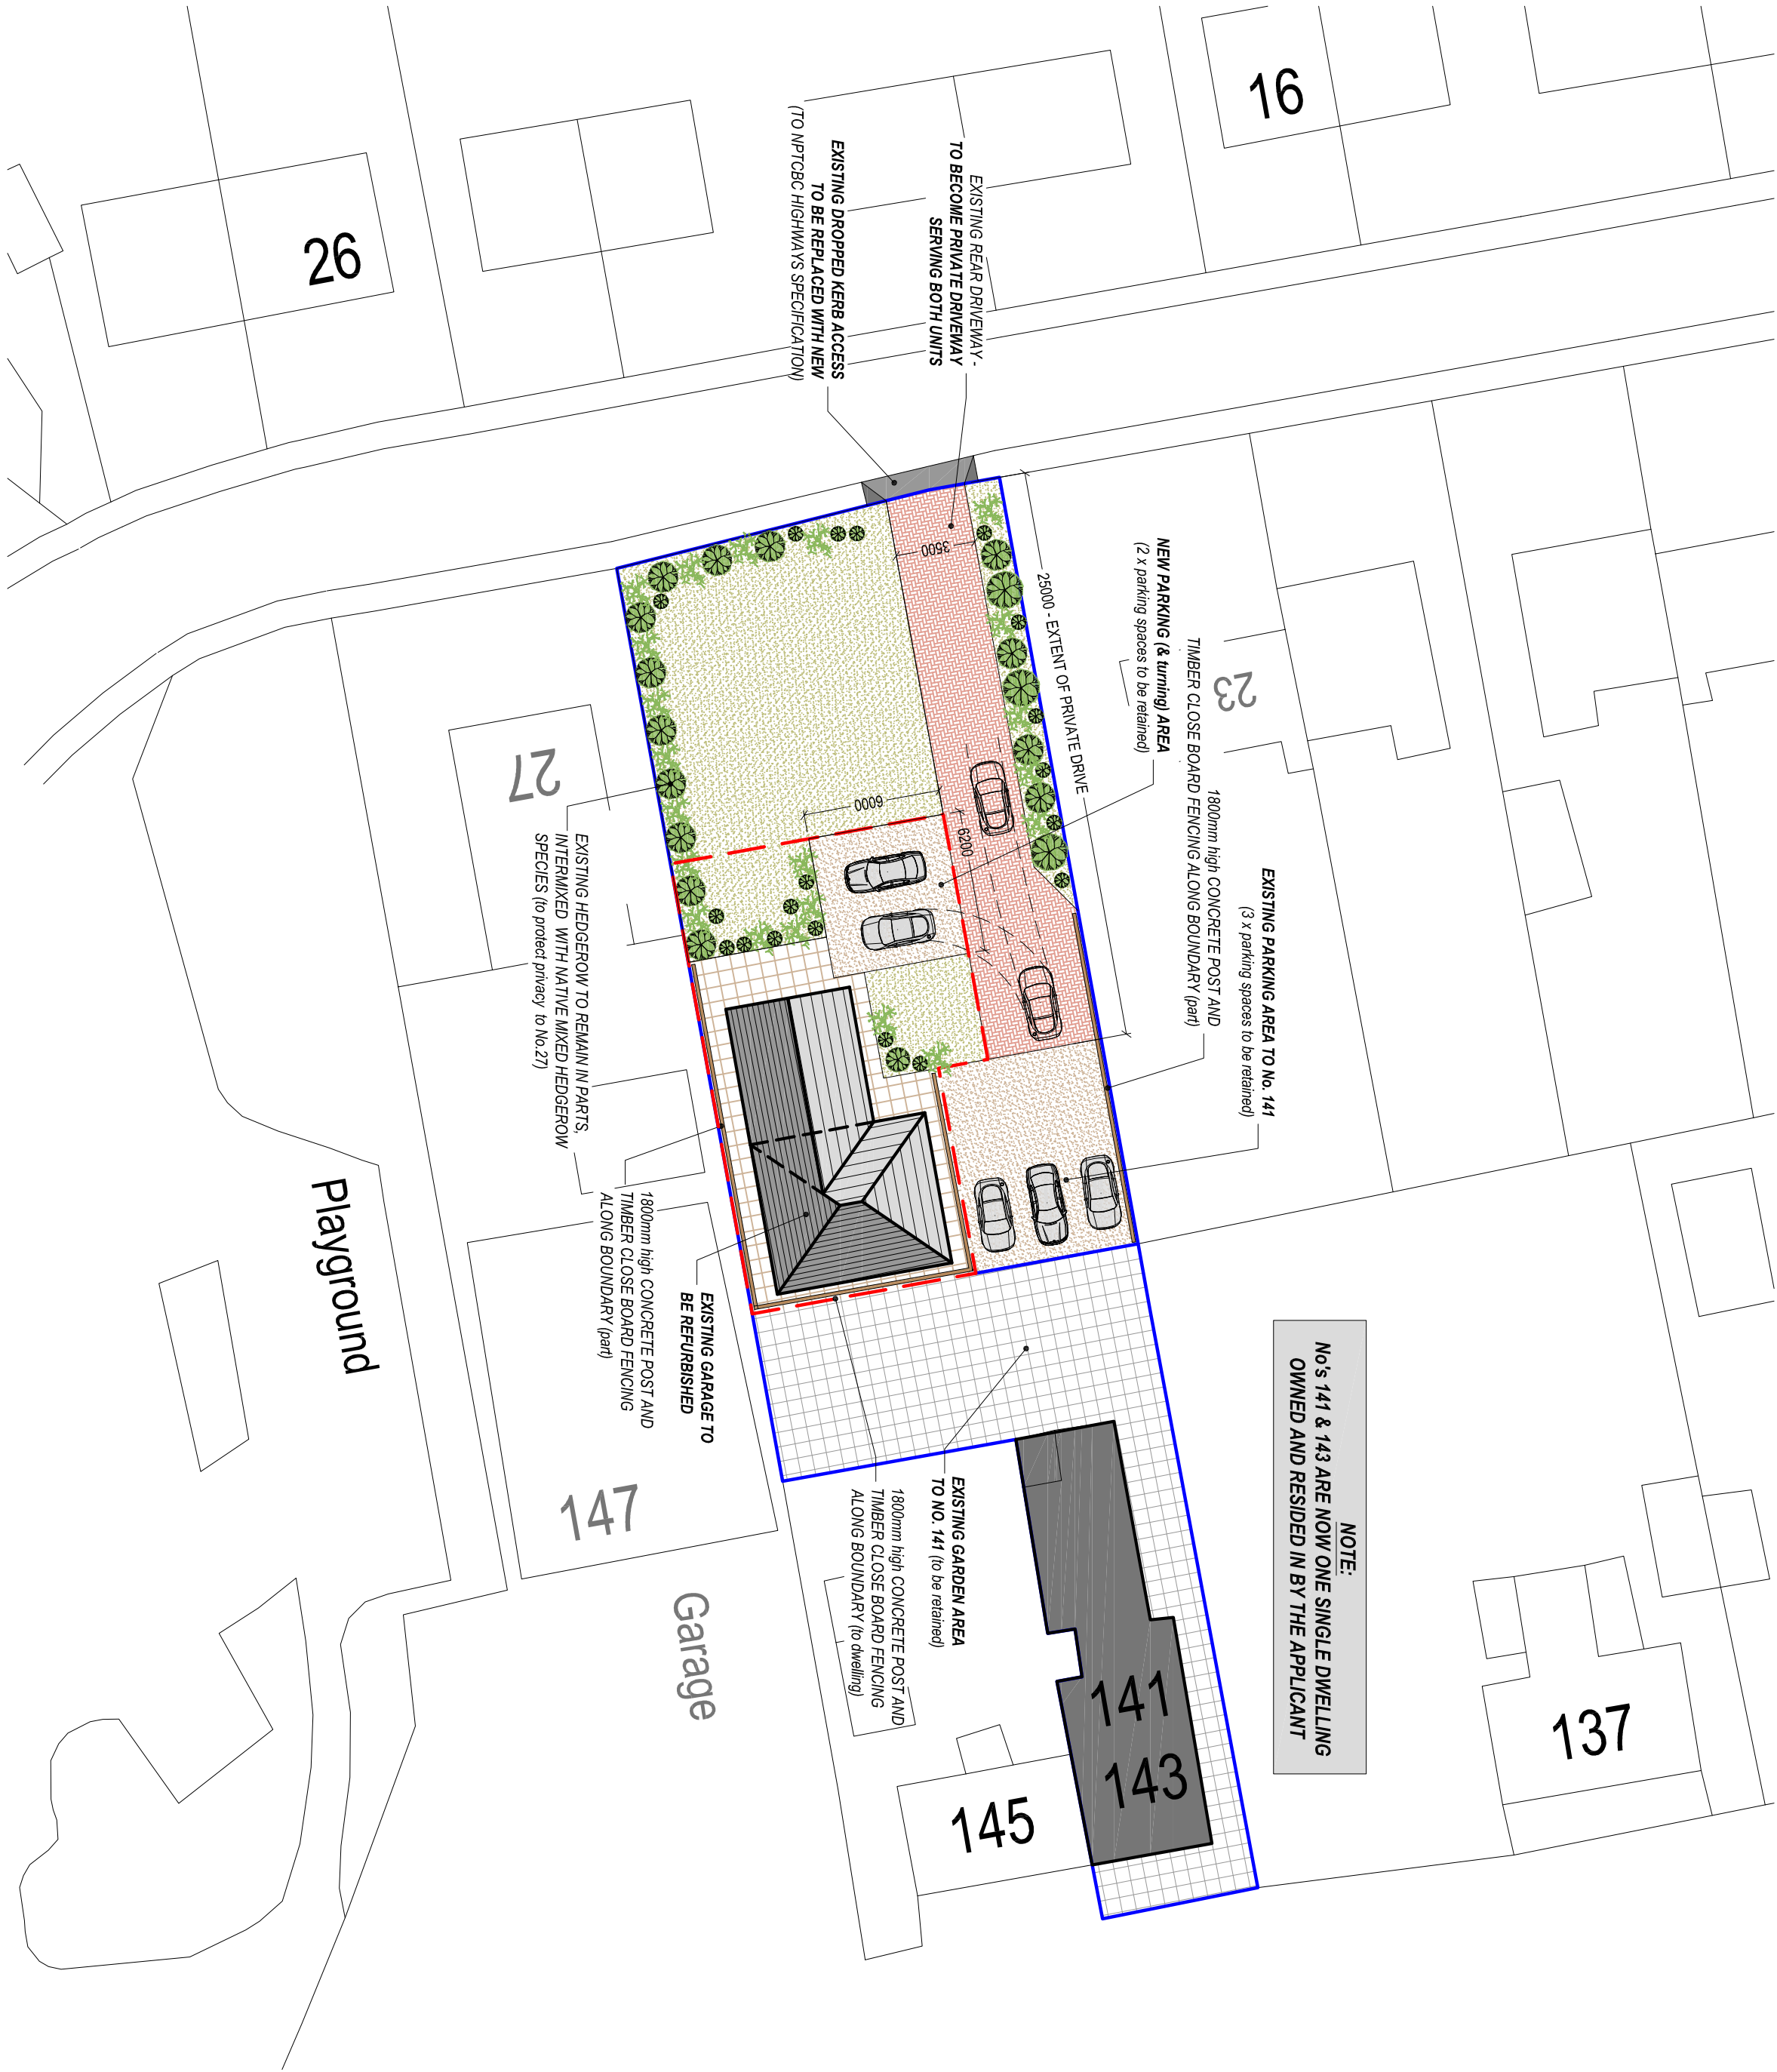

Reproduced from an Ordnance Survey map with the permission of the Controller of Her Majesty's Stationary Office.
©Crown Copyright. All rights reserved.

PROPOSED BLOCK PLAN
Scale 1:250



Client:

Mr. D. Tate
143 Heol Cae Gurwen
Gwaun Cae Gurwen
Ammannford
NP23 5BC

Project Title:

**PROPOSED EXTENSION
TO EXISTING OUTBUILDING
TO FORM NEW HOLIDAY LET UNIT**

General Notes:

1. Do not scale from this drawing, take figures dimensions only.
2. Dimensions are in millimetres unless otherwise stated.

Drawing Issue:

**PRE-
APPLICATION**

Drawing Title:

PROPOSED SITE PLANS

Drawing No:

002

Revision:

Date:

06-12-2022

Revised:

Scale(s):

1:200

Paper Size:

A2



Cwm Planning & Design Ltd.
(Civil, Structural & Architectural)