



PROPOSED FRONT ELEVATION
Scale 1:100

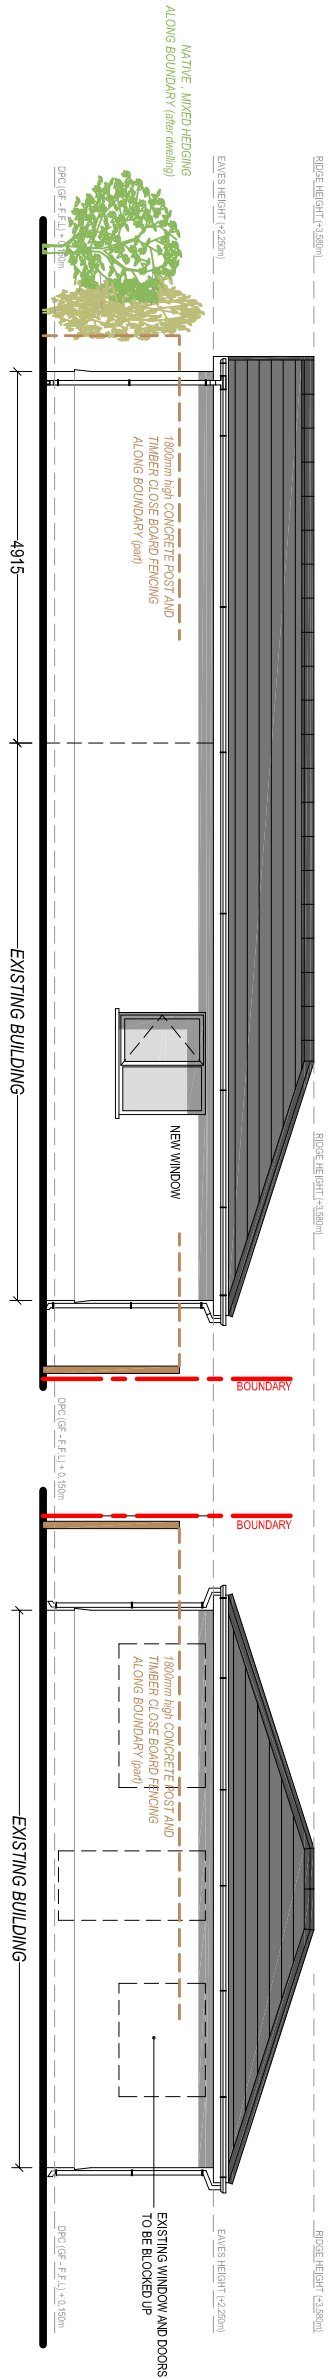

PROPOSED REAR ELEVATION
Scale 1:100

PROPOSED SIDE ELEVATION
Scale 1:100

PROPOSED SIDE ELEVATION
Scale 1:100

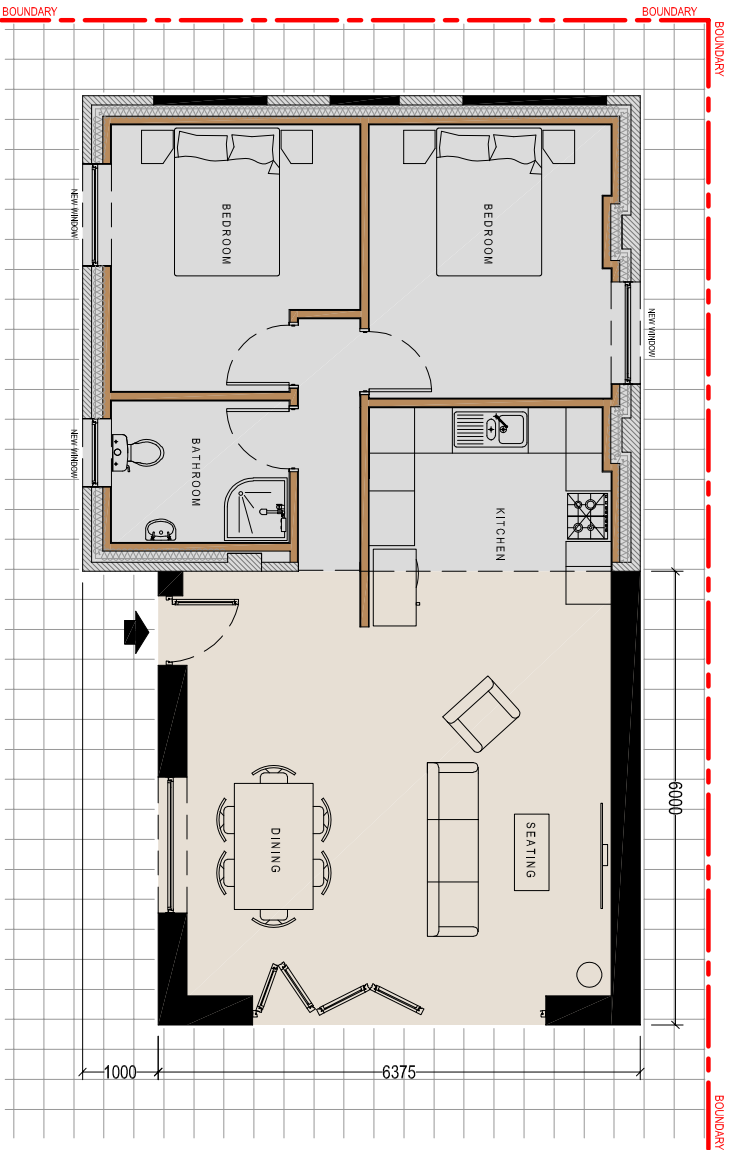

PROPOSED FLOOR PLAN
Scale 1:50

MATERIAL FINISHES:

Roof Covering:

Interlocking Concrete tile (to match existing main dwelling)
Concrete ridge tile (to match existing main dwelling)

Wall Covering:

Rendered Masonry (colour: off white)

Windows & Doors:

uPVC Double Glazed.
Colour: White

Weather boarding:

uPVC bullnosed
Colour: White

Rainwater goods:

Plastic, universal
Colour: White

Client:

Mr. D. Tate
143 Heol Cae Gurwen
Gwaun Cae Gurwen
Ammanford
NP23CB

Project Title:

**PROPOSED EXTENSION
TO EXISTING OUTBUILDING
TO FORM NEW HOLIDAY LET UNIT**

General Notes:

1. Draw and scale from this drawing. Take linear dimensions only.
2. Dimensions are in millimetres unless otherwise stated.

Drawing Issue:

PLANNING

Drawing Title:

PROPOSED ELEVATIONS & FLOOR PLAN

Drawing No:

Revision:

Date:

Revised:

Scale(s):

Paper Size:

A3



Cwm Planning & Design Ltd.
(Civil, Structural & Architectural)