

Rev. A



A1281-01

Dwg. No.


Project

NOTES


1. All dimensions in millimetres unless otherwise stated.

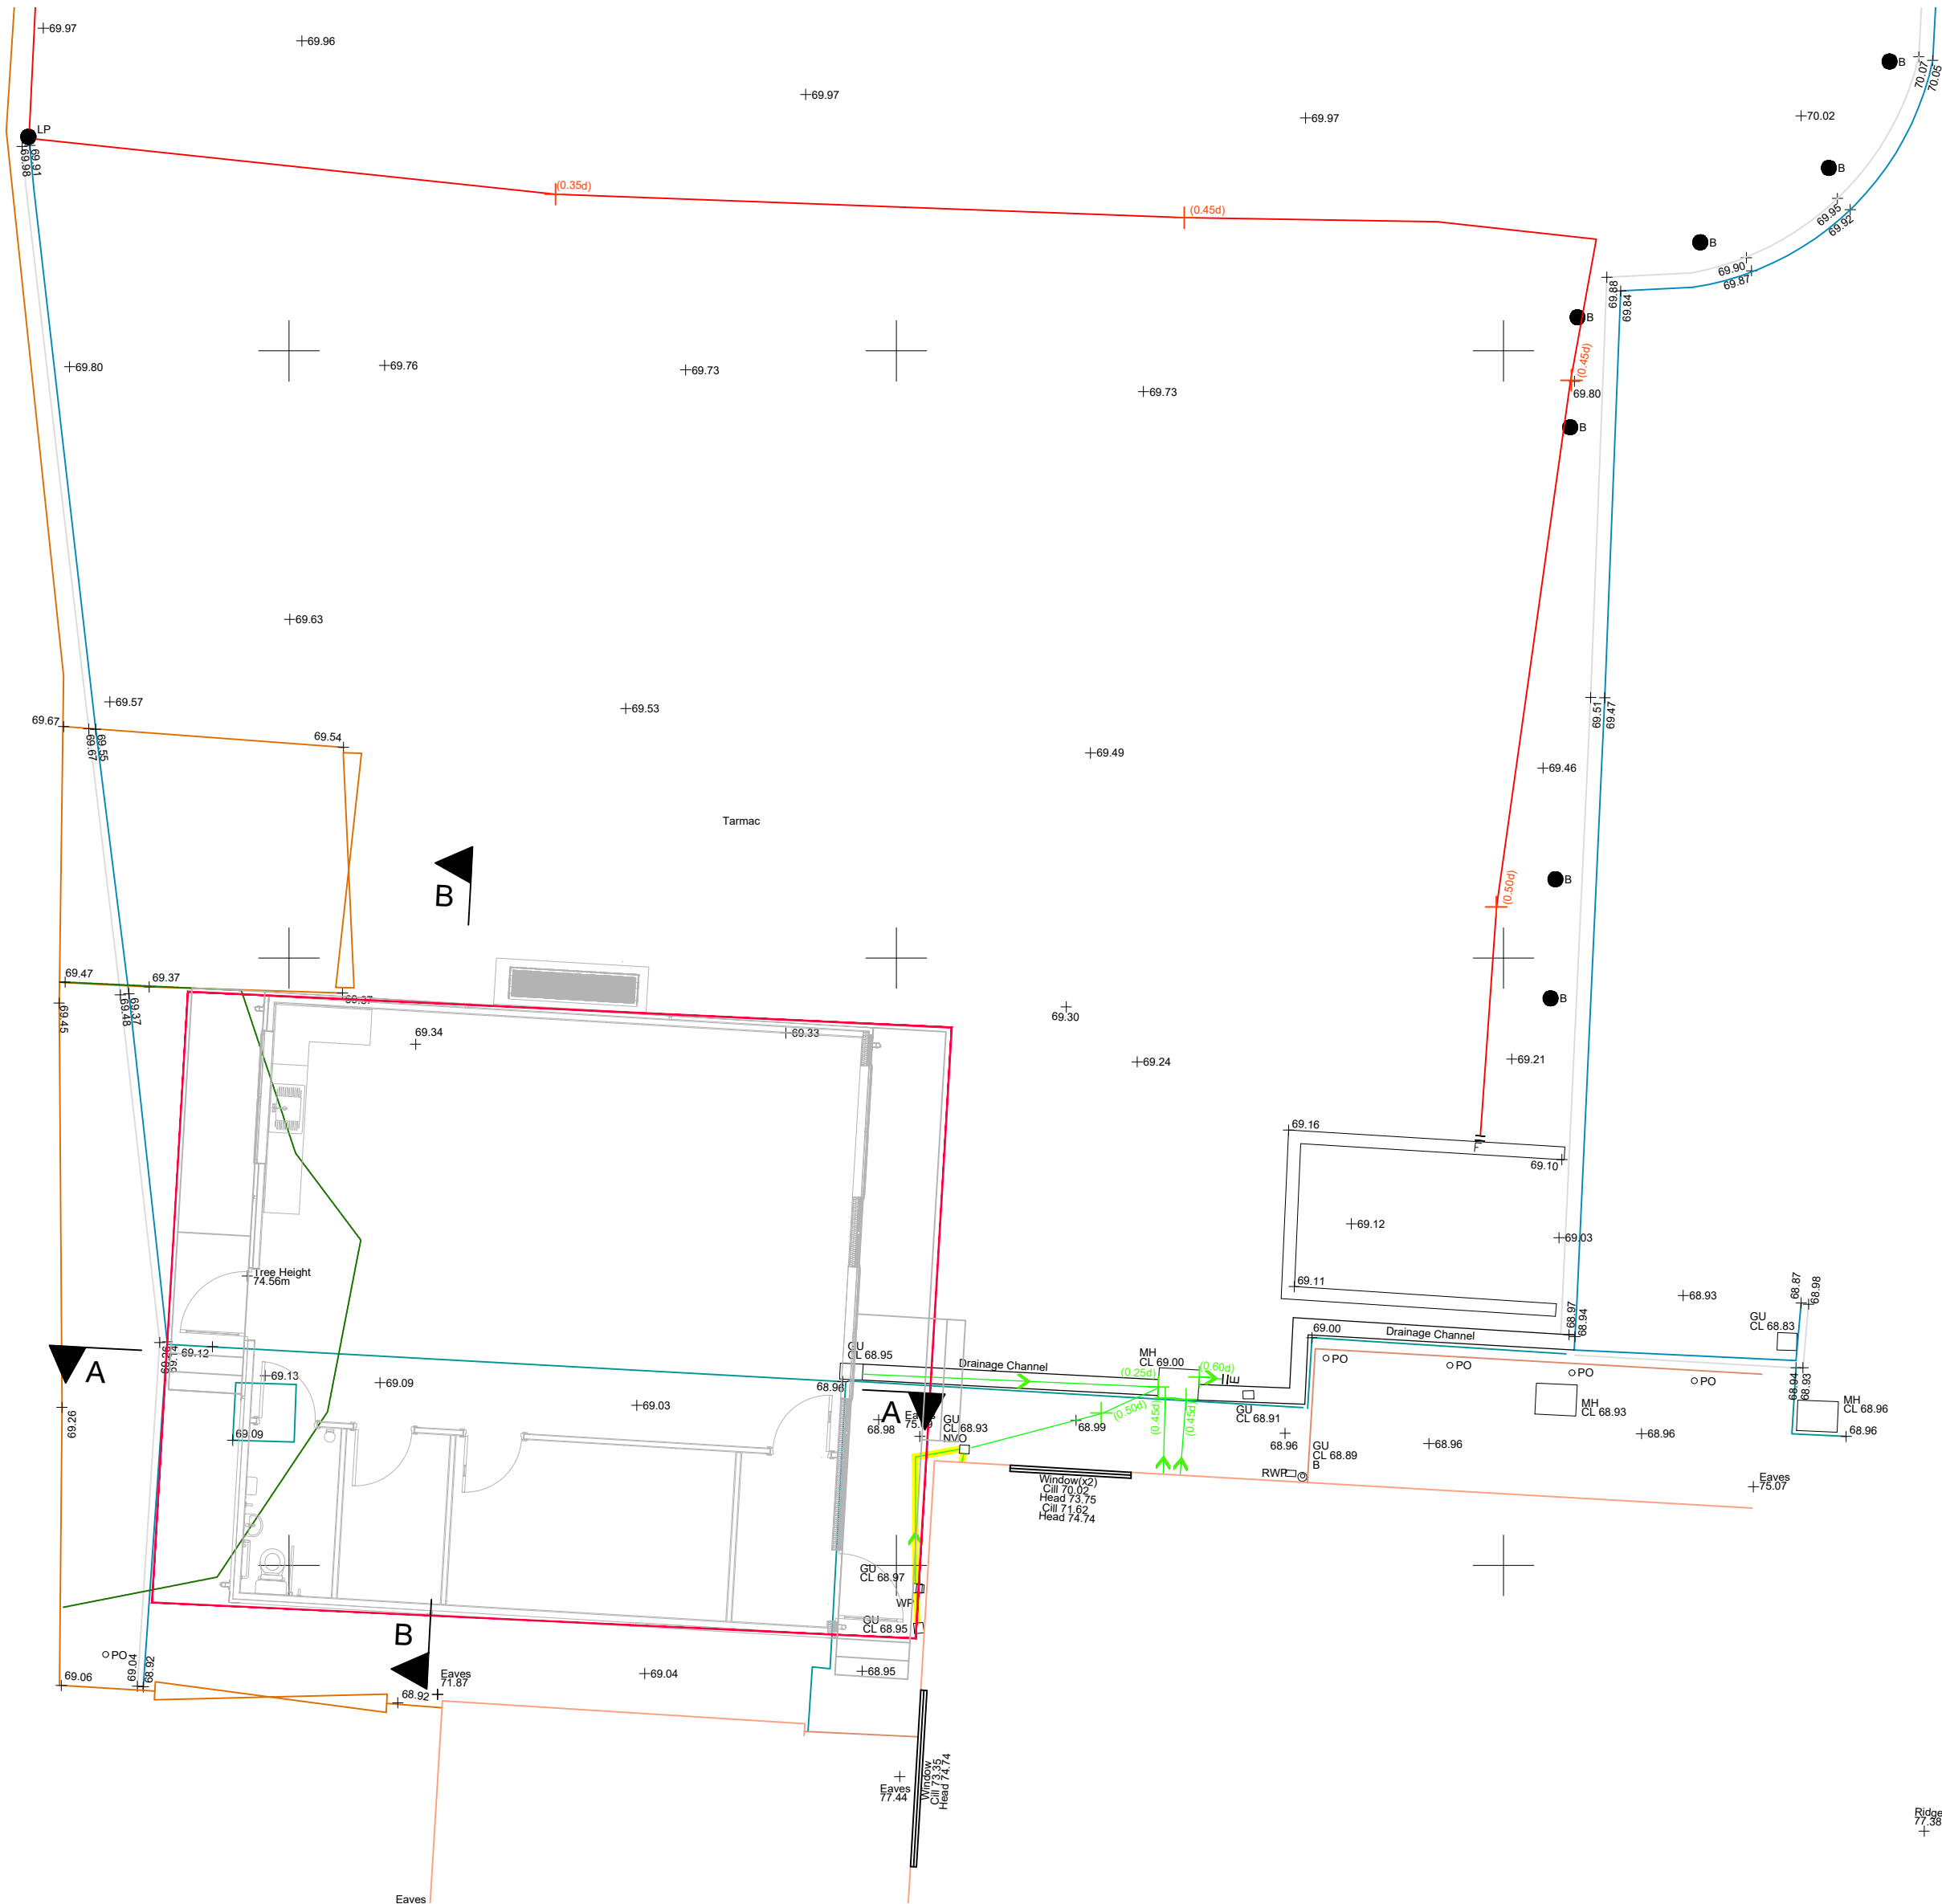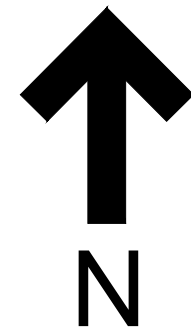

Level Site Plan (showing proposed demountable)
Scale 1:100

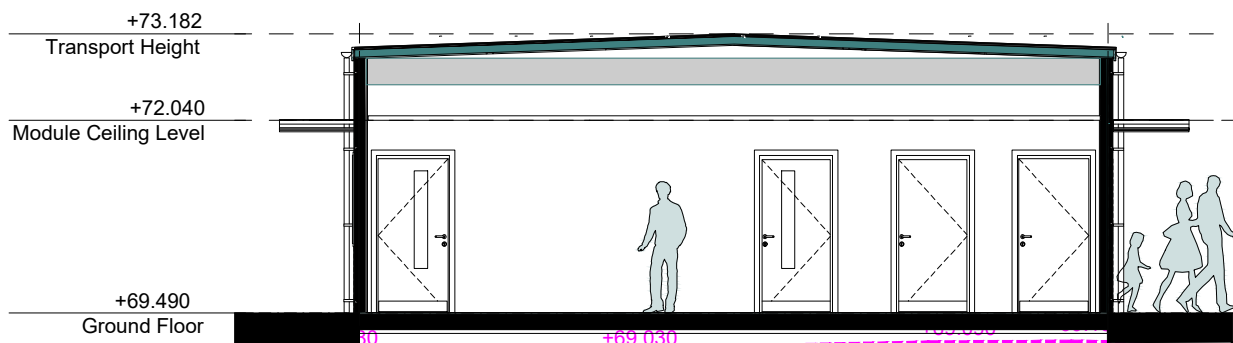

Section A-A
Scale 1:100

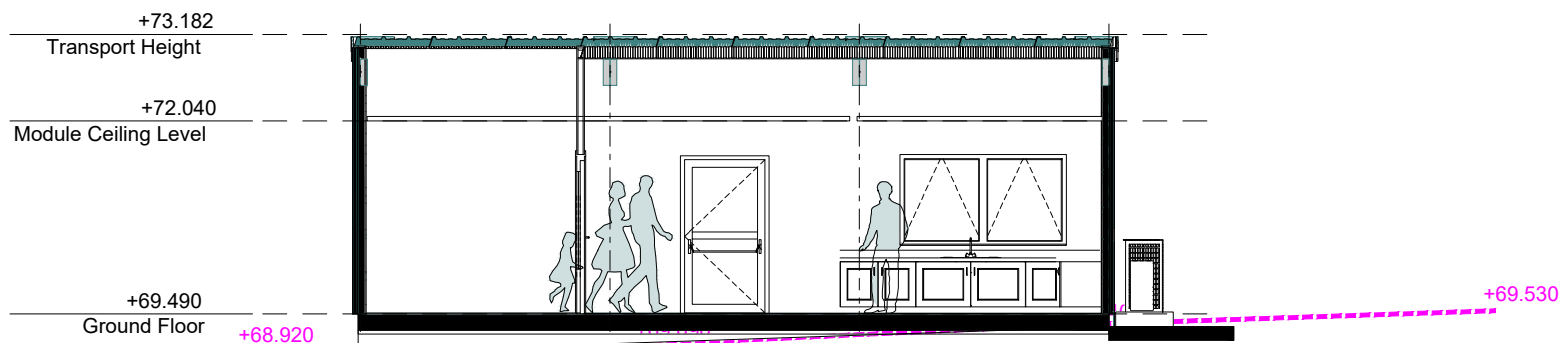

Section B-B
Scale 1:100



PROPERTY & REGENERATION
Nicola Pearce BSc(Hons) DipTP MRTPI
DIRECTOR OF ENVIRONMENT AND REGENERATION
THE QUAYS, BRUNEL WAY
BAGLAN ENERGY PARK SA11 2GG
www.npt.gov.uk

Project
Ysgol Hendrefelin
Heol Hendre,
Bryncoch,
Neath SA10 7TY

Drawing Title
Level survey showing proposed building

File No.		Property Ref. No.			
Drawn	J.Hughes	Checked	T.Preece	Approved	J.Davies
Date	June'23	Date	June'23	Date	June'23
Scales		As Shown			
Drawing No. A1281-03					Rev. A