

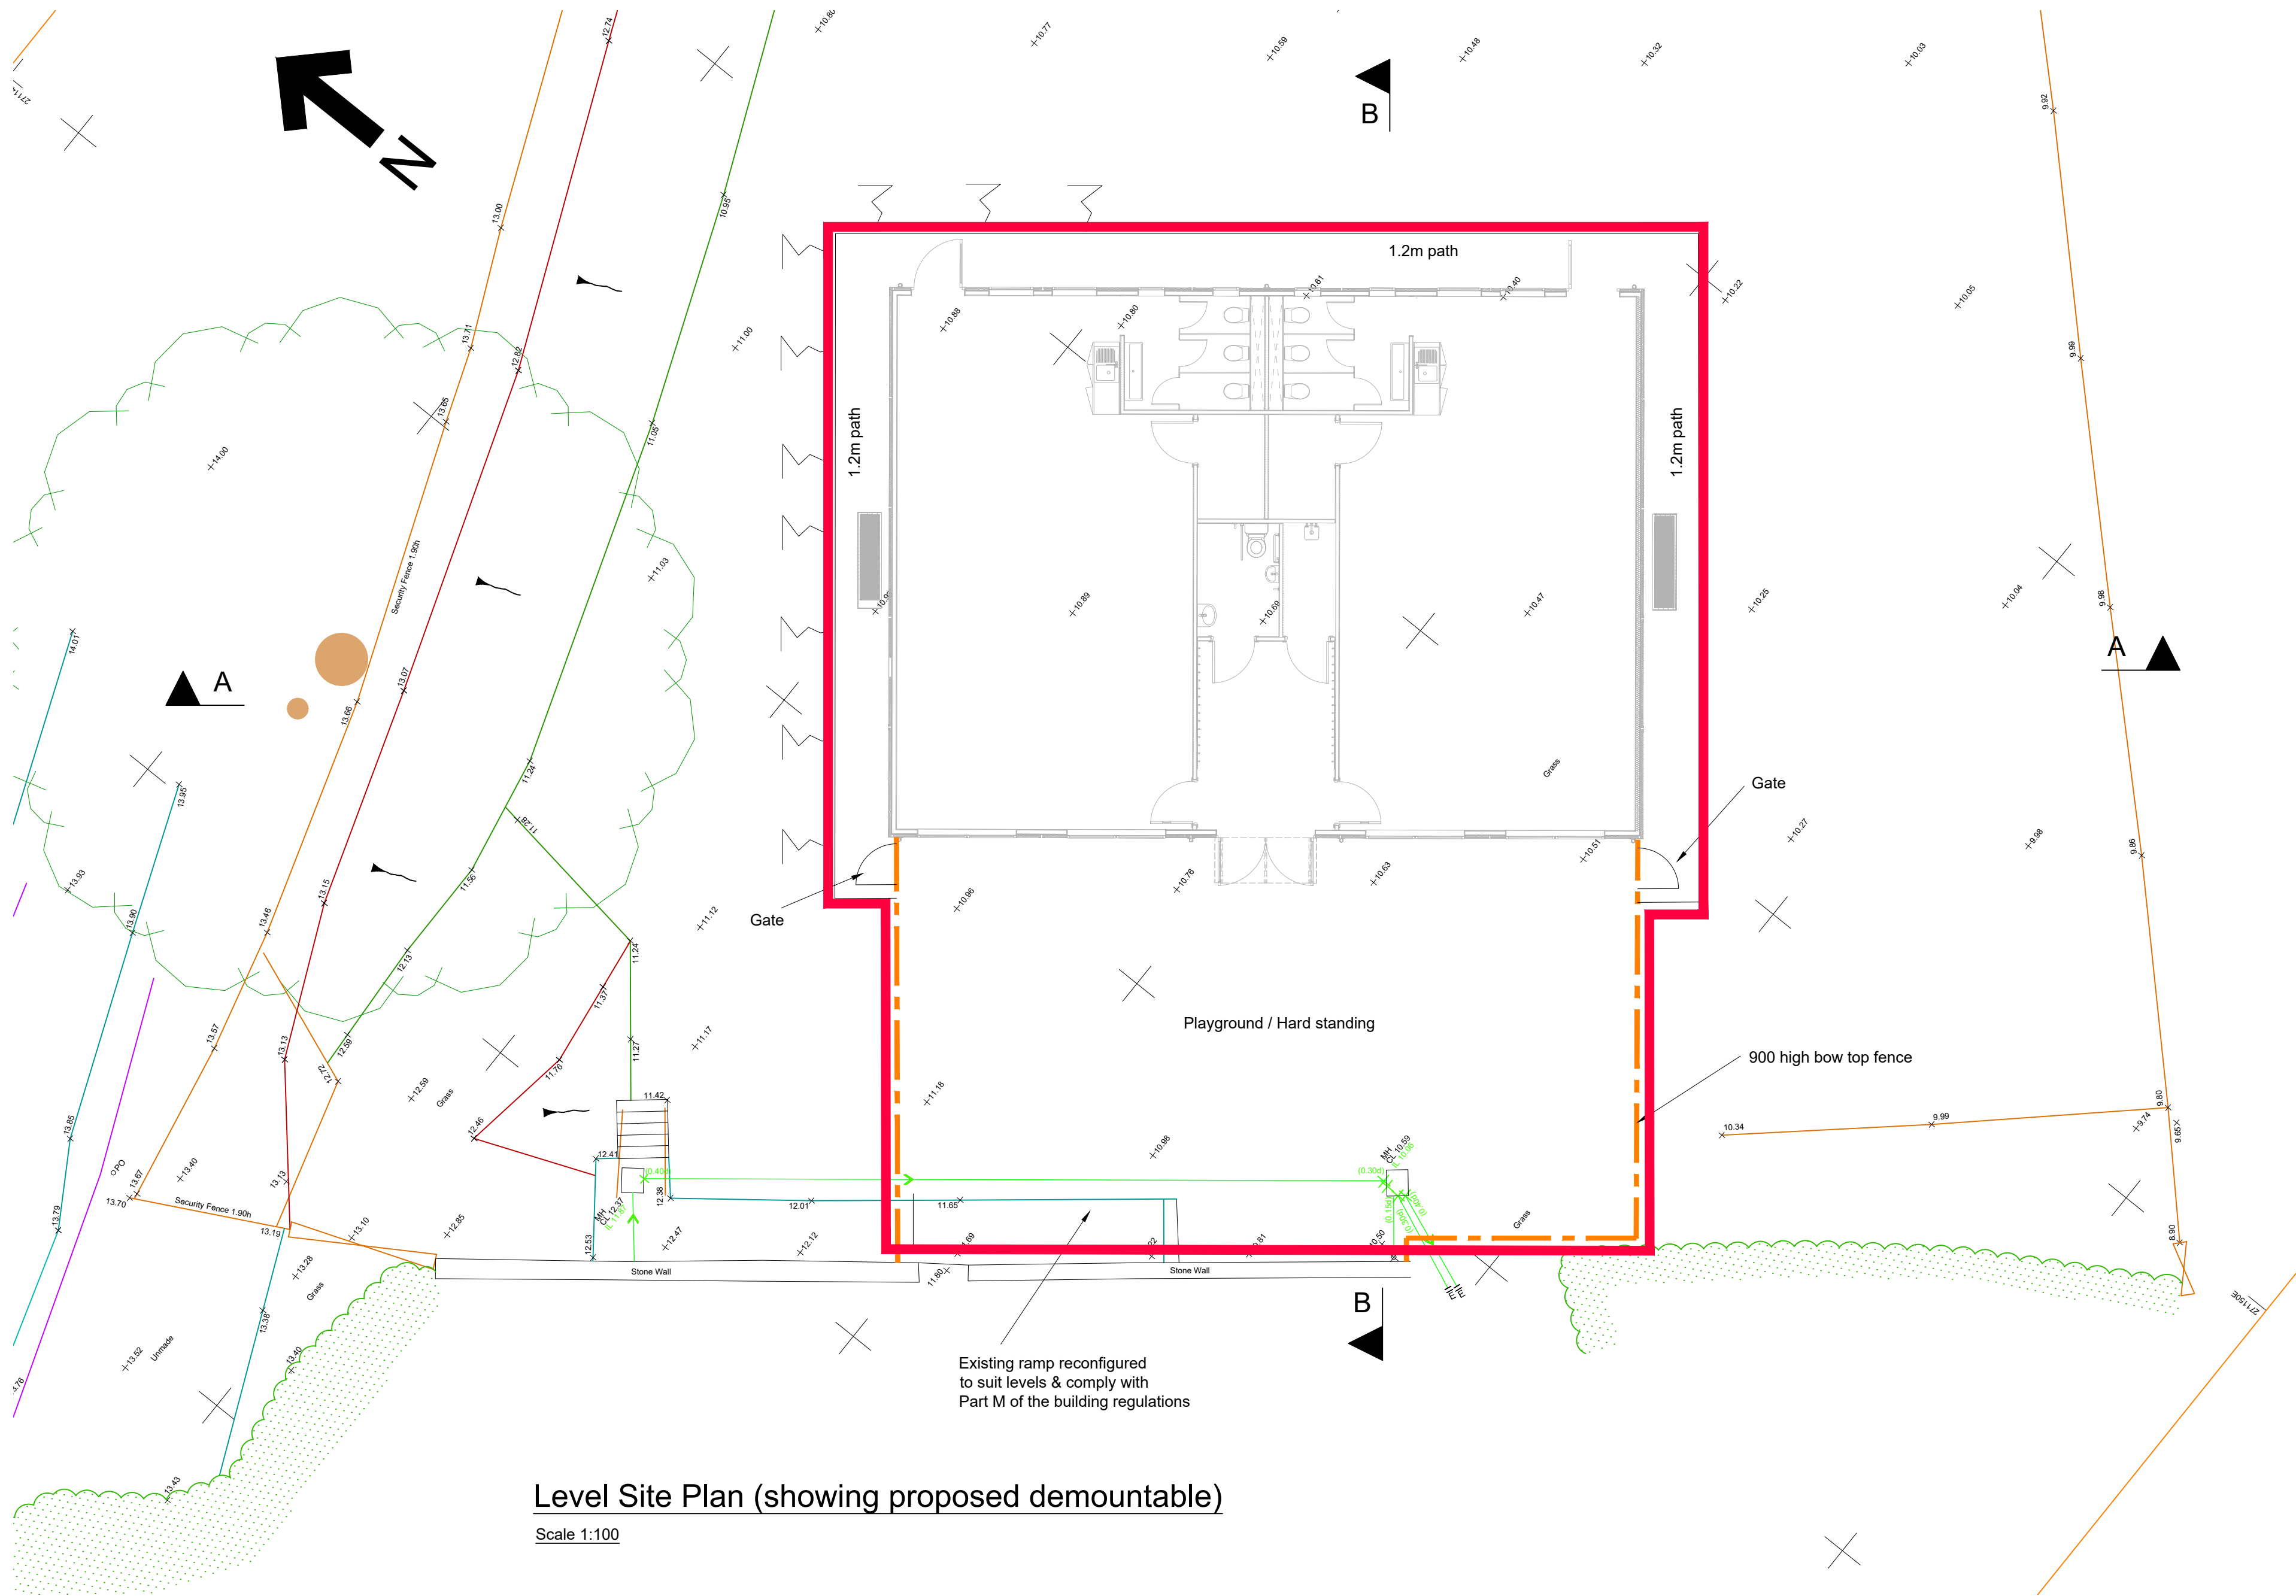



Rev. Dwg No. Project

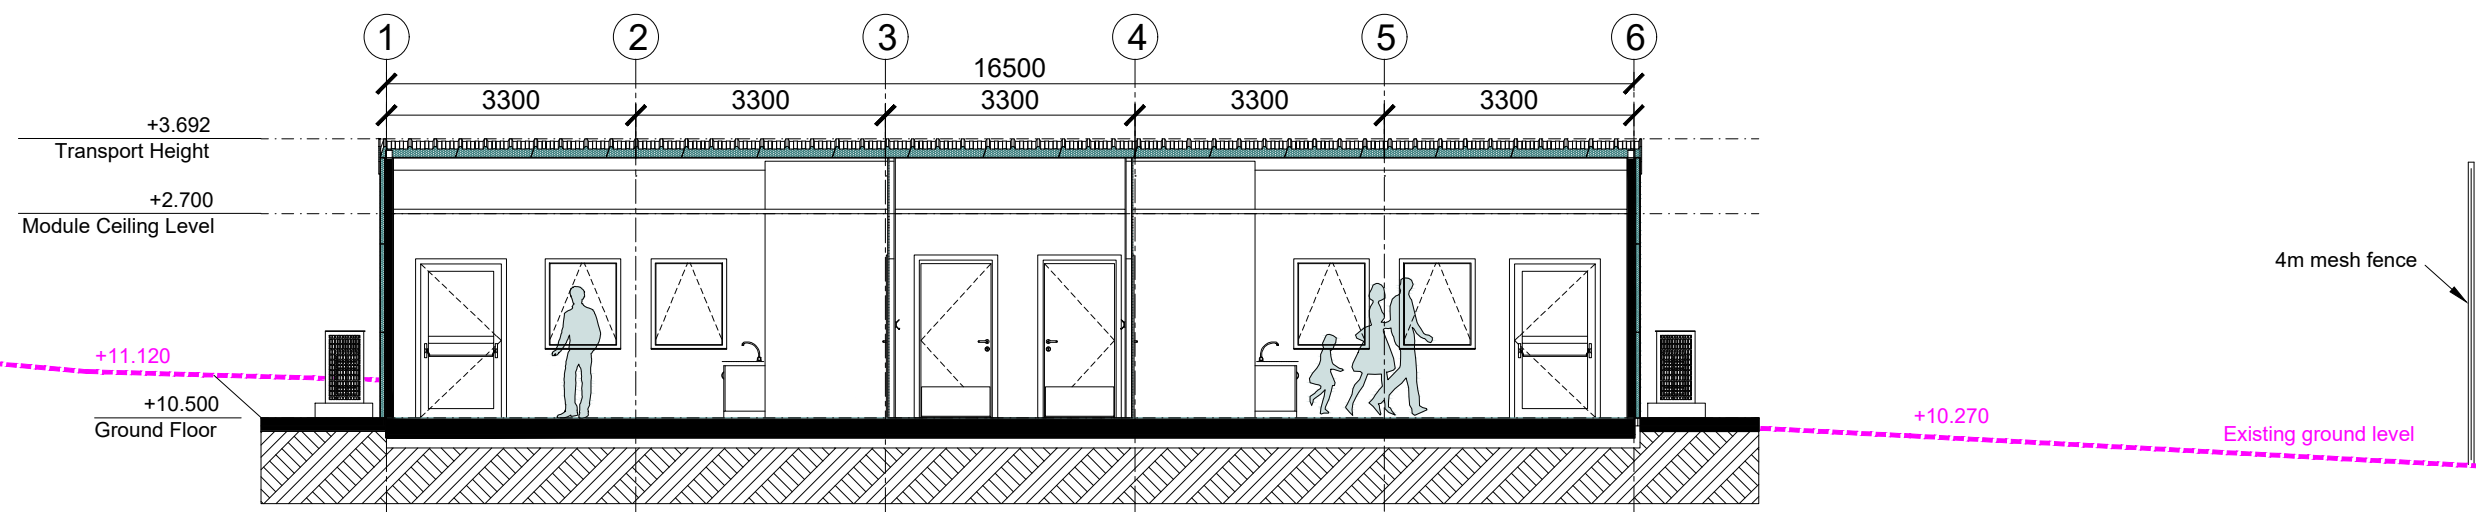

Level Site Plan (showing proposed demountable)
Scale 1:100

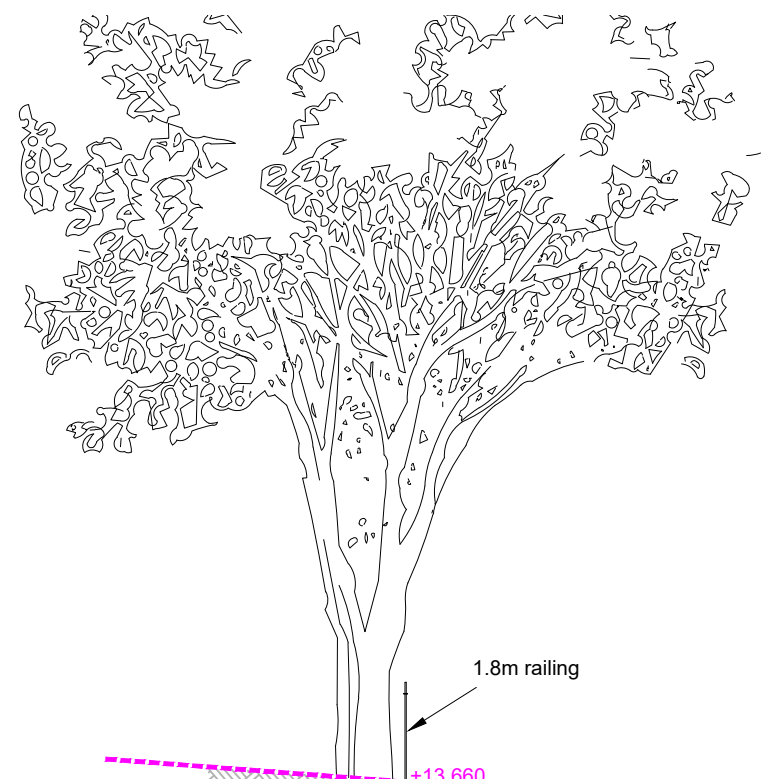

Section A-A
Scale 1:100

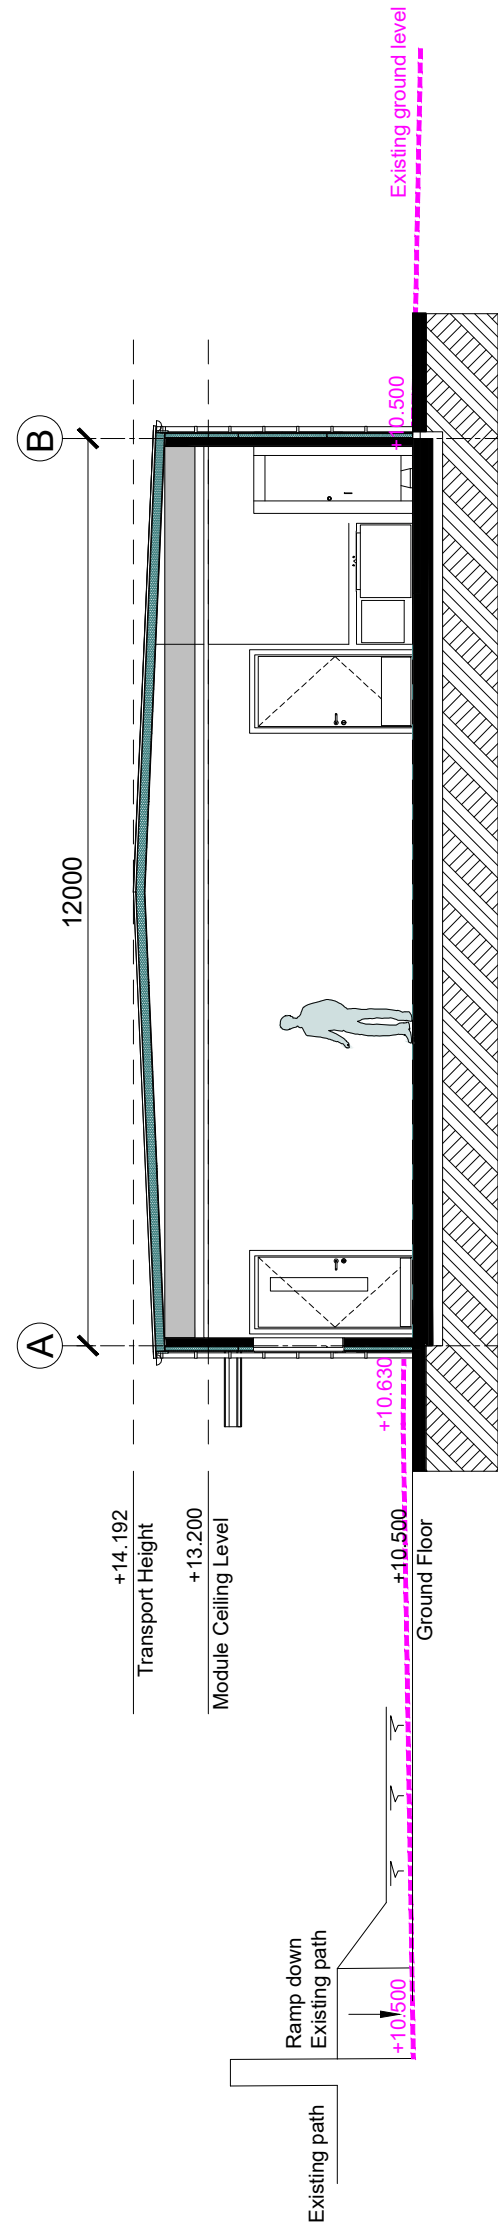

Section B-B
Scale 1:100

NOTES

1. All dimensions in millimetres unless otherwise stated.

Rev	Details	Dr	Ch	Apr	Date
Neath Port Talbot Castell-nedd Port Talbot County Borough Council Cyngor Bwrdeistref Sirol <i>Making a difference Gwahaniaeth er gwell</i> PROPERTY & REGENERATION Nicola Pearce BSc(Hons) DipTP MRTPI DIRECTOR OF ENVIRONMENT AND REGENERATION THE QUAYS, BRUNEL WAY BAGLAN ENERGY PARK SA11 2GG www.npt.gov.uk					
Project Crymlyn Primary School School Rd, Jersey Marine, Neath SA10 6JJ.					
Drawing Title Level survey showing proposed building					
File No.		Property Ref. No.			
Drawn	J.Hughes	Checked	T.Preece	Approved	J.Davies
Date	June'23	Date	June'23	Date	June'23
Scales		As Shown			
Drawing No. A1282-02					Rev.