



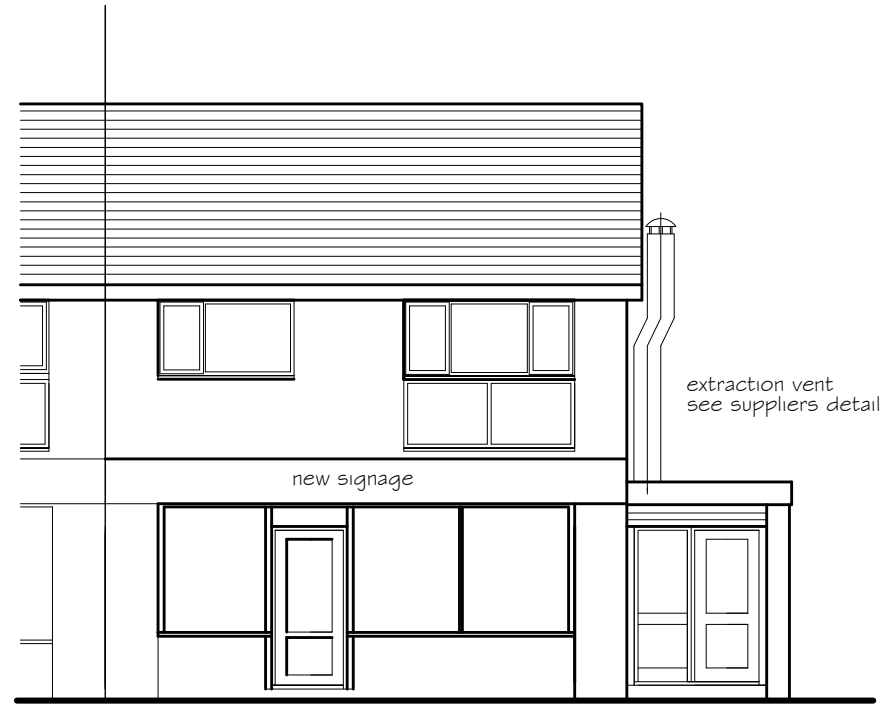


PROPOSED FRONT ELEVATION

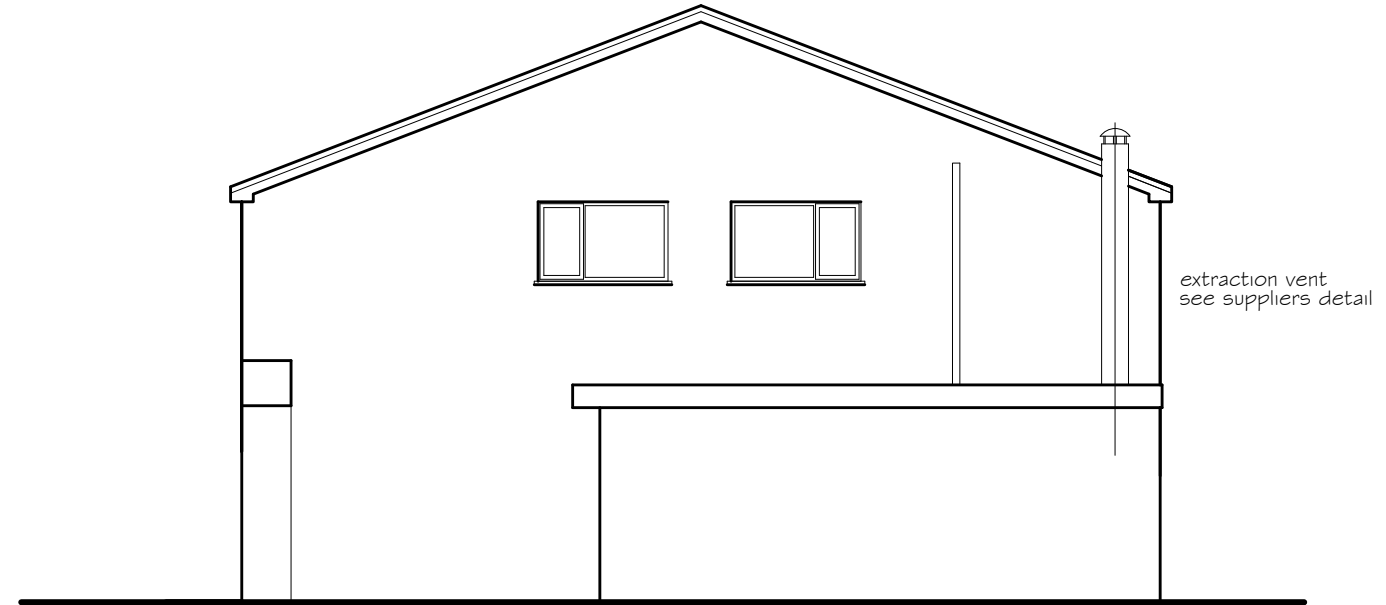

PROPOSED SIDE ELEVATION



EXISTING FRONT ELEVATION

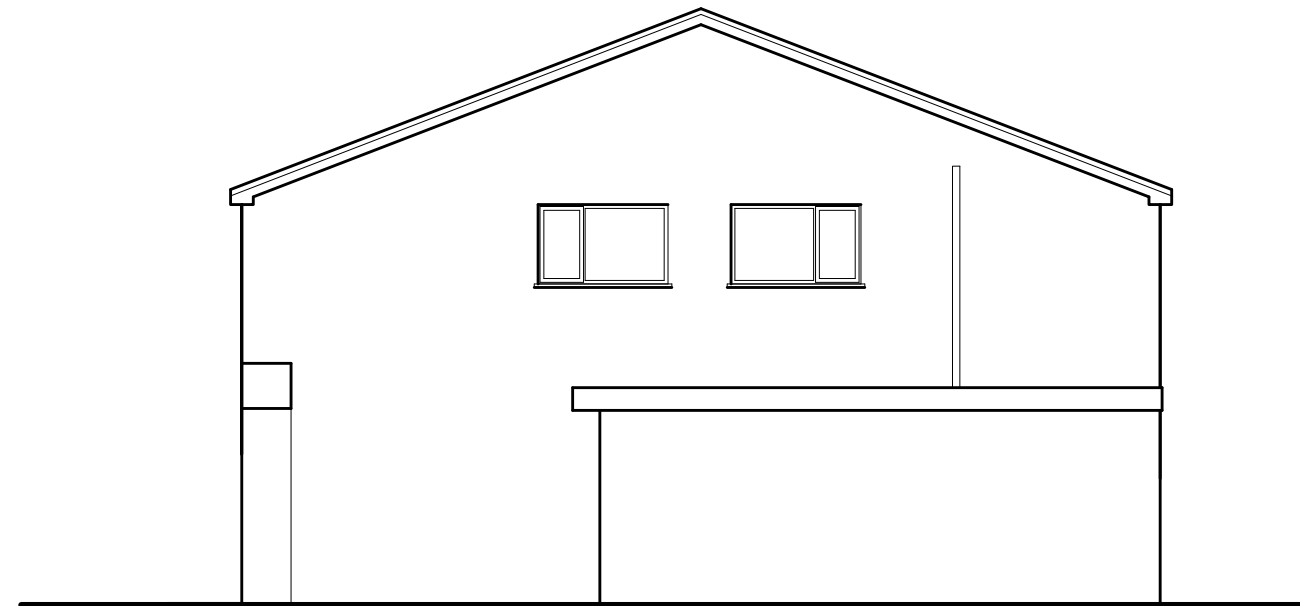

EXISTING SIDE ELEVATION

revision A 30.06.23
existing elevations corrected
extractio vent pipe removed

PETER JONES TALBOT DESIGN SERVICES mobile: 07817538014 email: jonespeter177@gmail.com	project title proposed coffee shop 35 Furzeland Drive Bryncoch	drawing title existing and proposed elevations	date June 2023	scale 1:100
			drawing No 35FD- 01 Rev A	