






| NO. | NOTES                                                                                                 |
|-----|---|
| 1   | All dimensions in millimetres unless otherwise stated.                                                |
| 2   | Do not scale off drawing. All dimensions to be checked on site by contractor.                         |
| 3   | Drawings to be used for purposes of Planning Application only.                                        |
| 4   | These are not Construction Drawings.                                                                  |
| 5   | The contractor is to set out, check and co-ordinate all dimensions on site during the course of works |

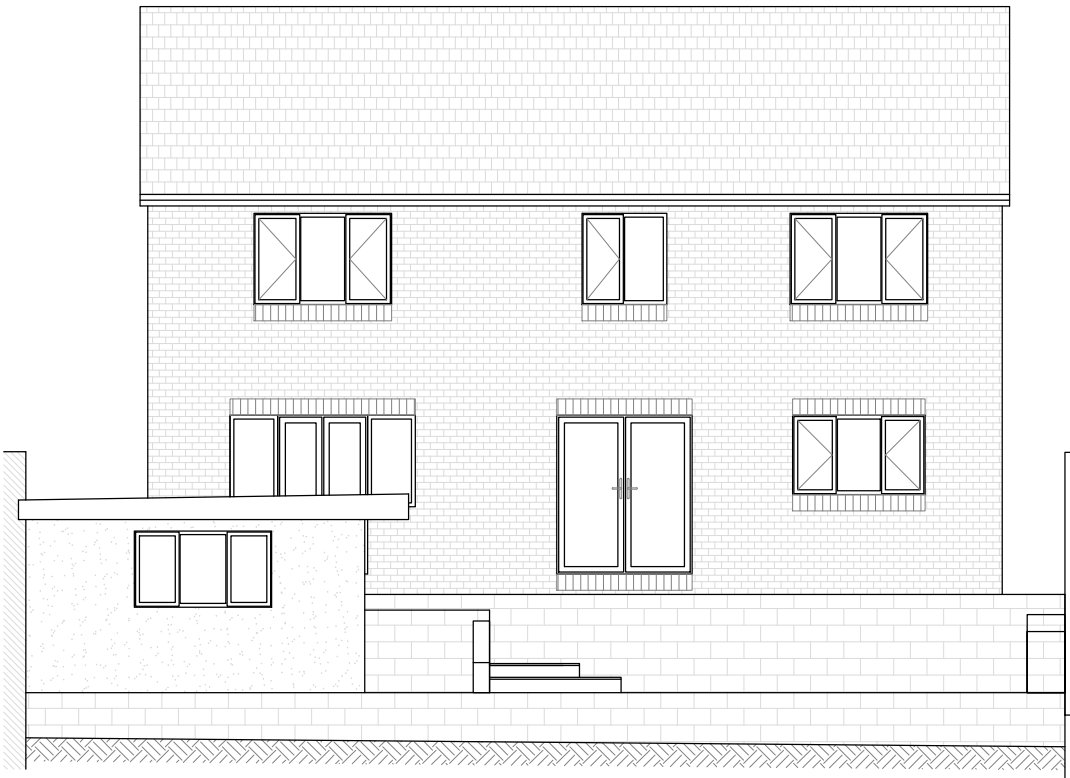

PROPOSED REAR ELEVATION  
SCALE 1:100

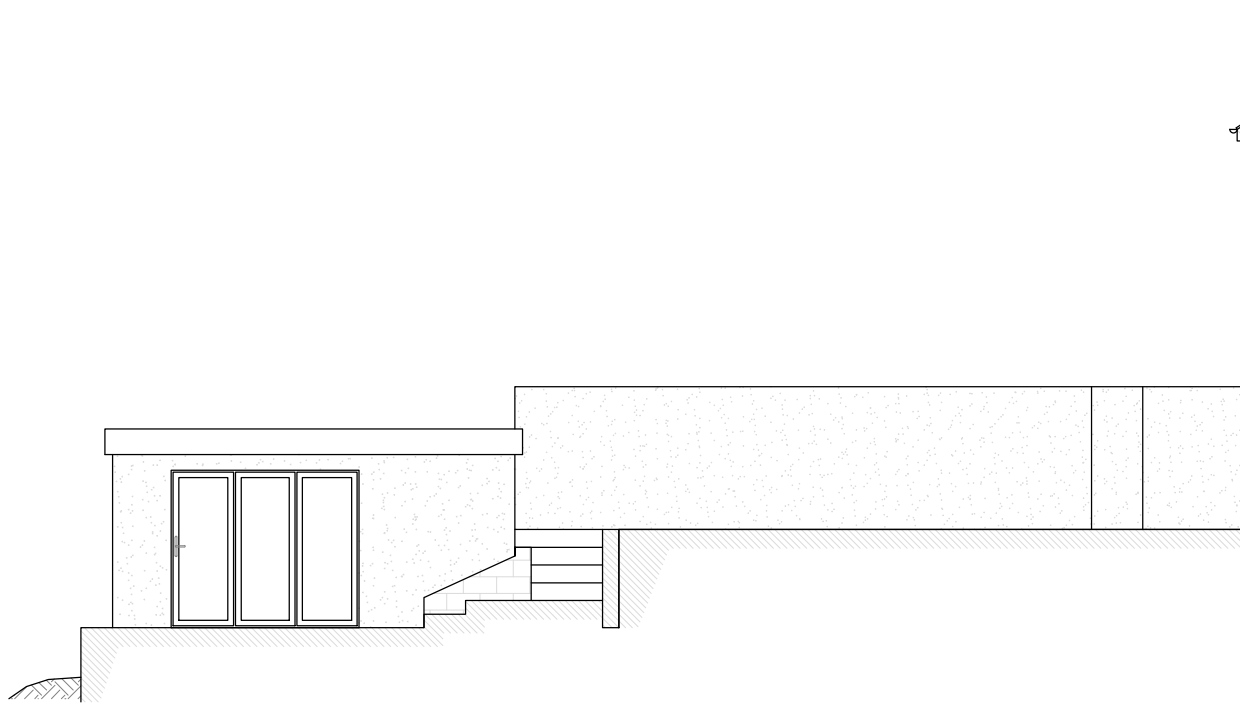


PROPOSED LEFT ELEVATION  
SCALE 1:100

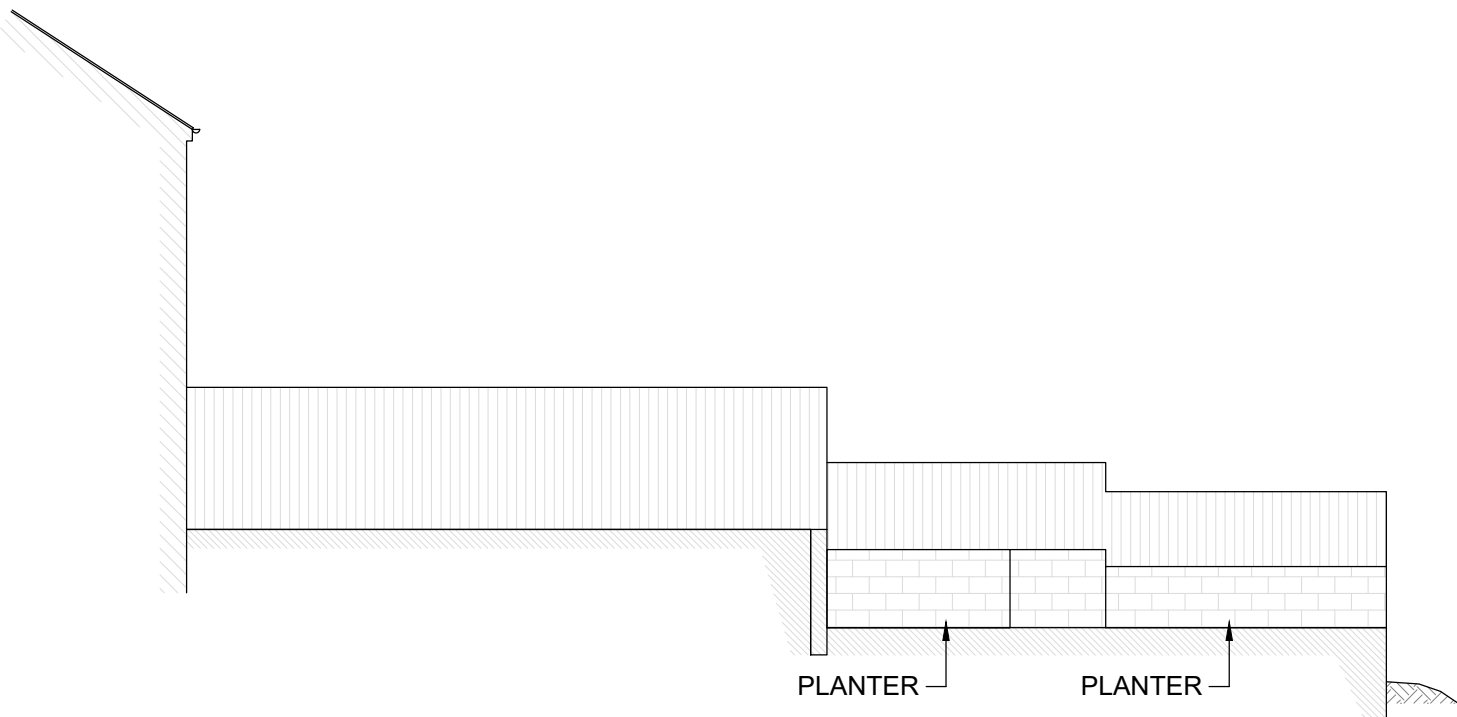

PROPOSED RIGHT ELEVATION  
SCALE 1:100



PROPOSED FRONT ELEVATION  
SCALE 1:100

 





REVISIONS:

SHEET TITLE:  
PROPOSED ELEVATIONS

PROJECT DESCRIPTION:  
8 LLYS Y DDRAENOG,  
MARGAM



DATE:  
June 2023

SCALE:  
1:100

SHEET:  
A-2