



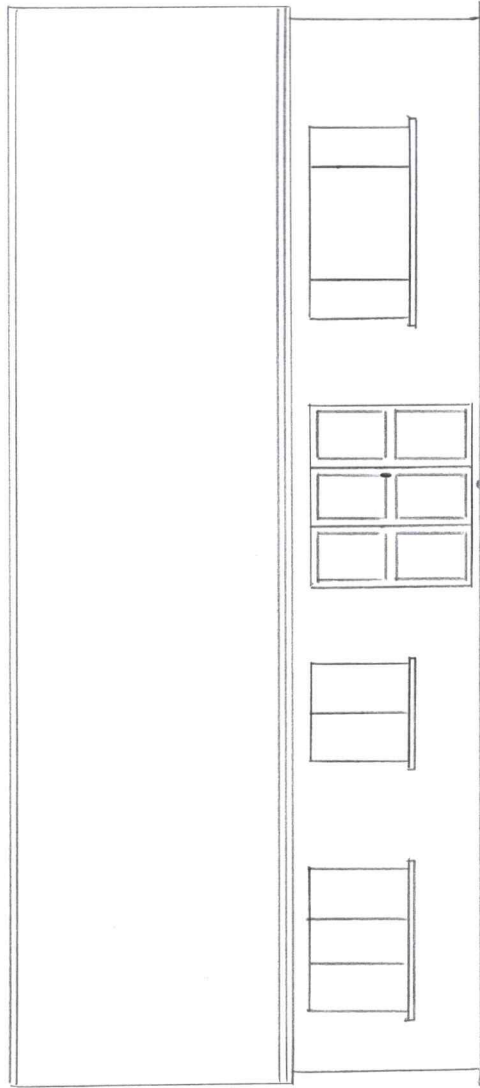

FRONT ELEVATION

EXISTING

SCALE 1:100 @ A3

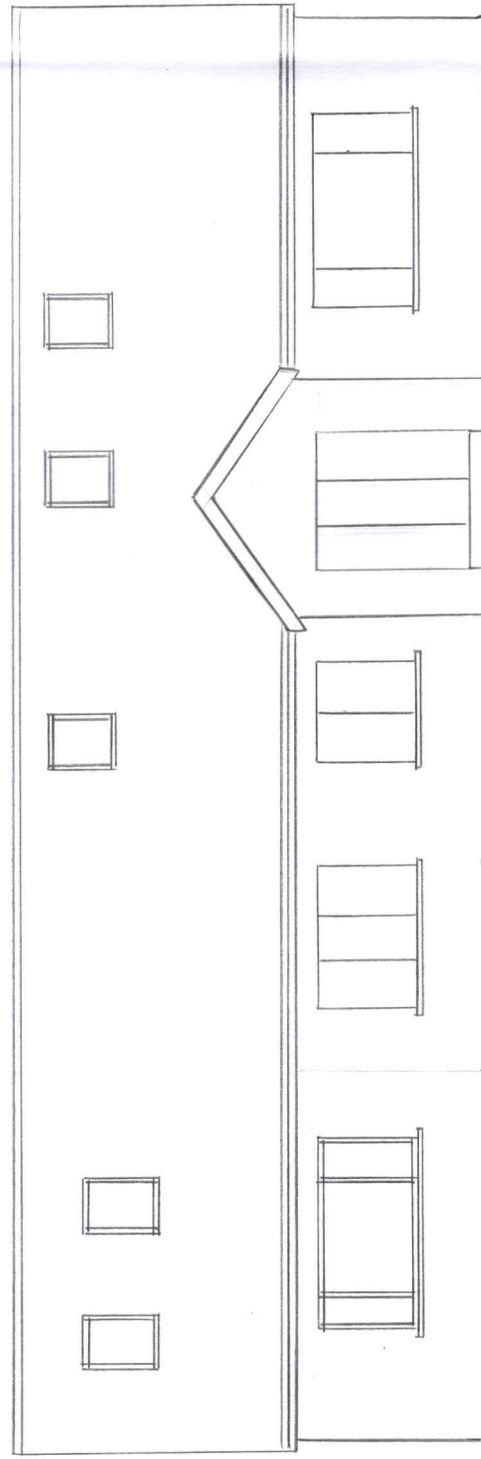

FRONT ELEVATION

PROPOSED