



● **PROPOSED REAR ELEVATION**
1:50@A1




● **PROPOSED SIDE ELEVATION**
1:50 @ A1

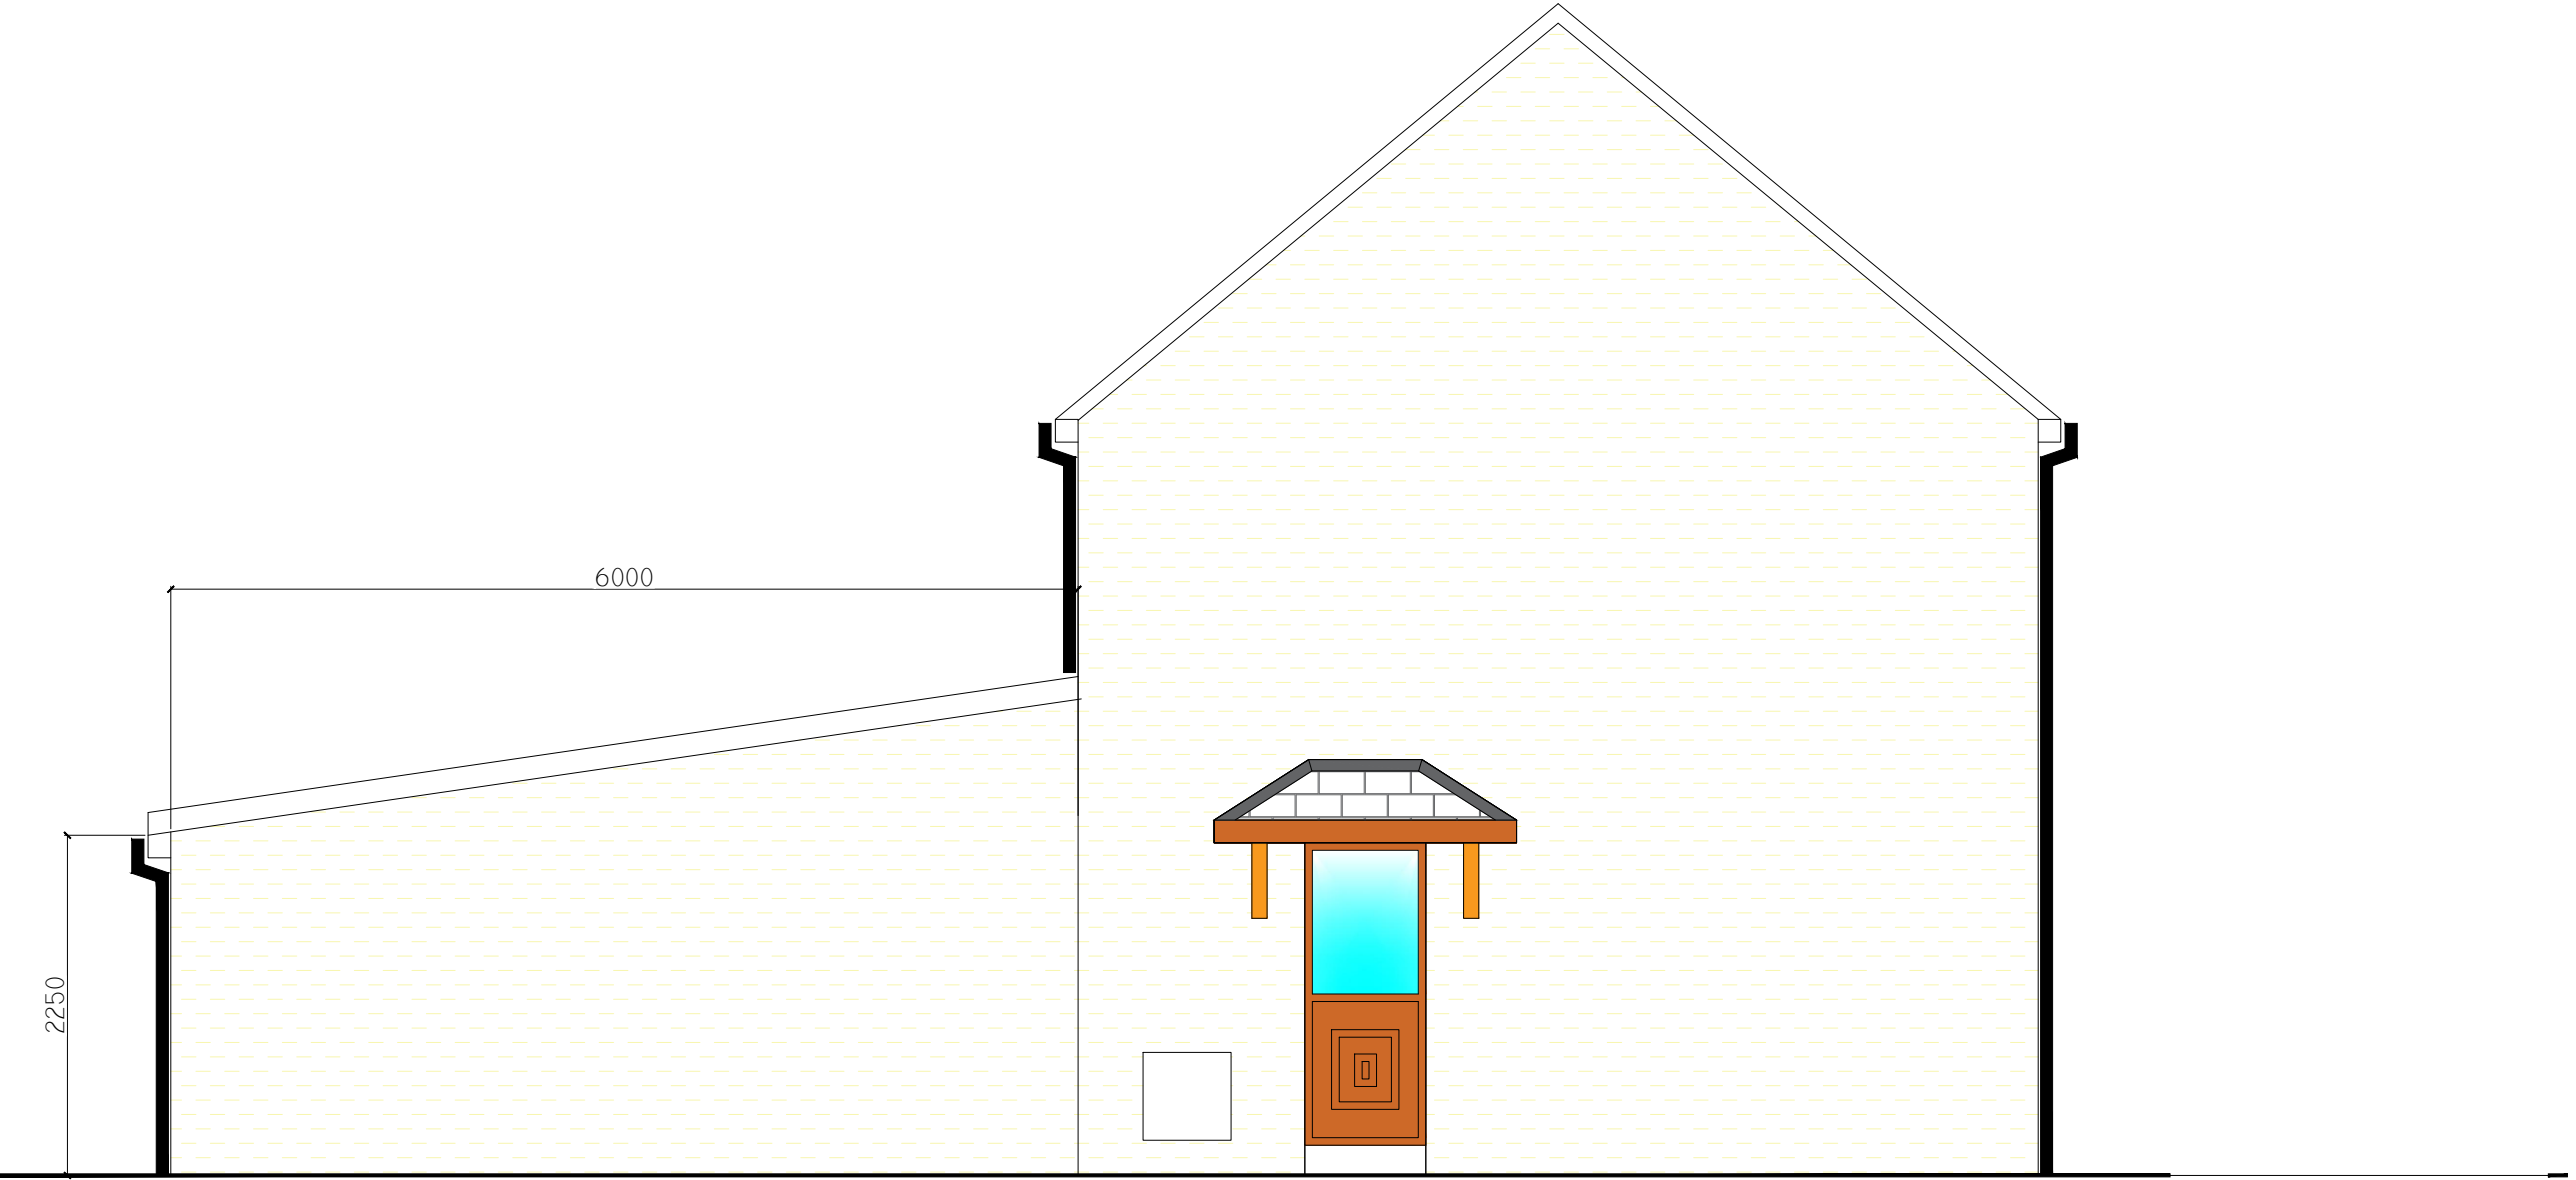

● **PROPOSED FRONT ELEVATION**
1:50@A1

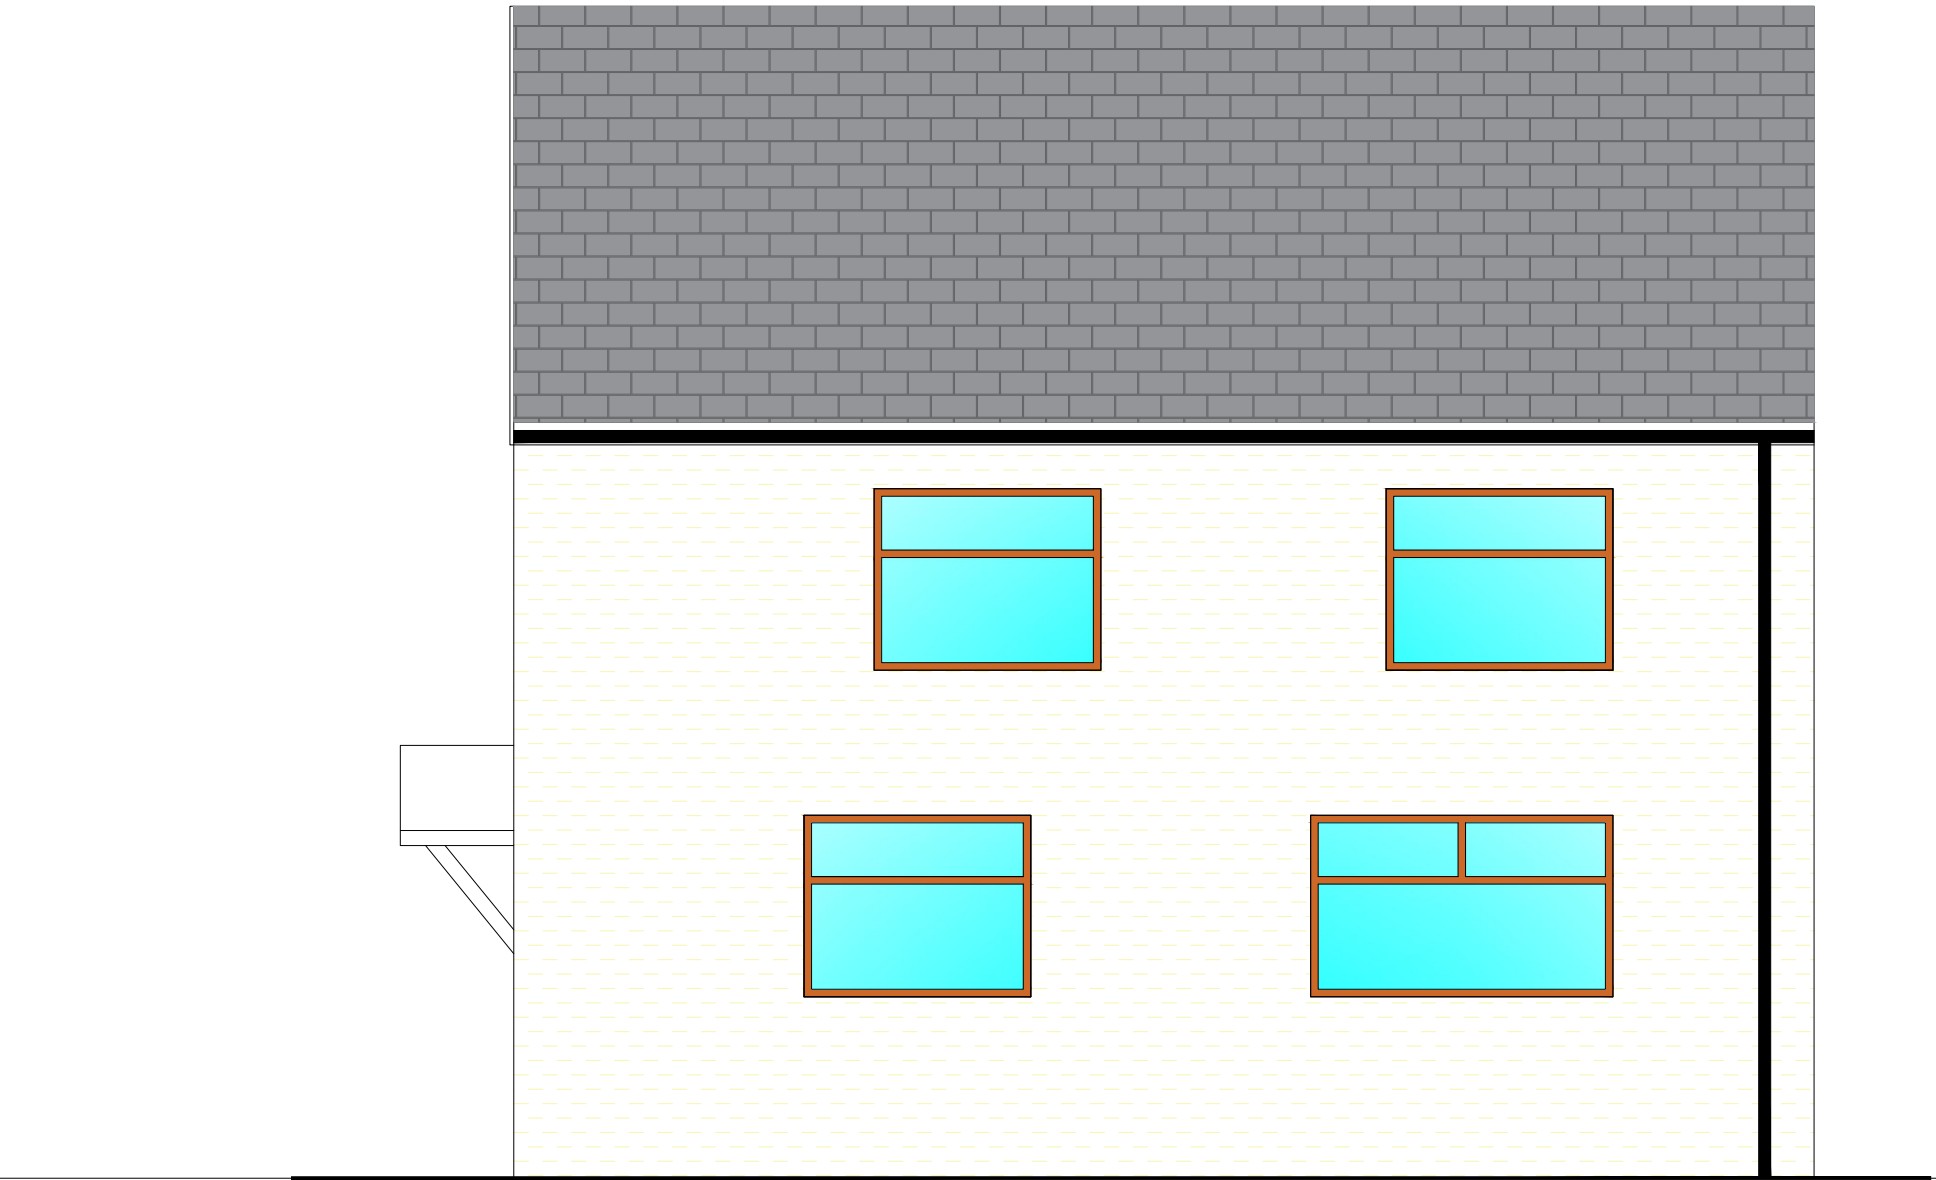

● **PROPOSED SIDE ELEVATION**
1:50 @ A1

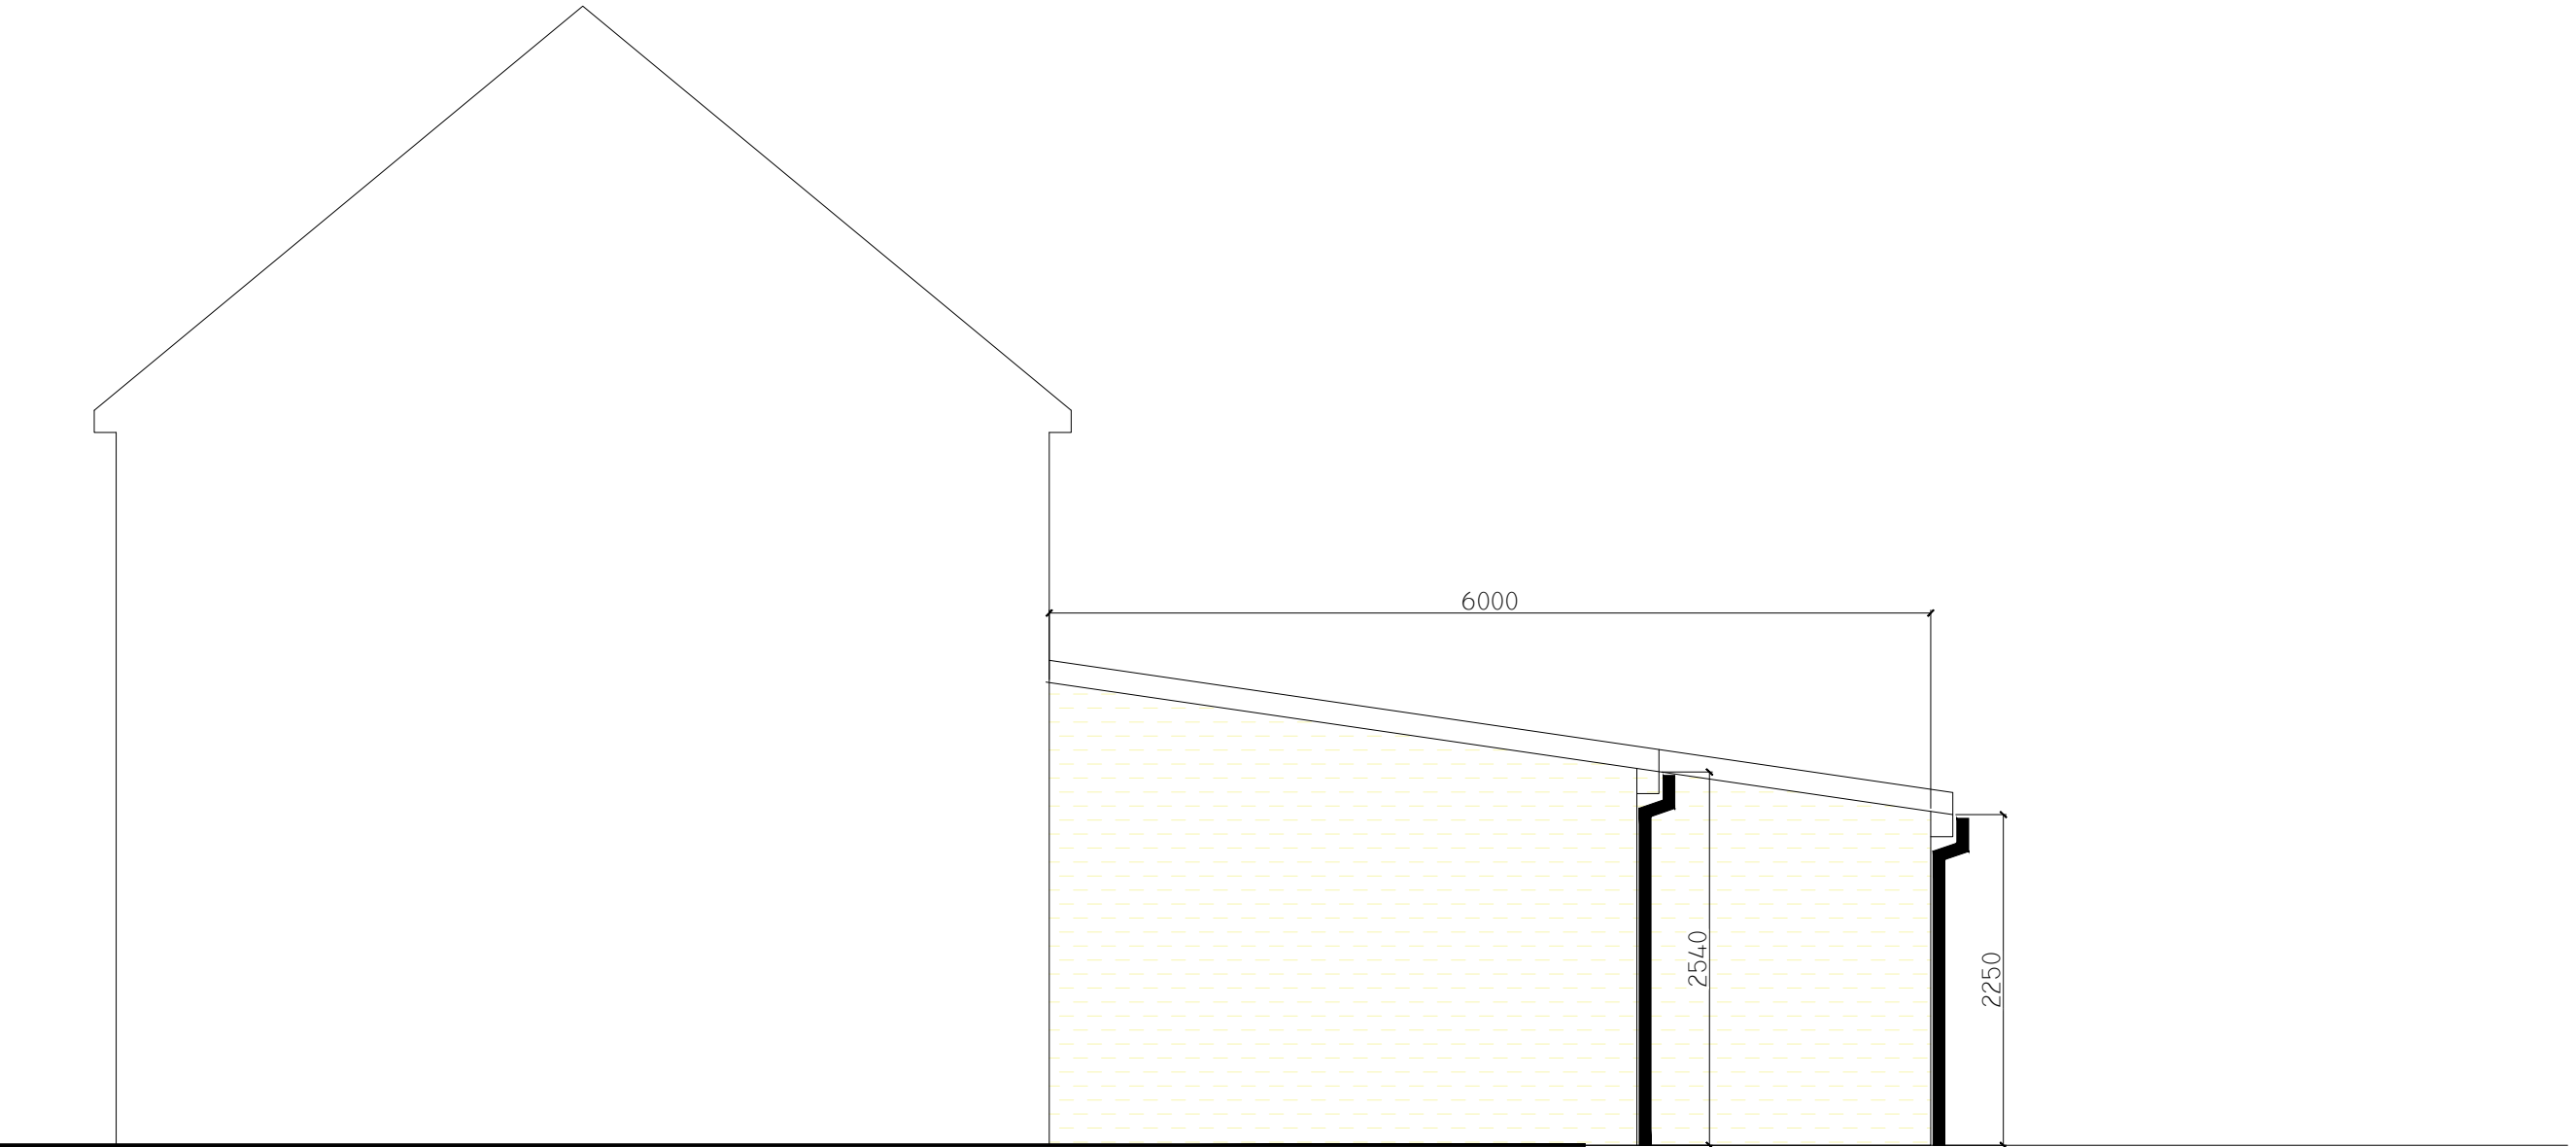

Title: 23 WESTERN AVE, PROPOSED ELEVATIONS

Project: REAR EXTENSION

Address:
23 WESTERN AVENUE
SANDFIELDS
PORT TALBOT
SA12 7LS

Drawn By:
CHD

Checked By

Scale:
AS STATED

Date:
23-04-23

Drawing No: Western Avenue-01-003