


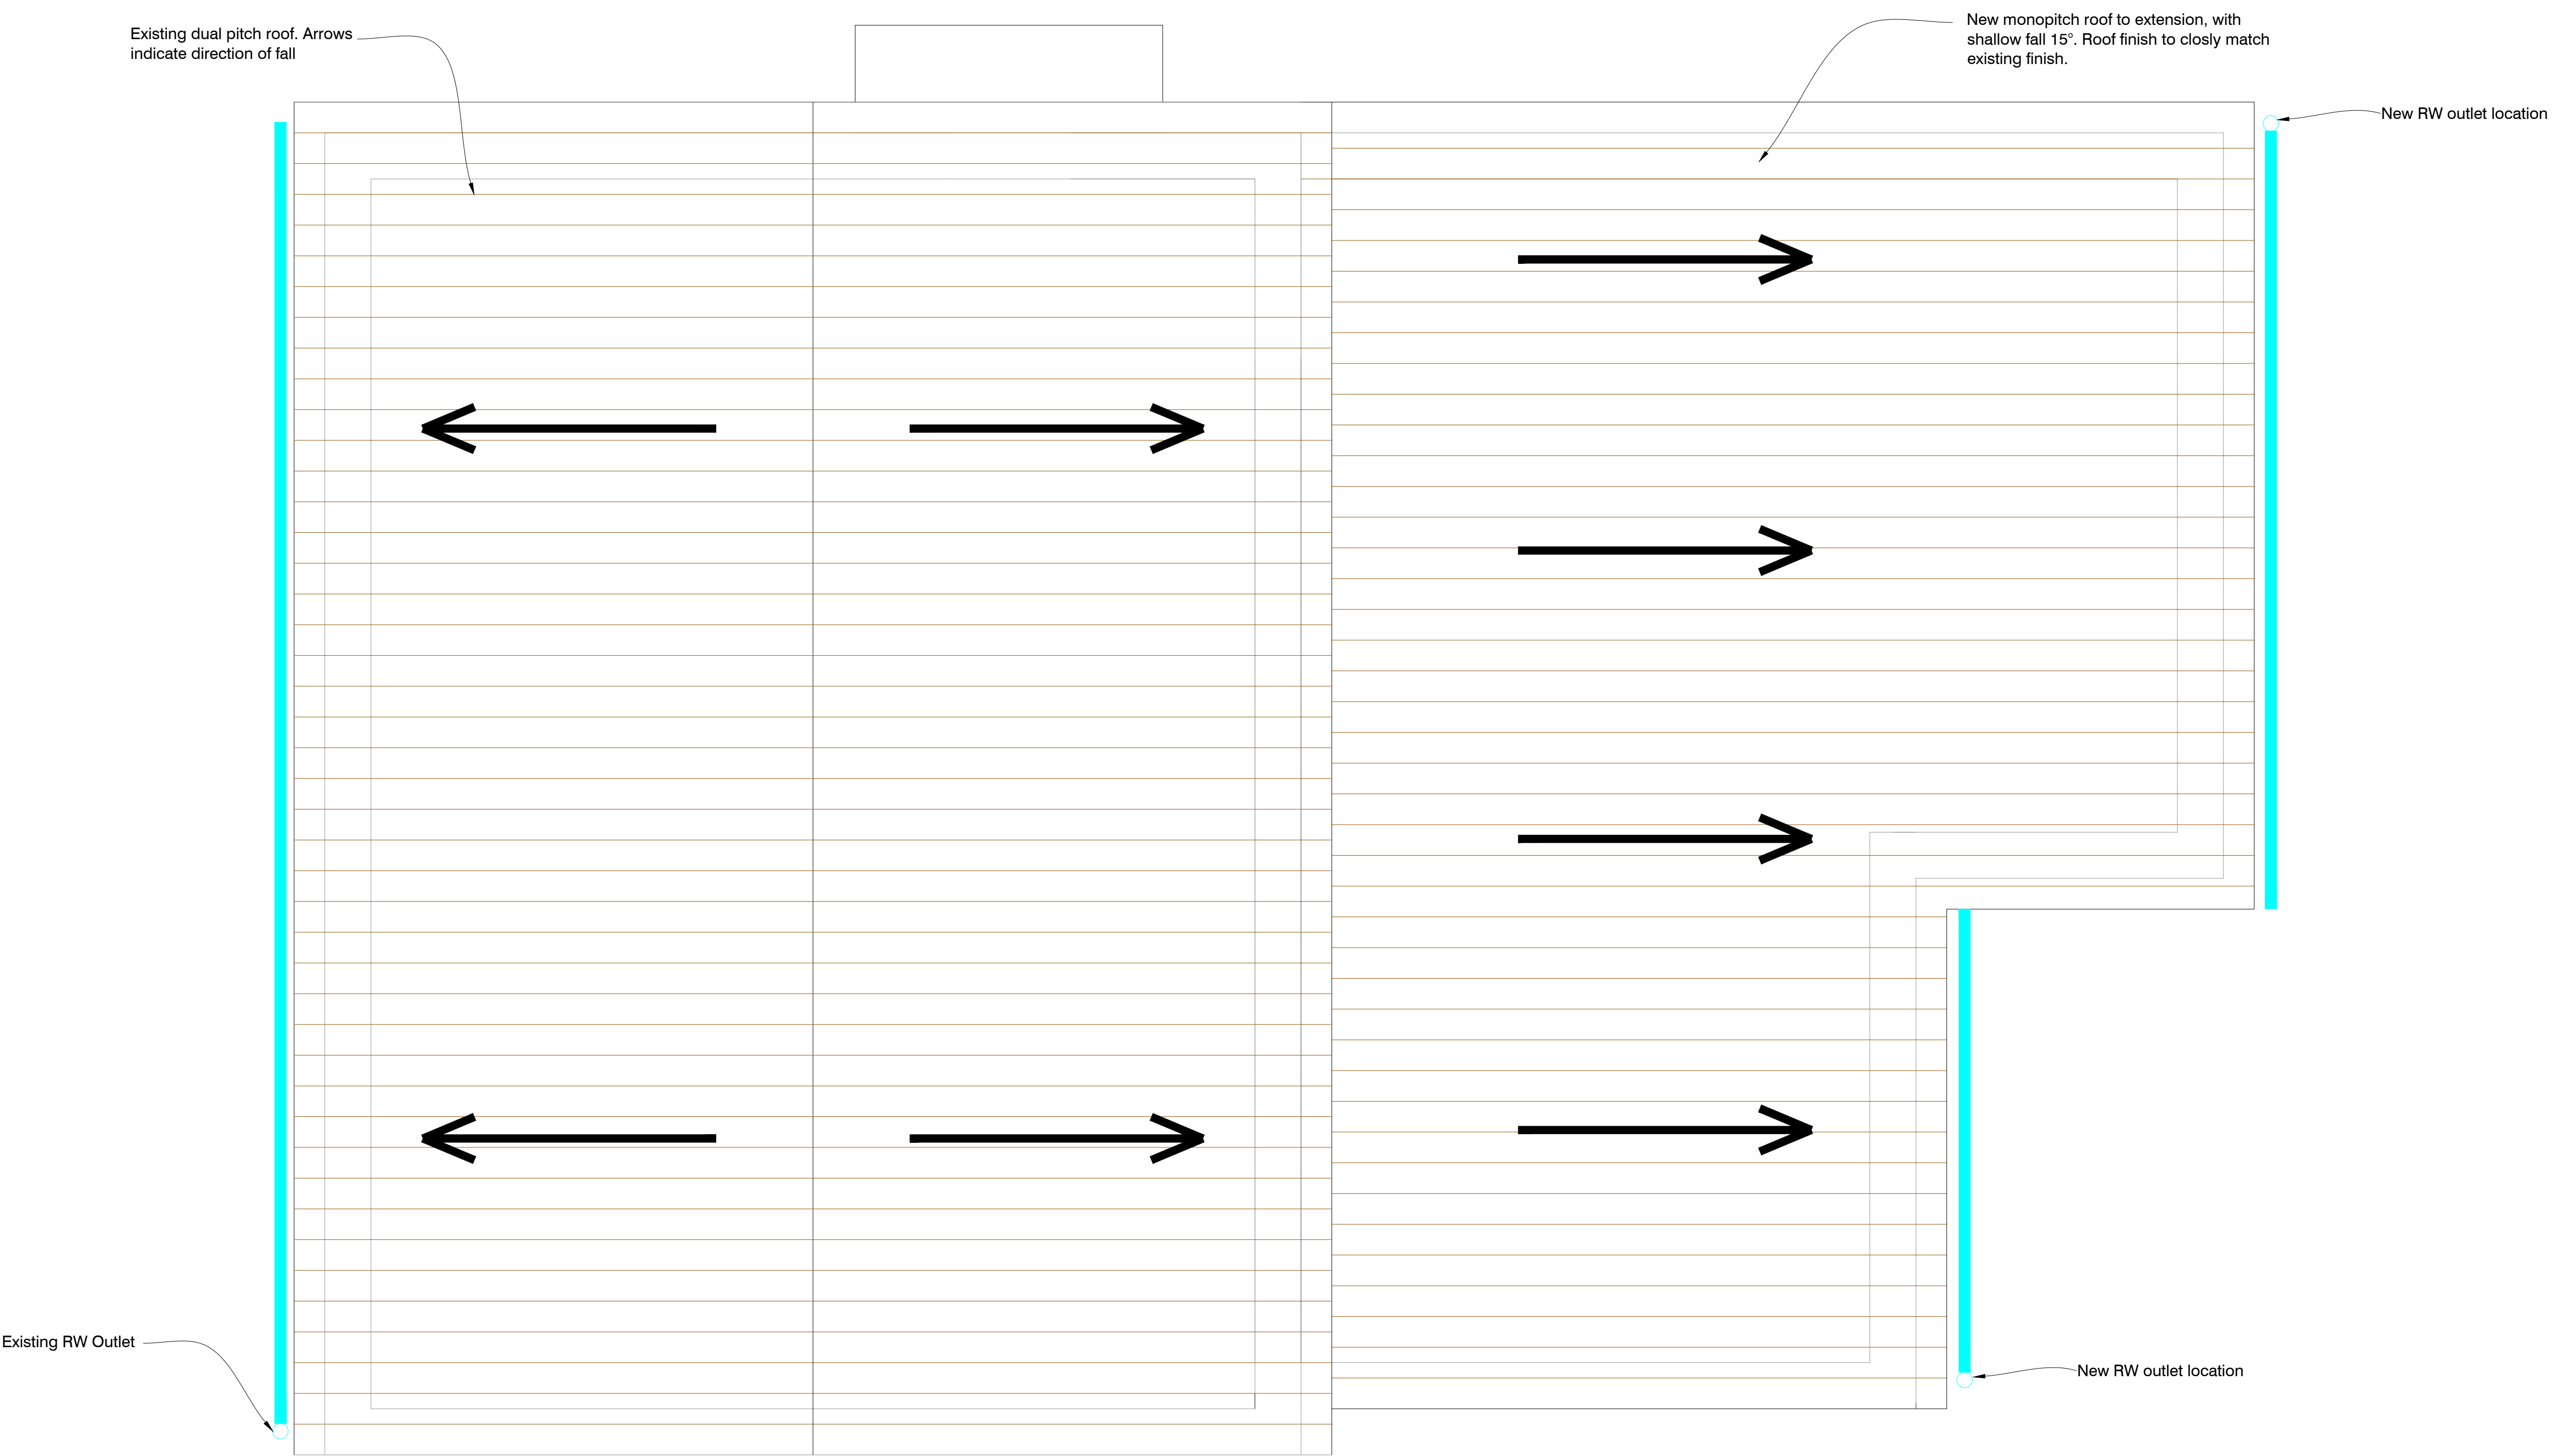

● **PROPOSED ROOF PLAN**
1:25 @ A1

Title: 23 WESTERN AVE, PROPOSED ROOFPLAN	
Project: REAR EXTENSION	
Address: 23 WESTERN AVENUE SANDFIELDS PORT TALBOT SA12 7LS	
Drawn By: CHD	Checked By
Scale: AS STATED	Date: 23-04-23
Drawing No:	Western Avenue-01-006