



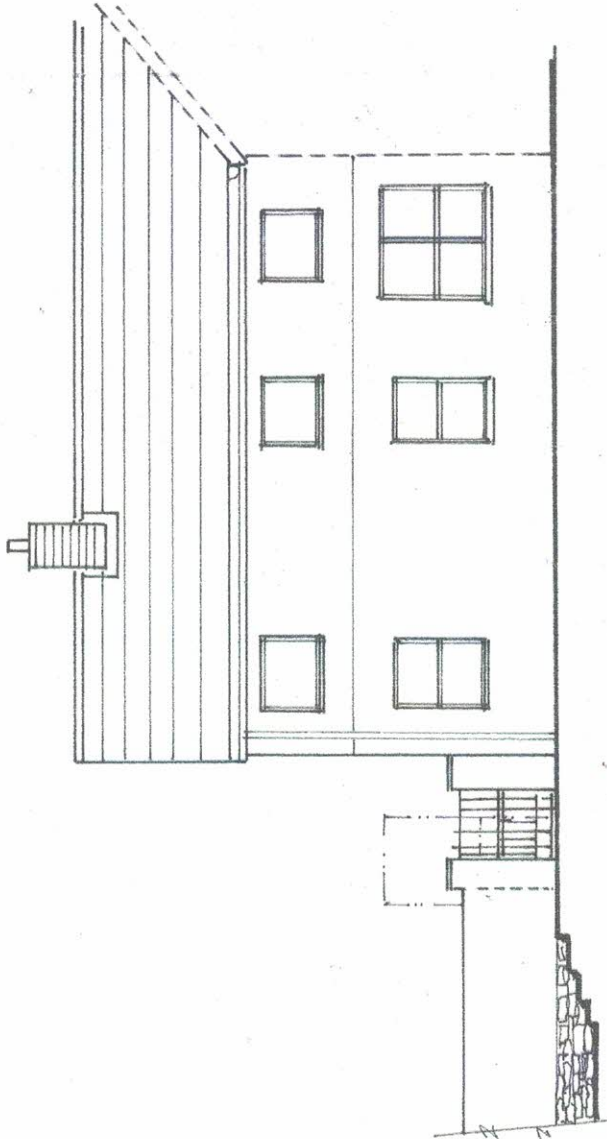

SIDE ELEVATION

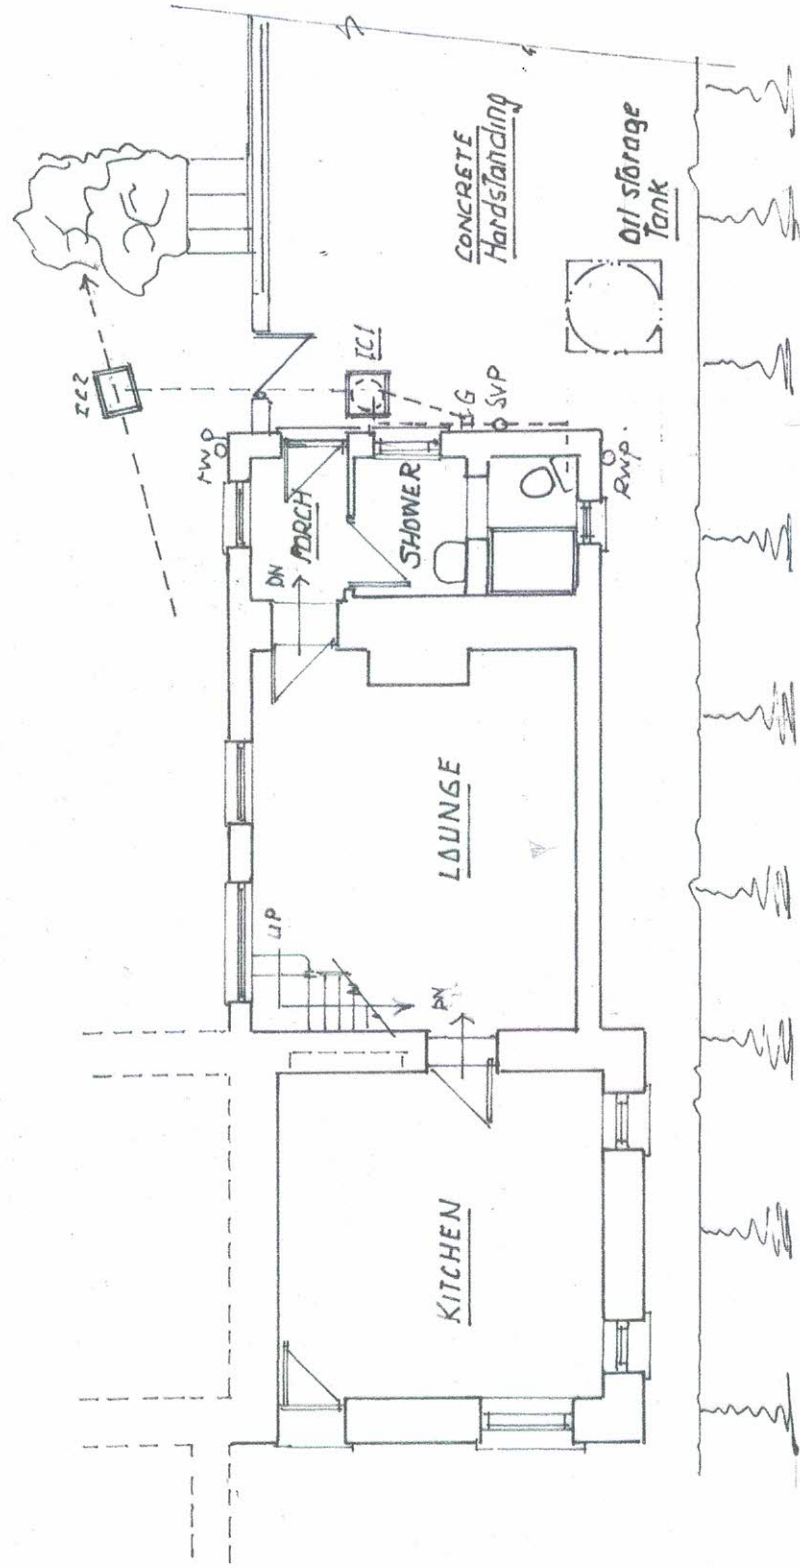

REV	DATE	DESCRIPTION	READ THIS DRAWING IN CONJUNCTION WITH:-				DRAWN	TRACED	CHECKED	APPROVED	DATE	SCALE
						DRG. N° AC-2-2 - PROPOSED	<u>SITE ADDRESS</u> 2 ABERPERWYN COTTAGES GLYN NEATH					
						DRG. N° SPECIFICATIONS						
						DRG. N°						
DRG N°			SINGLE STOREY REAR EXTENSION									
AC-2-1			EXISTING ELEVATIONS AND FLOOR PLAN									