


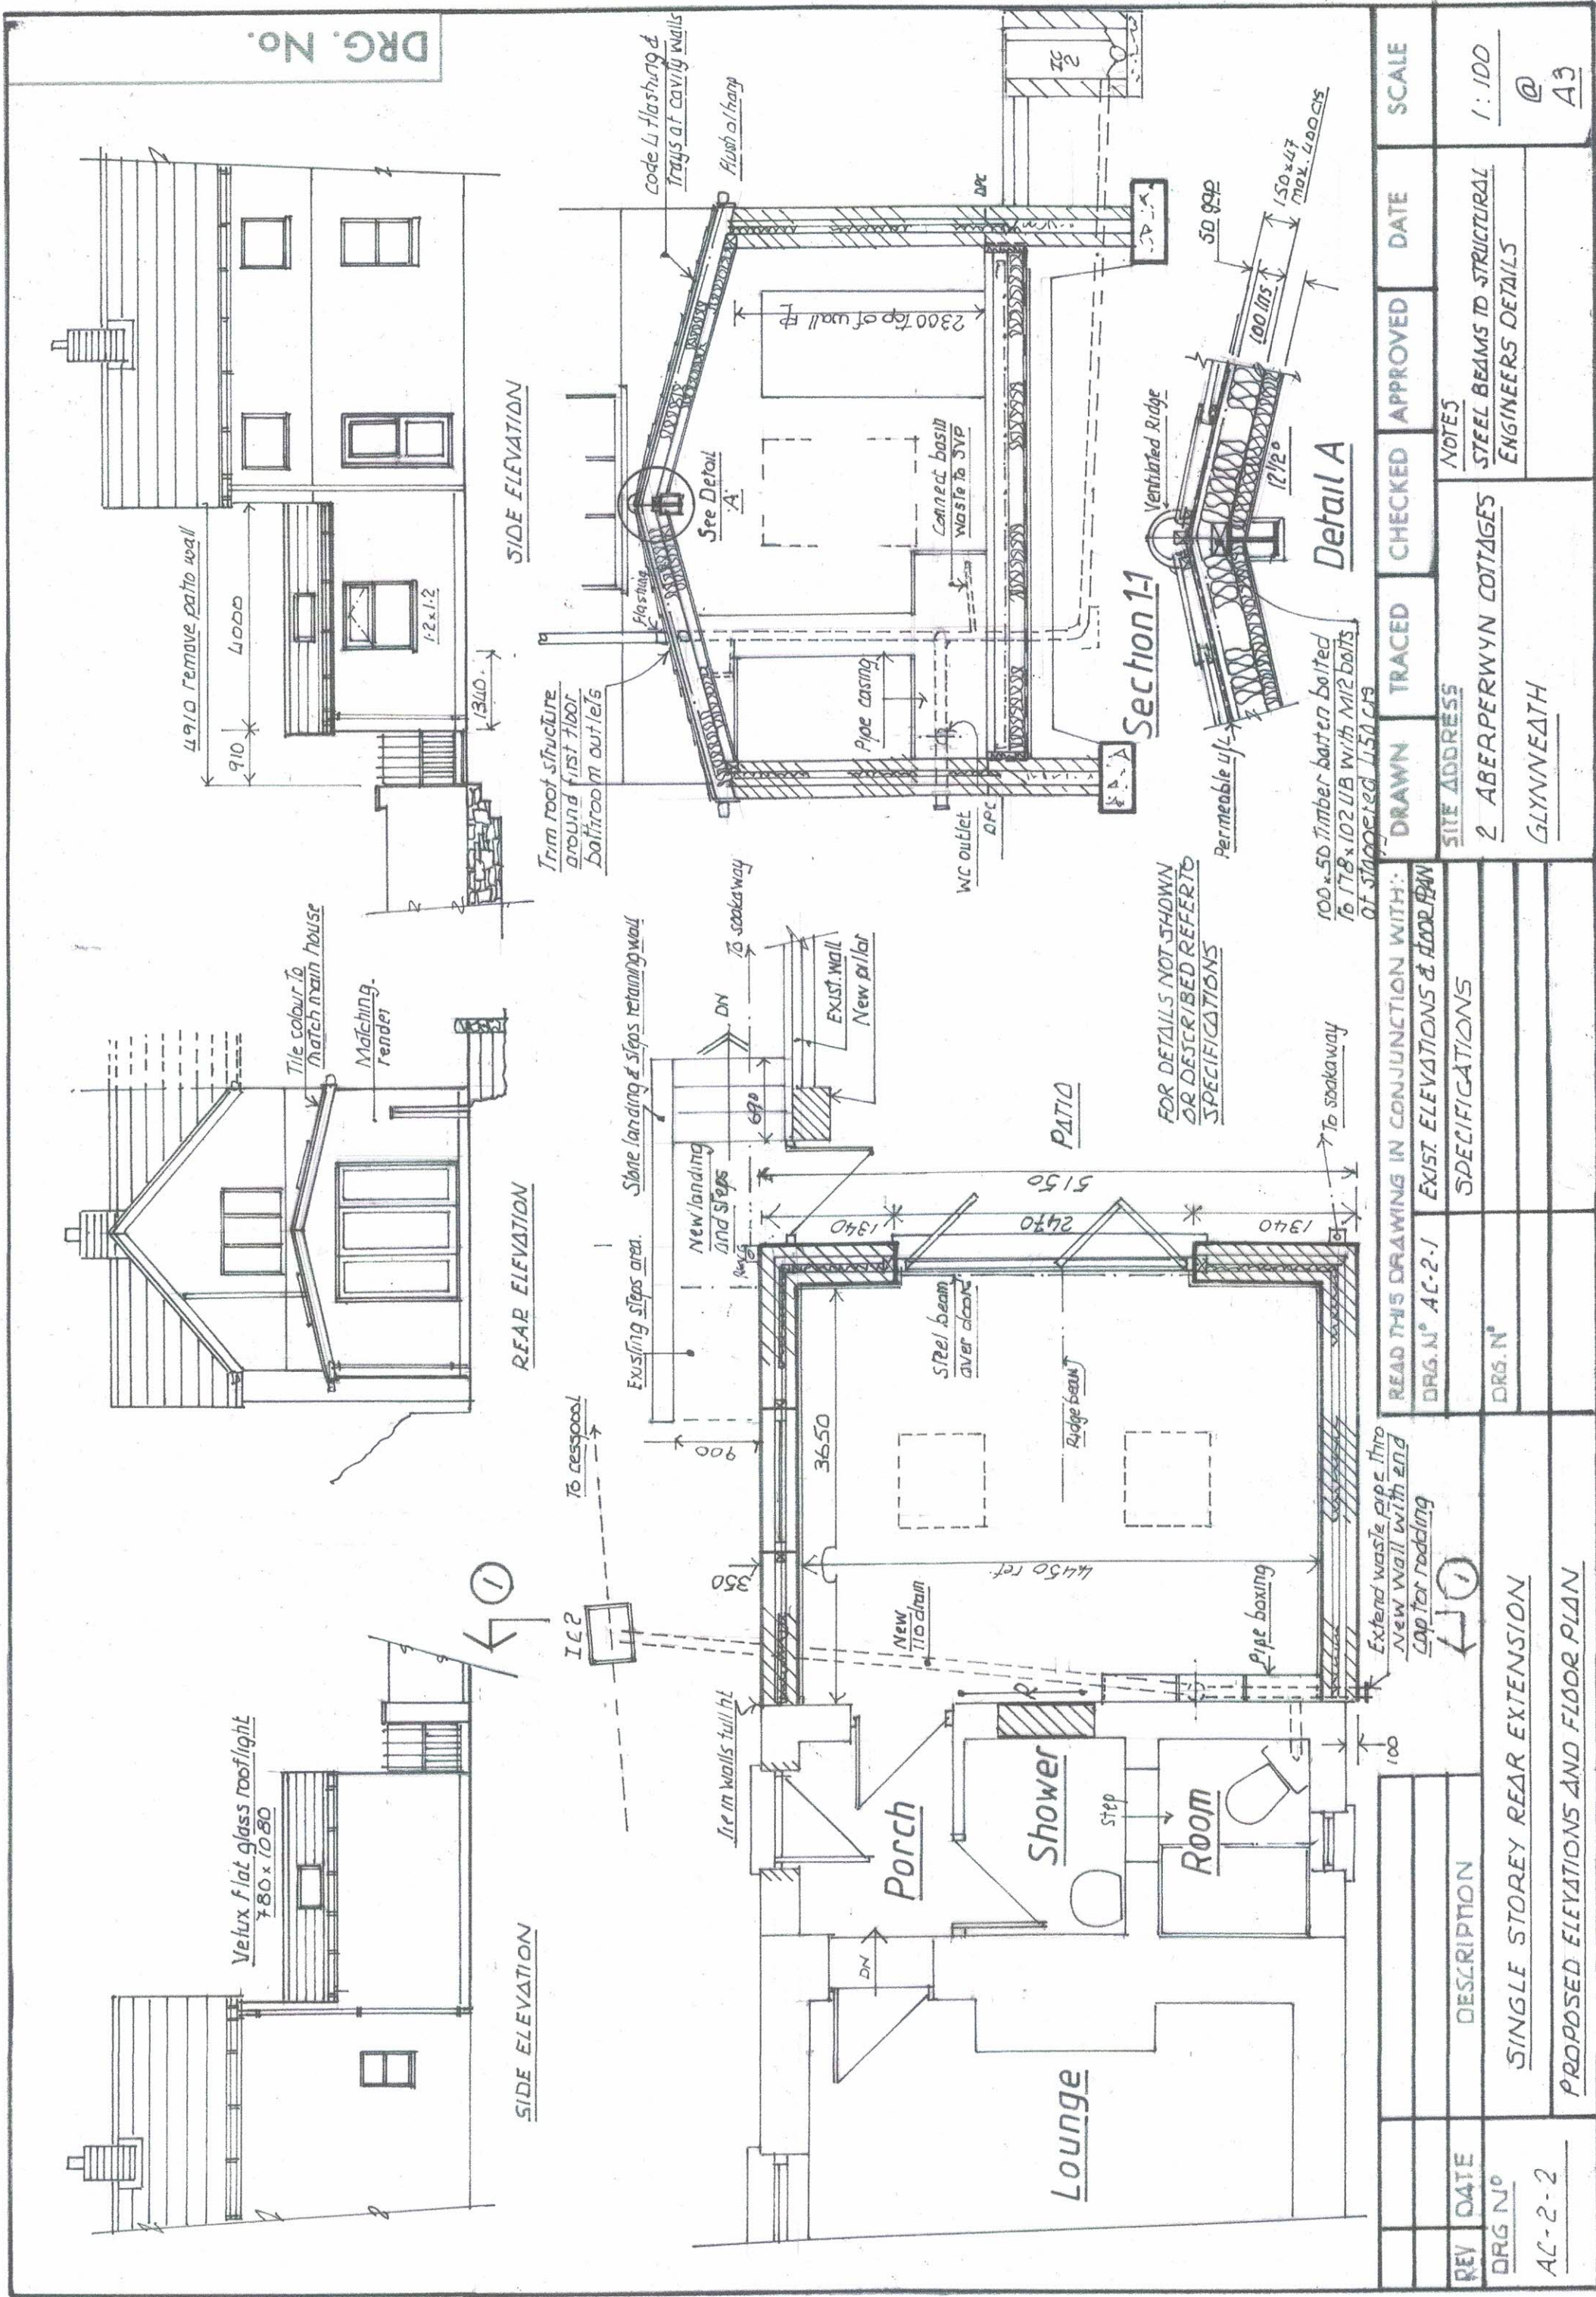

DRG. No.

REV	DATE	DESCRIPTION	READ THIS DRAWING IN CONJUNCTION WITH:	DRG. N°	EXIST. ELEVATIONS & DOOR PLAN	DRG. N°	SPECIFICATIONS	SCALE	DATE	APPROVED	CHECKED	TRACED	DRAWN	SITE ADDRESS	NOTES
AC-2-2		SINGLE STOREY REAR EXTENSION												2 ABERPERWYN COTTAGES	STEEL BEAMS TO STRUCTURAL ENGINEERS DETAILS
		PROPOSED ELEVATIONS AND FLOOR PLAN												GLYNNEATH	1:100 @ A3