



WINDSOR ROAD

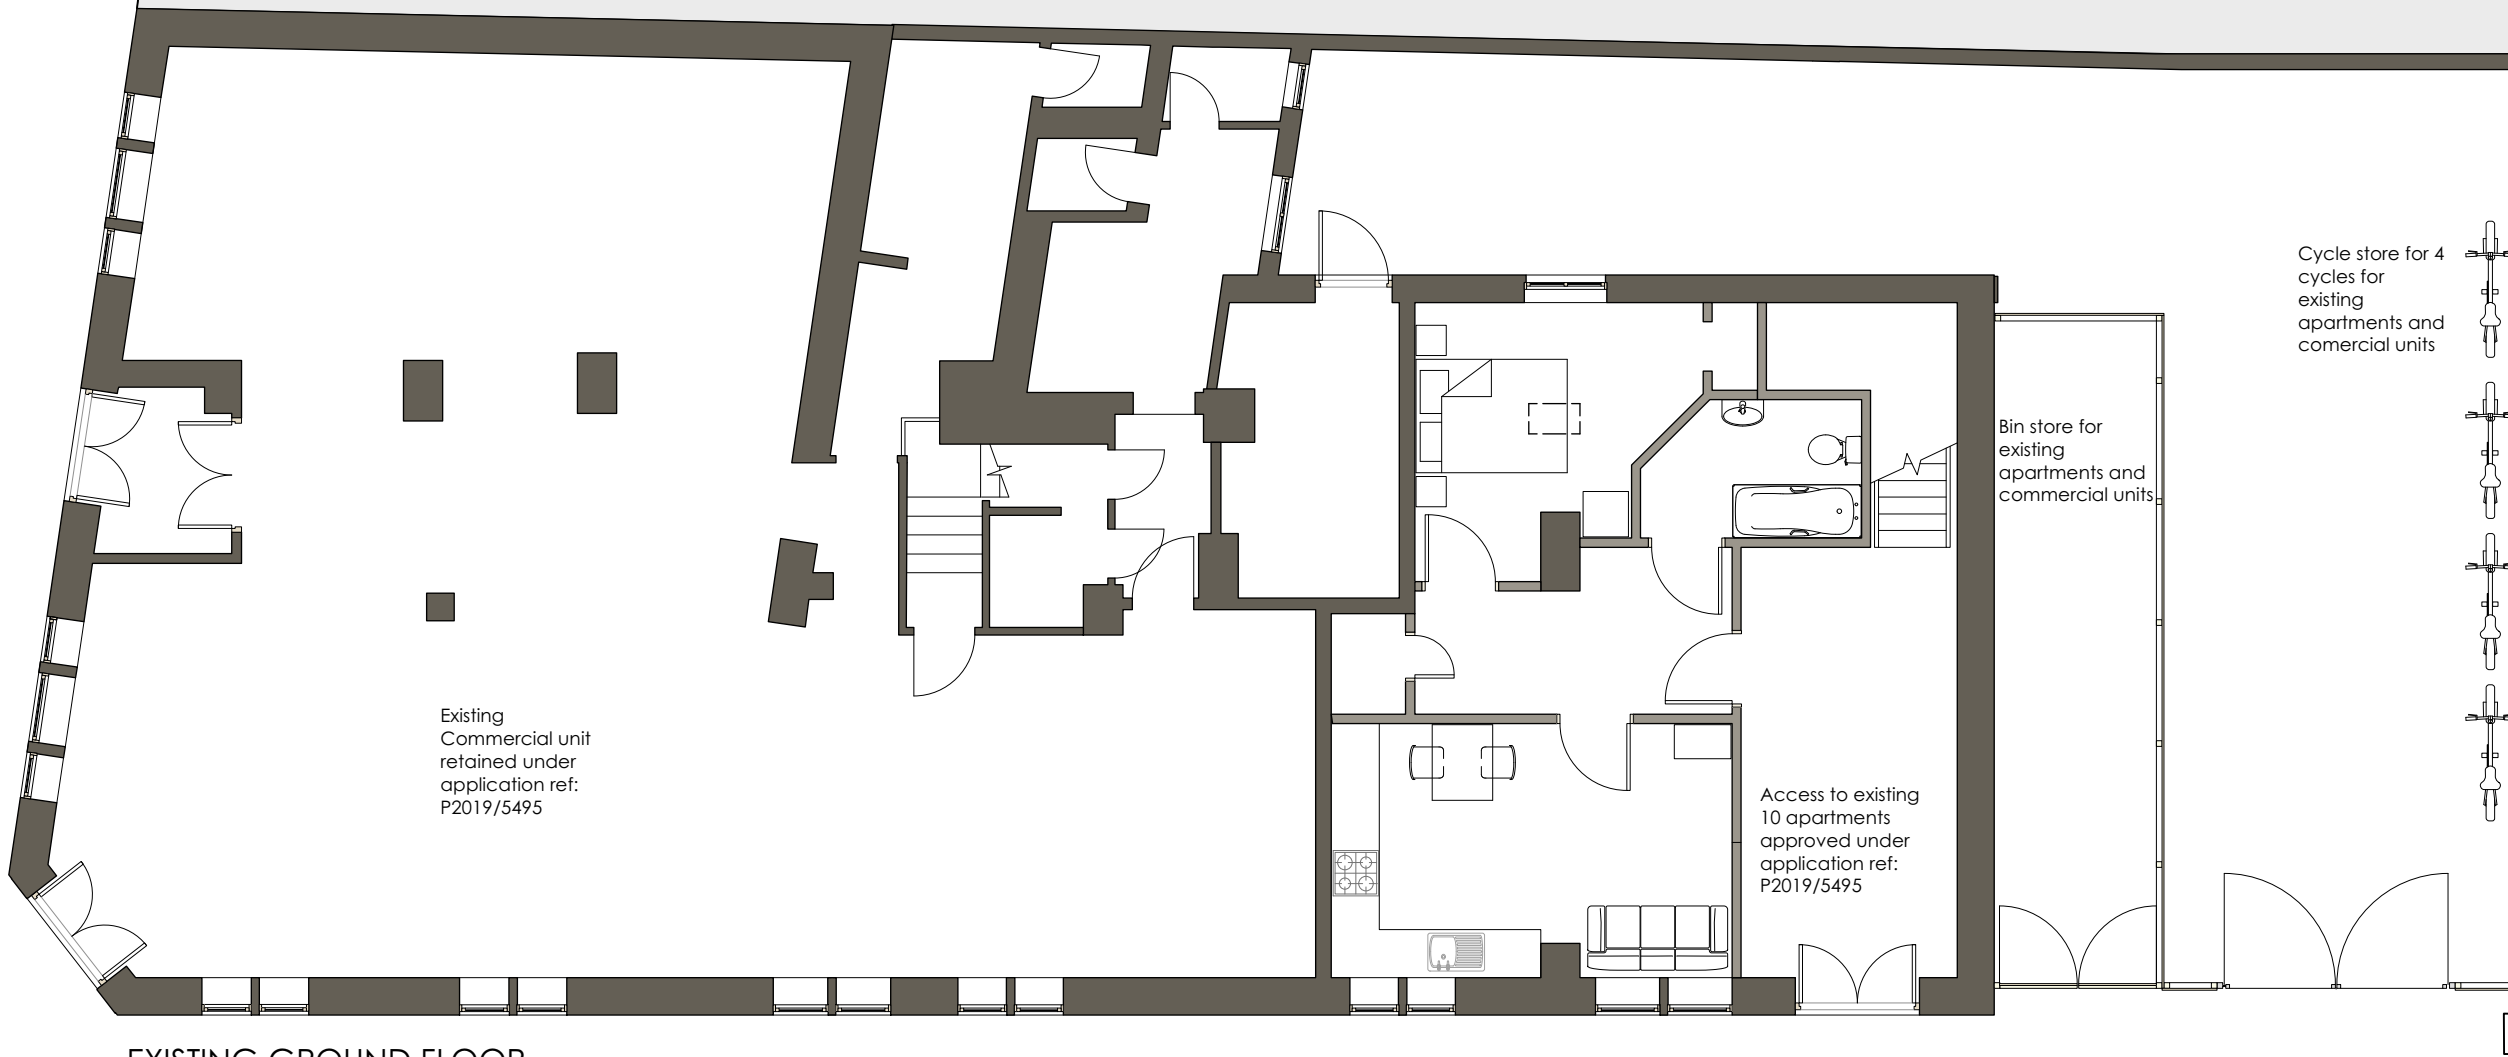

EXISTING GROUND FLOOR

 

Rev A 31/05/23 Notes added

Kennedy James Griffiths
Chartered Architects and Project Managers
Project



Residential Development
Big Cam, Neath

10 Victoria Park Court
516 Cowbridge Road East
Cardiff
CF5 1DB
02920 545100

Title	Date	
Existing Ground Floor Plan	06/04/2023	
Status	Scale @ A3	
Planning Application	1:100	
Drawing Number	Revision	Drawn by
1522:PL1 02 A		DKB

Use figured dimensions only. Do not scale for construction purposes. This drawing is copyright

ALFRED STREET

