


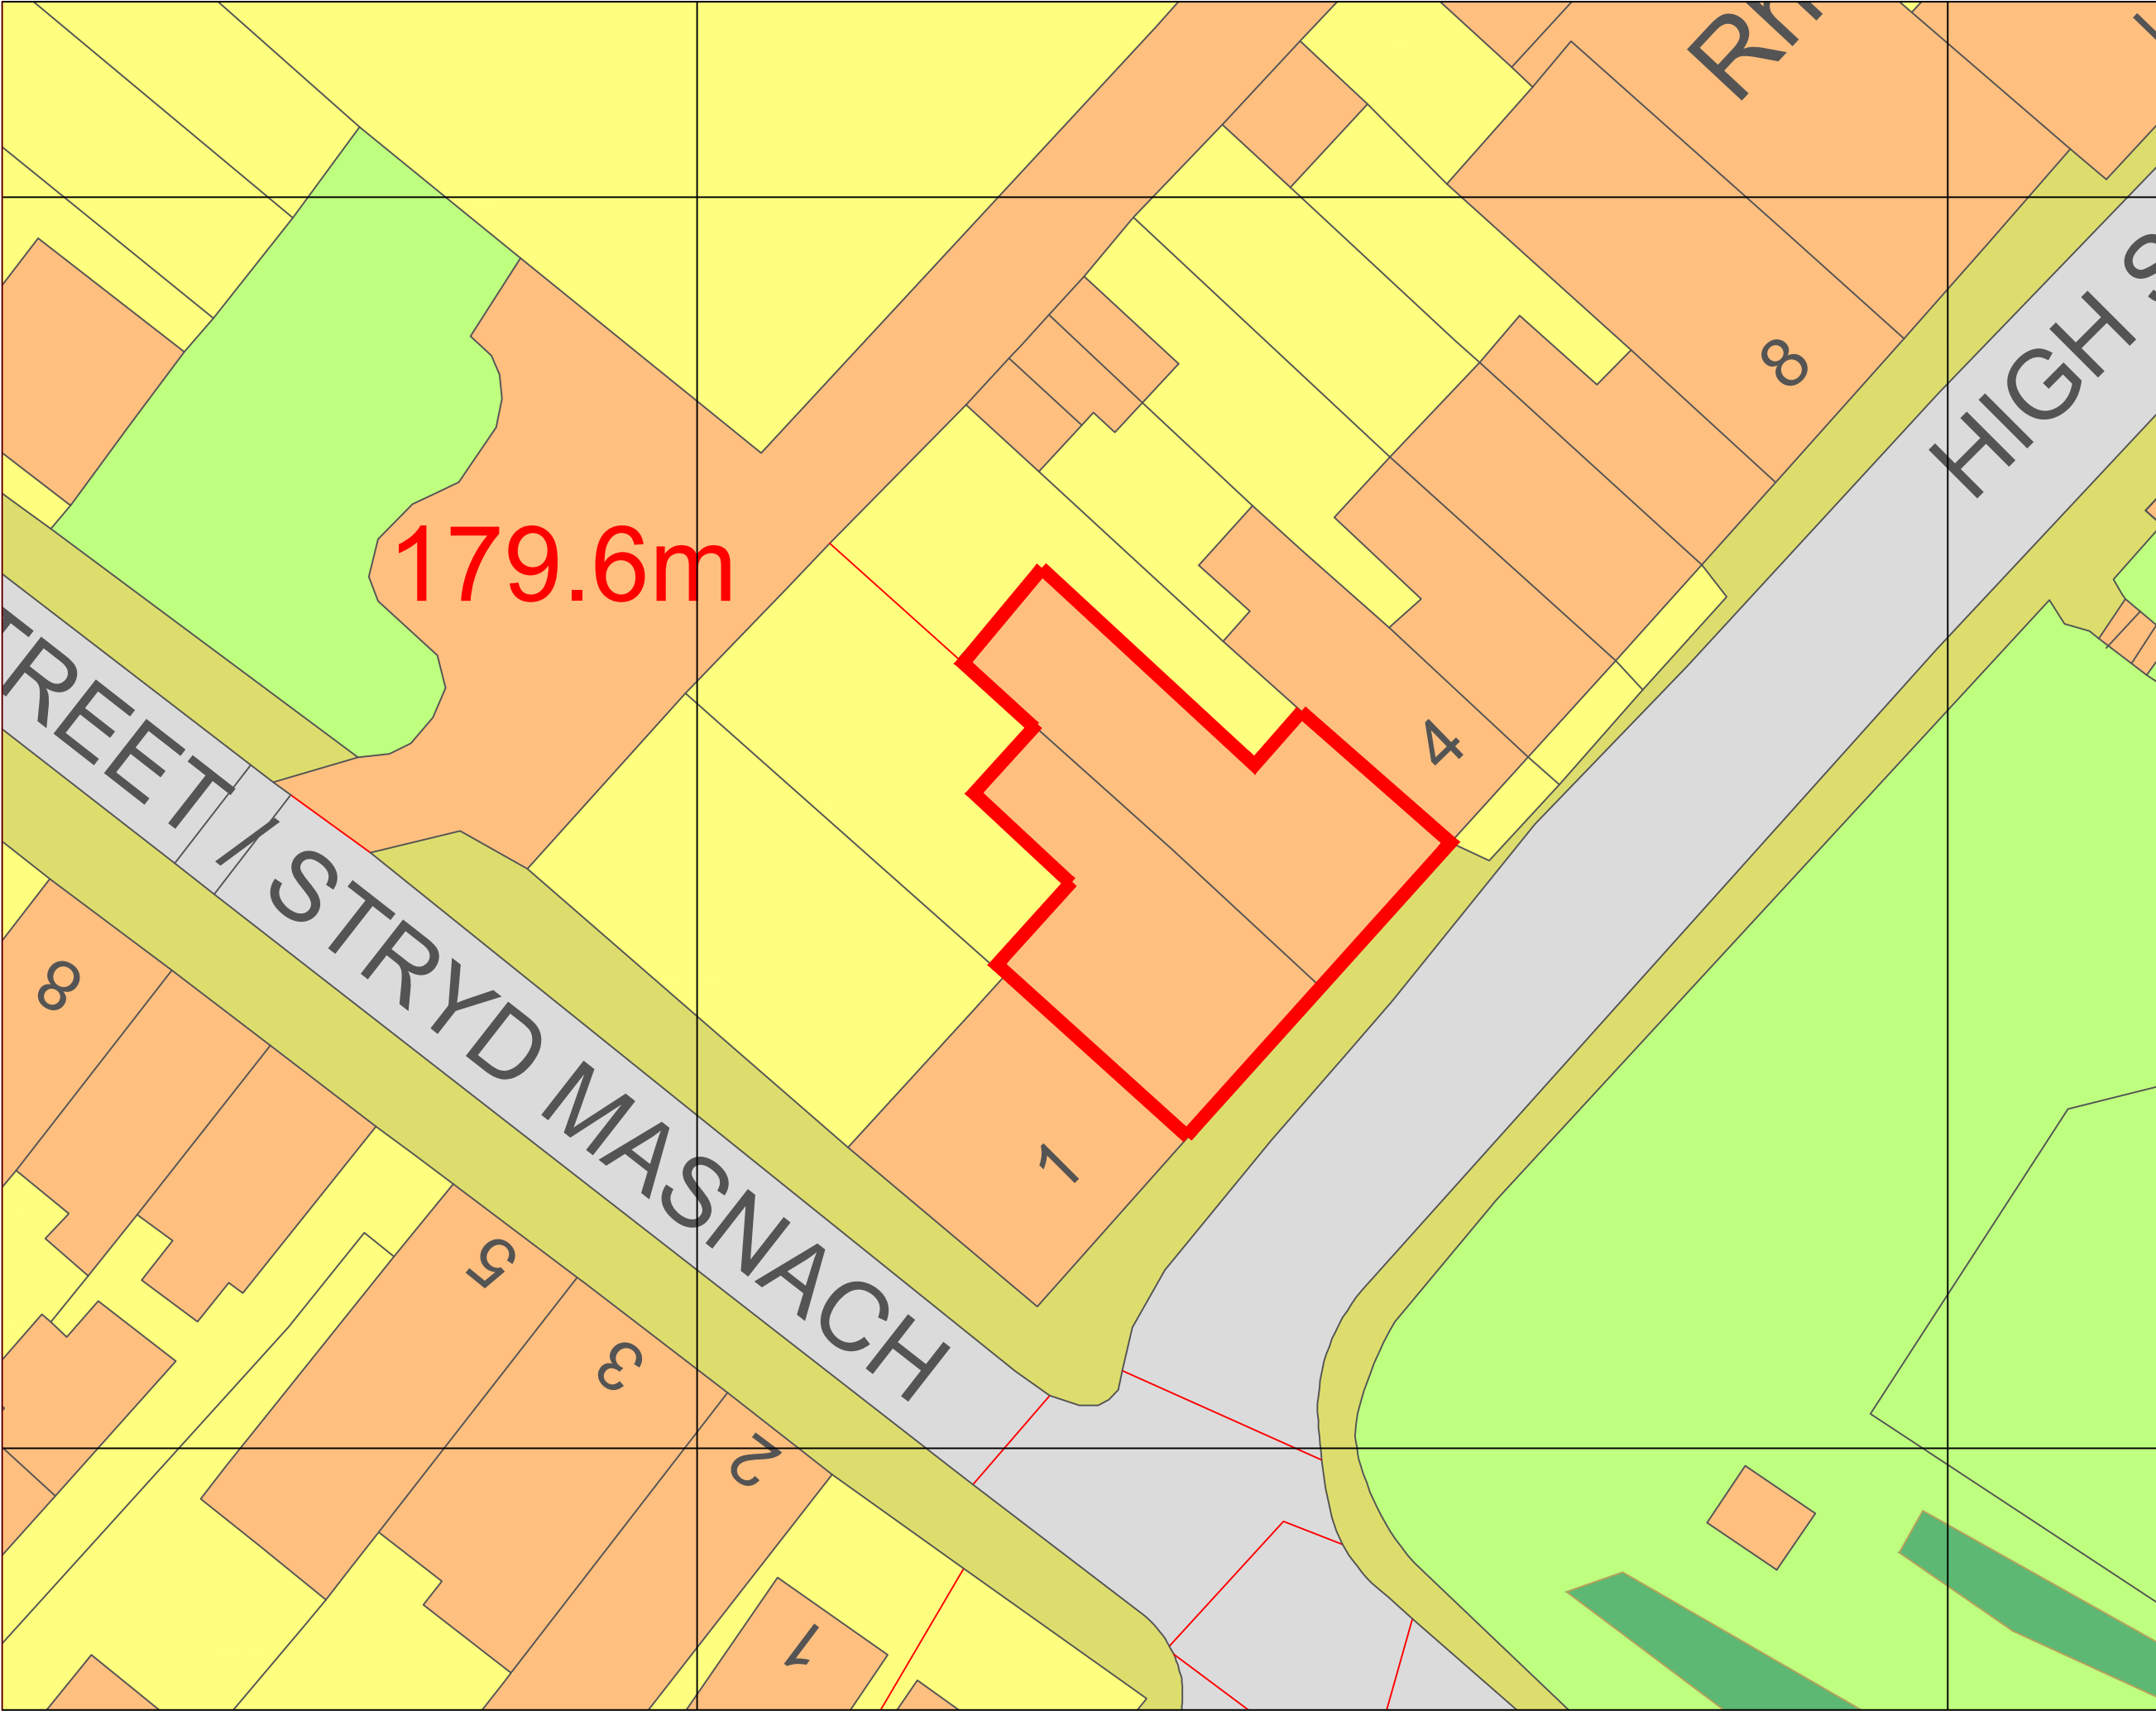

NOTES

REV	DATE	BY	CHKD
-----	------	----	------

CLIENT
Prabhjot Kaur Sandhey

PROJECT
Facade Remodel at
2-3 High St, Seven
Sisters, Neath SA10
9DN
TITLE
Site Plan

DRAWING ISSUE
Planning

DATE	July'23	PRODUCED BY	C.Holmes
SCALE	1:250	CHECKED	
PAPER SIZE	A3	APPROVED	

JOB NUMBER	DRAWING NUMBER	REVISION
?	101	