



- 1 - Shared driveway & turning head (shown hatched) with contrasting level edging to demarcate extent.
- 2 - 2M wide pavement as agreed.
- 3 - Location of bin enclosure.

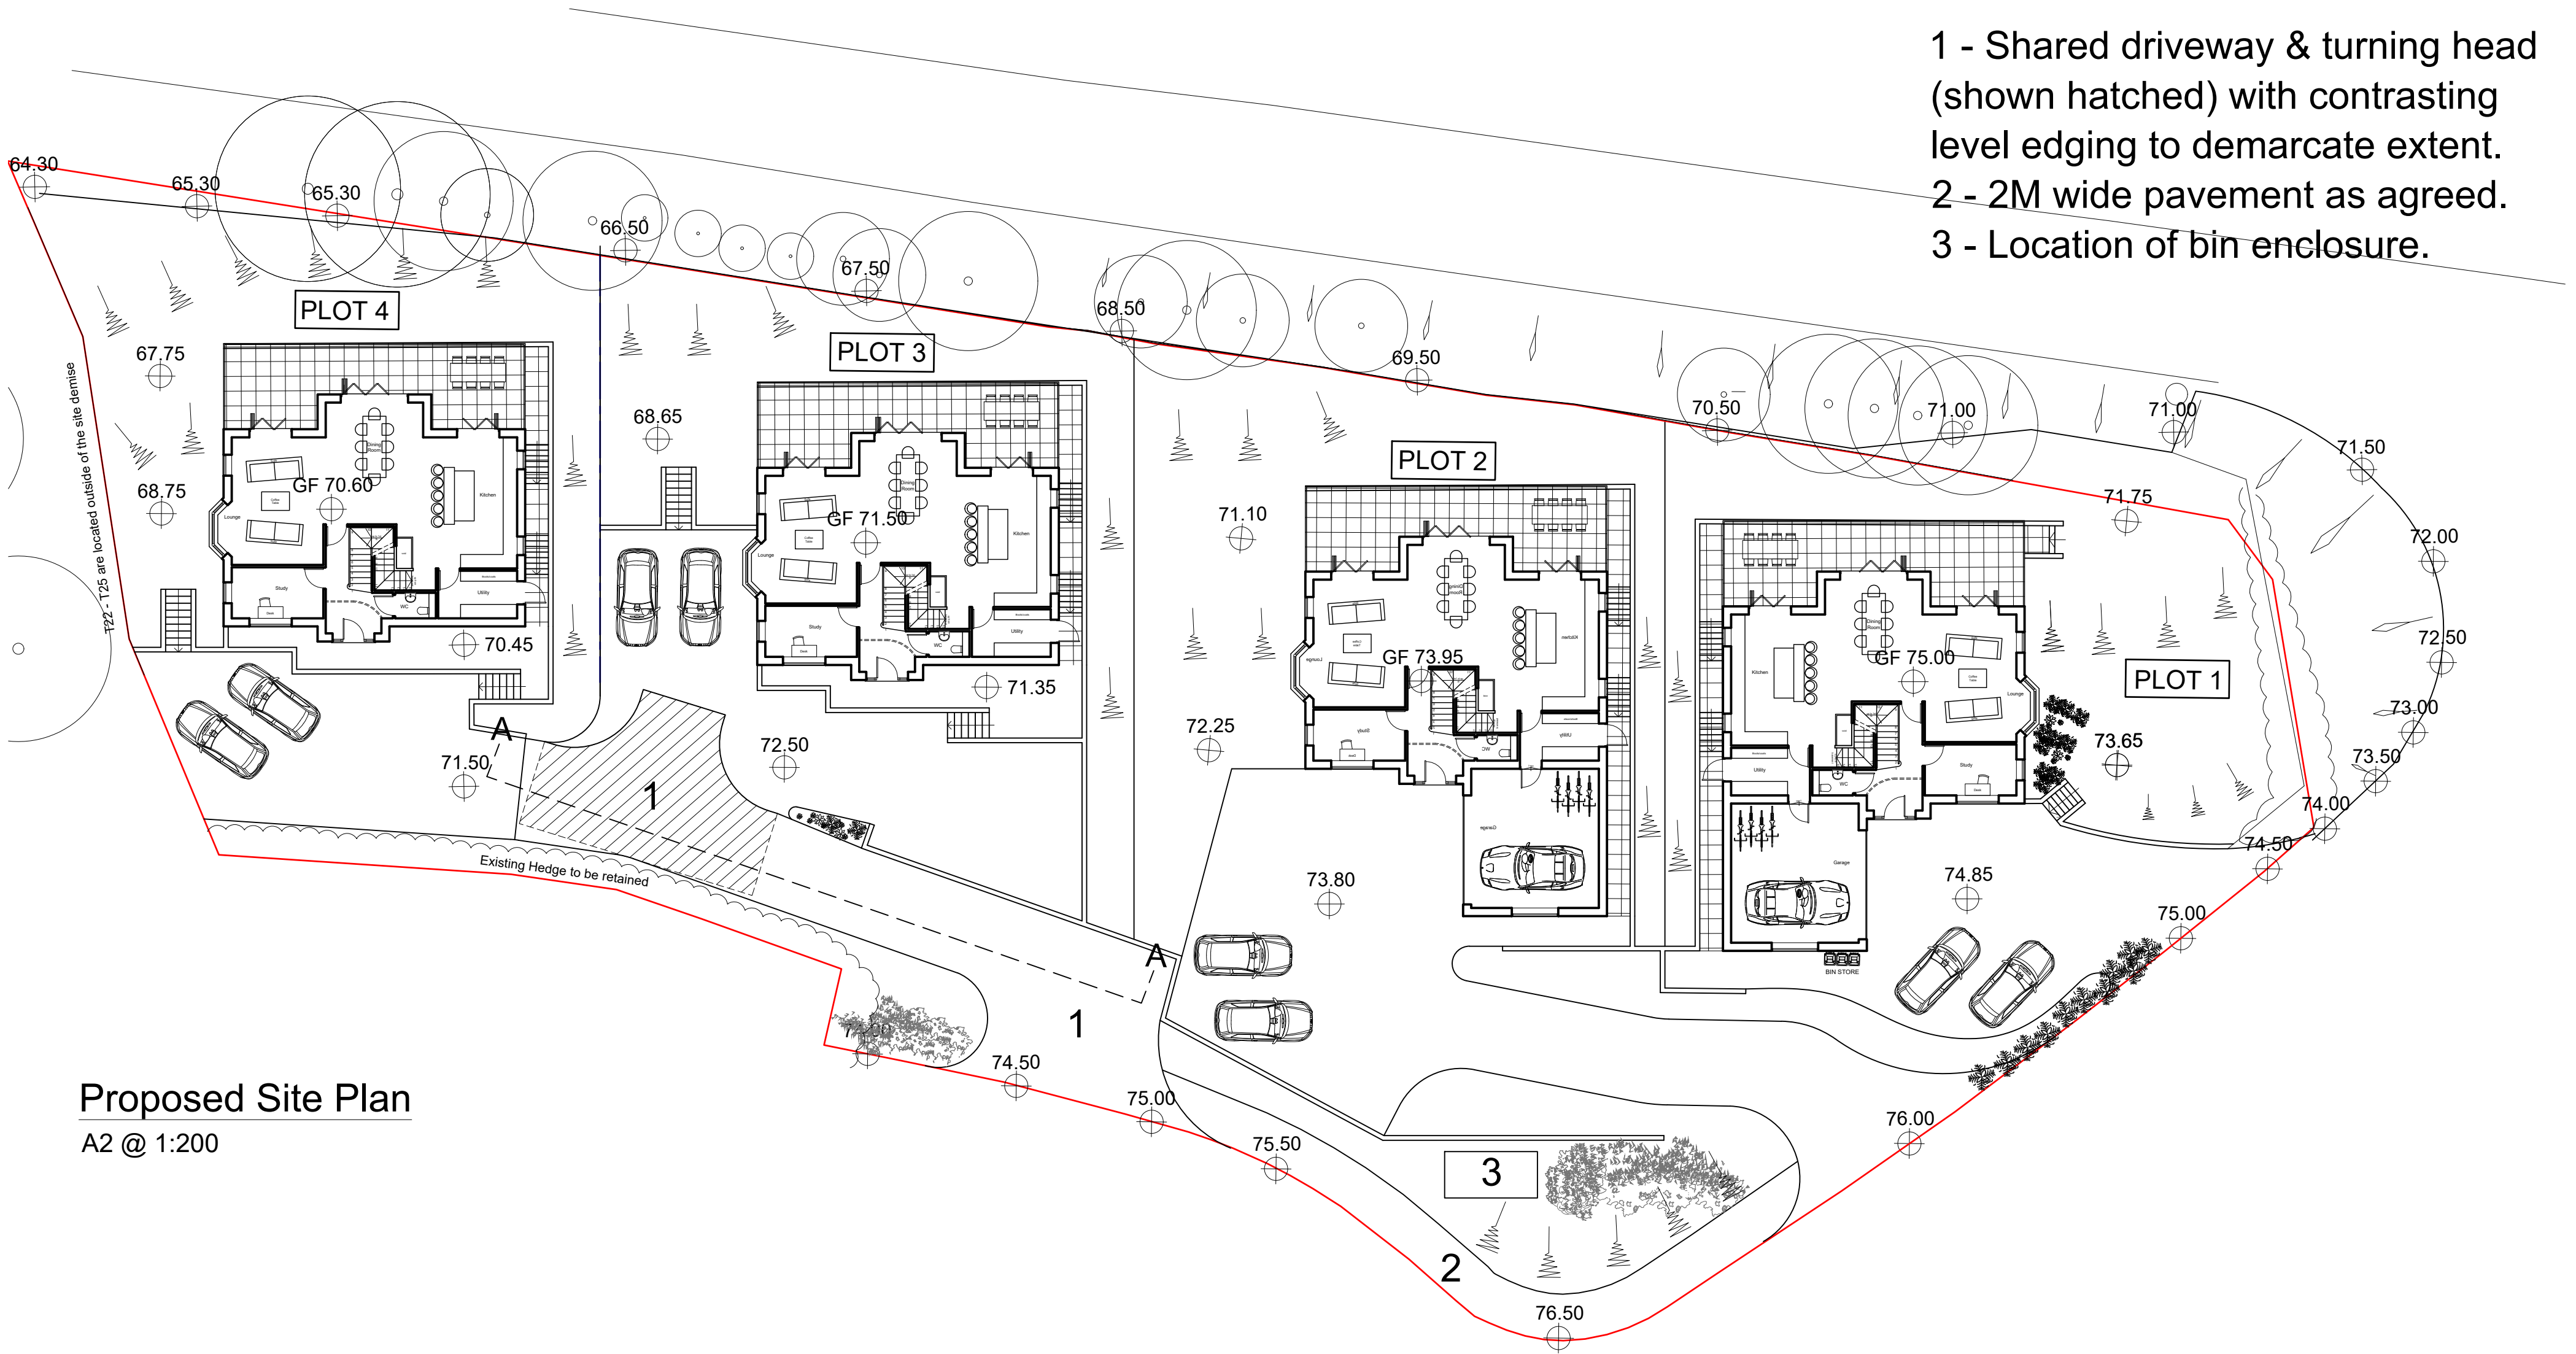

Proposed Site Plan
A2 @ 1:200

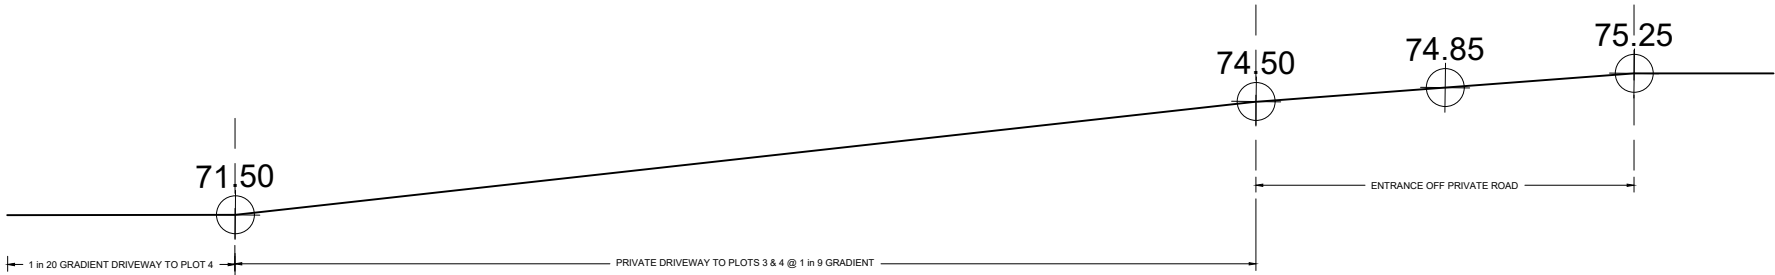


Section AA
A2 @ 1:200



JOB: Forest Lodge - Site 1		CLIENT: Forest Lodge Lane Developments Ltd		
ADDRESS: Forest Lodge Lane, Forest Lodge, Port Talbot				
TITLE: PR Site Plan				
SYSTEM No: AG/1429-22A		DATE: 09.06.22	DRW-No.	Rev
JOB No: 1429-22		Checked by:	P2	D
SCALES: A2 @ 1:200		DRAWN BY: M.Bailey		

REVISIONS DESCRIPTION:
A - Amendment for drawing continuity - 01.08.22 (DN)
B - Amends to suit LPA comments - 01.12.22 (MB)
C - Amendments following Highways comments - 02.05.23 (DN)
D - Amendment following comments form planning - 13.06.23 (DN)

ALL DIMENSIONS TO BE CHECKED ON SITE: Contractor to check and verify all building and site dimensions. The contractor is to comply in all respects with the current Building Regulations whether specifically stated on this drawing or not. This drawing must be read and checked against any other specialist drawing provided.

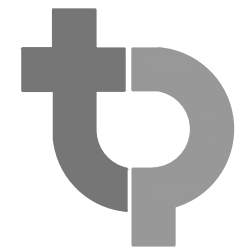

Thomas Parry Design Partnership
The Old Sketty Coach House,
21 Gower Road, Sketty
Swansea, SA2 9BX

t: 01792 290755

e: design@thomasperry.co.uk

w: www.thomasperry.co.uk

© COPYRIGHT THOMAS PARRY DESIGN PARTNERSHIP.