


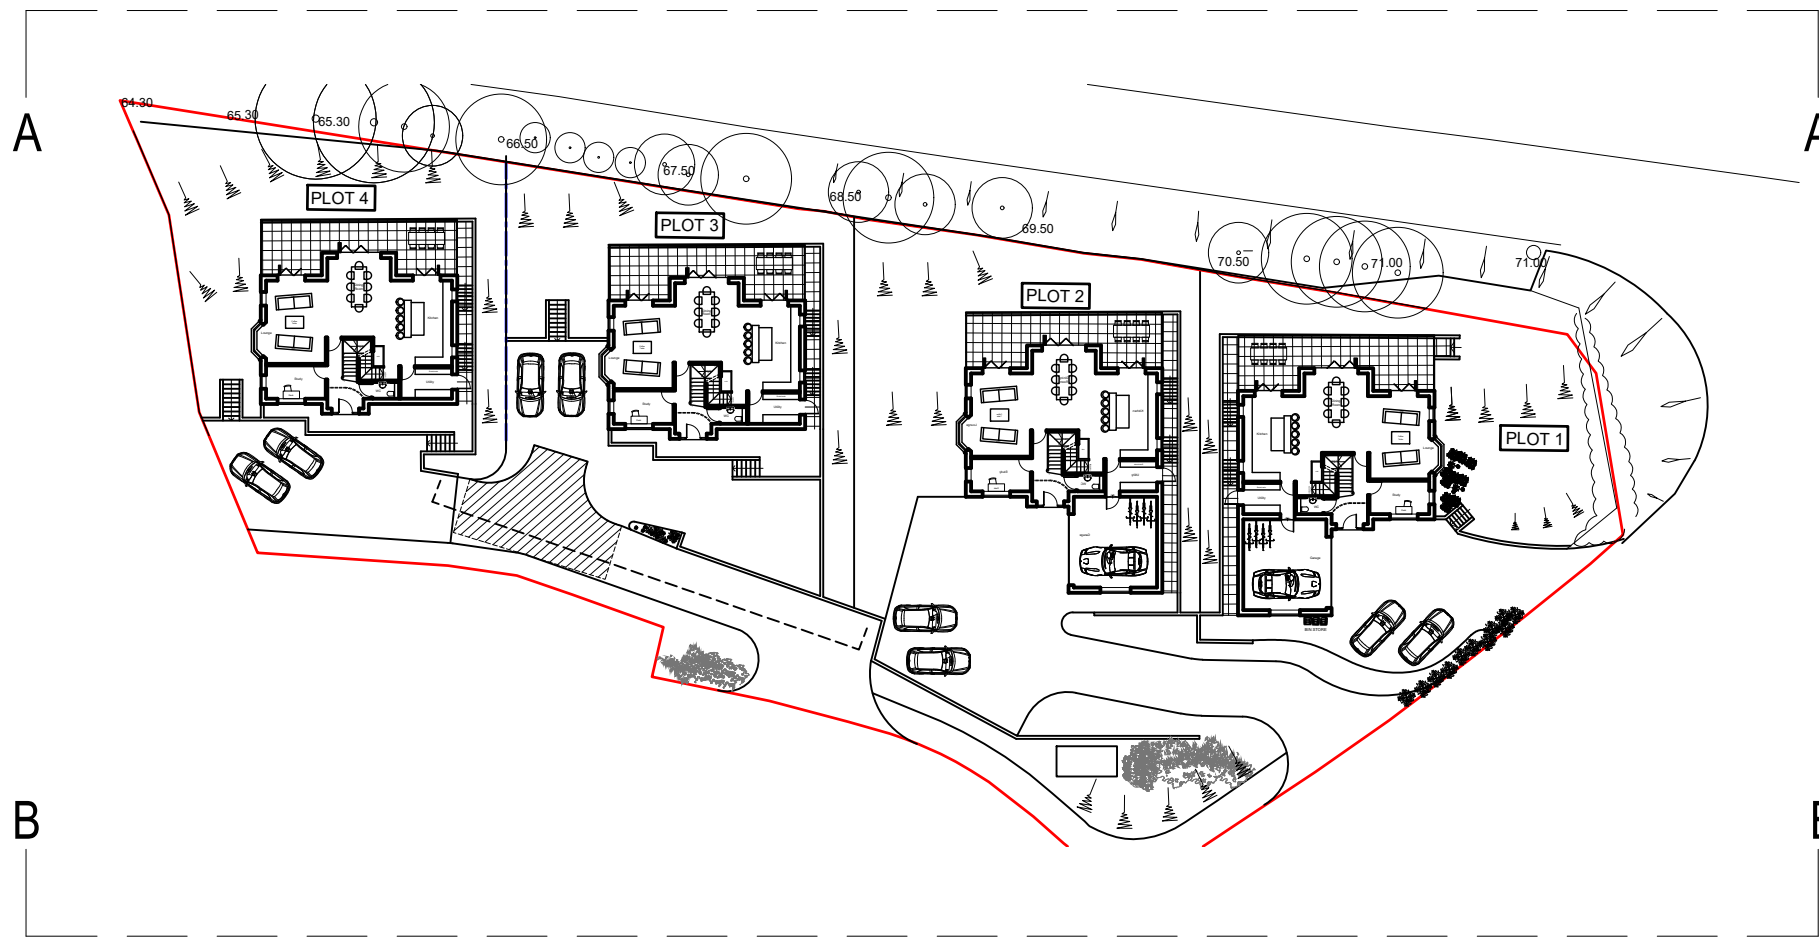

PROPOSED SITE PLAN
Scale 1:500




Site Location Plan
A2 @ 1:1250



PROPOSED STREET SCENE A
Trees Removed - Scale 1:200



PROPOSED STREET SCENE A
Scale 1:200

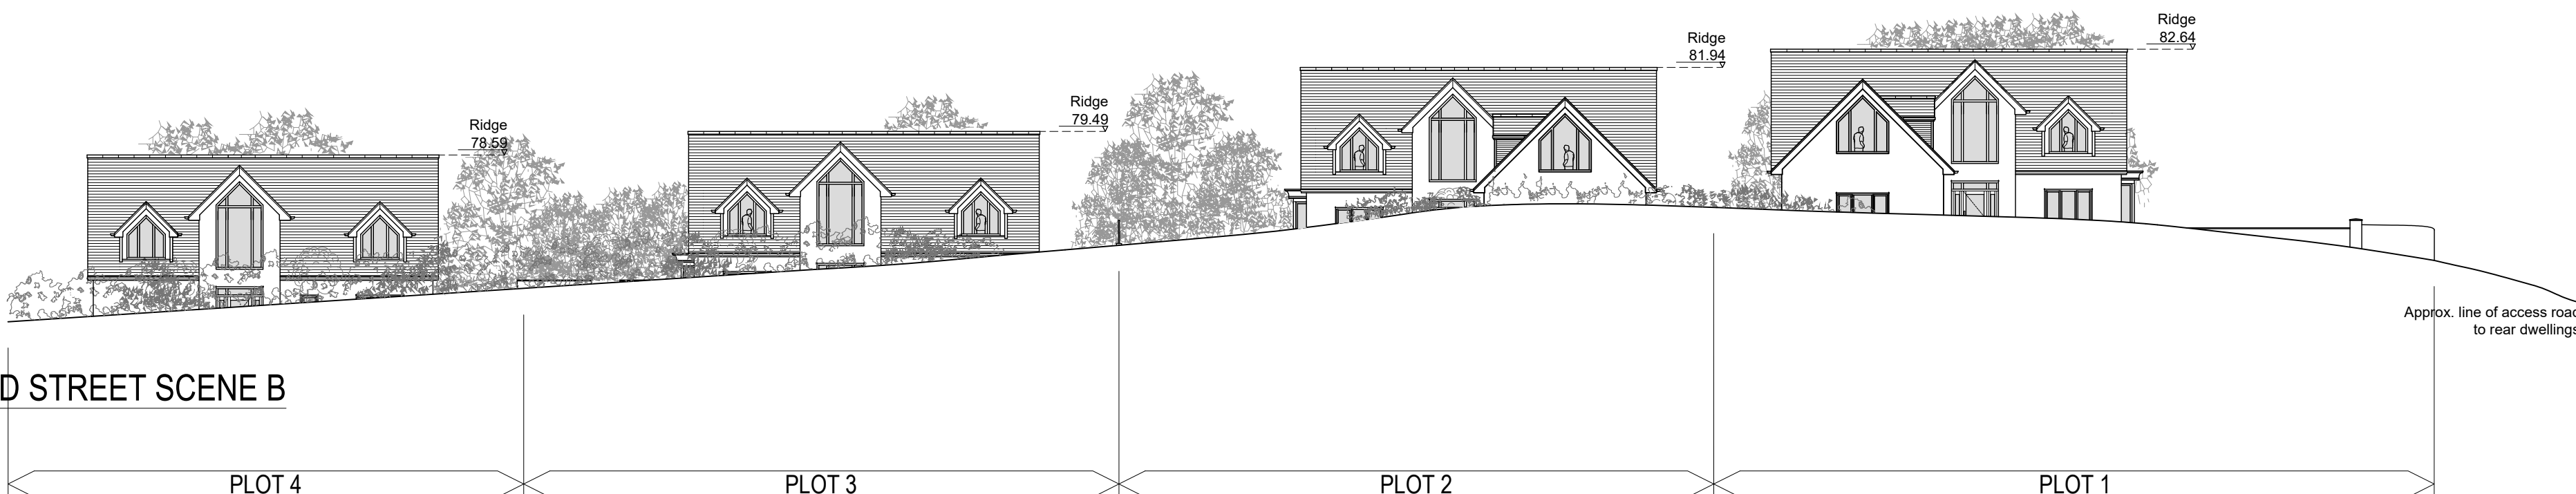

PROPOSED STREET SCENE B
Scale 1:200



JOB: Forest Lodge - Site 1		CLIENT: Forest Lodge Lane Developments Ltd	
ADDRESS: Forest Lodge Lane, Forest Lodge, Port Talbot			
TITLE: PROPOSED STREET SCENE			
SYSTEM No: AG/1429-22A	DATE: 09.06.22	DRW-No.	Rev
JOB No: 1429-22	Checked by:	P3	D
SCALES: A1@1:200/1:500	DRAWN BY: M.Bailey		
REVISIONS DESCRIPTION:			
A - Amendments for planning. 22.07.22 (DN)			
B - Amends to suit LPA comments. 01.12.22 (MB)			
C - Scaled plan at 1:1250 added. 05.12.22 (MB)			
D - Amended to reflect revised site plan. 30.05.23 (DN)			
ALL DIMENSIONS TO BE CHECKED ON SITE: Contractor to check and verify all building and site dimensions. The contractor is to comply in all respects with the current Building Regulations whether specifically stated on this drawing or not. This drawing must be read and checked against any other specialist drawing provided.			