


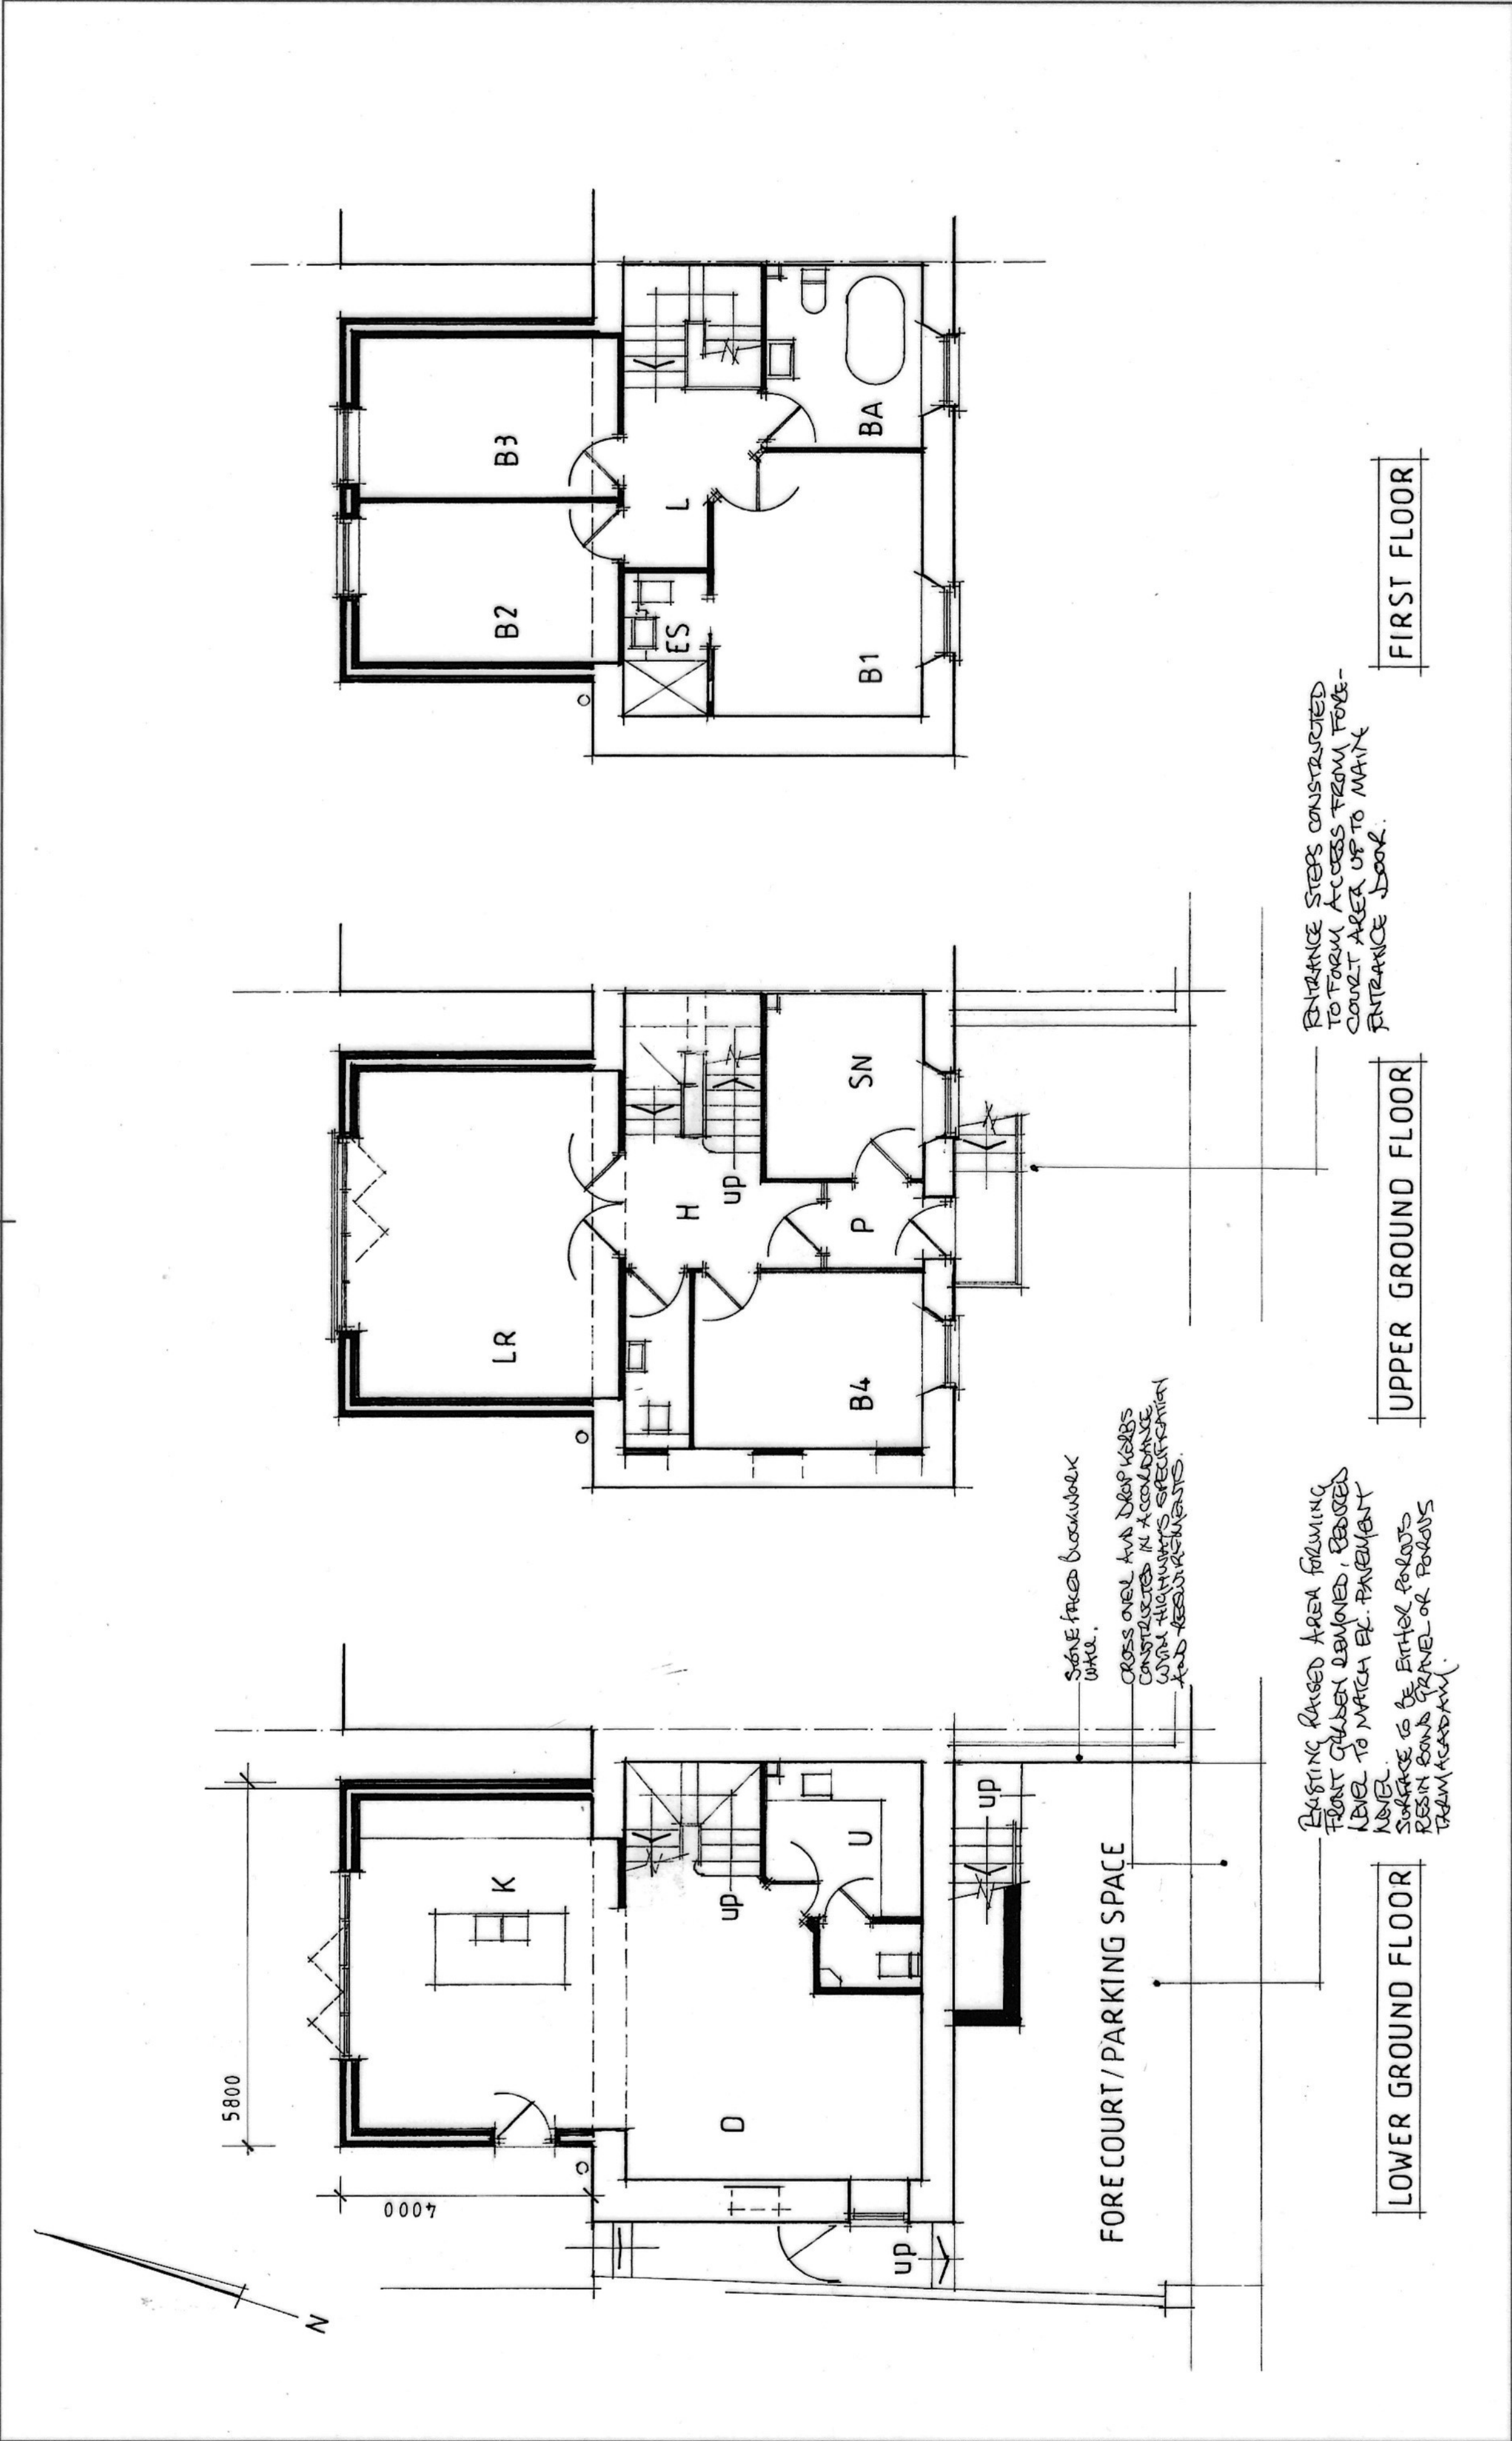

mjs designs(cymru)ltd architectural design - project management 07530 134442	NOTES: 0m 1m 2m 3m 4m 5m 6m  All dimensions must be checked on site and not scaled from this drawing.	Client Gregg Sorokin	Scale 1:100@ A3	Drawing Title PROPOSED(Floor Plans)	
		Job Title 29, Derwen Road, Alltwen, SA8 3AU	Drawn by	Drg No. 222302.03 B	Rev
			Date 07. 2022		