



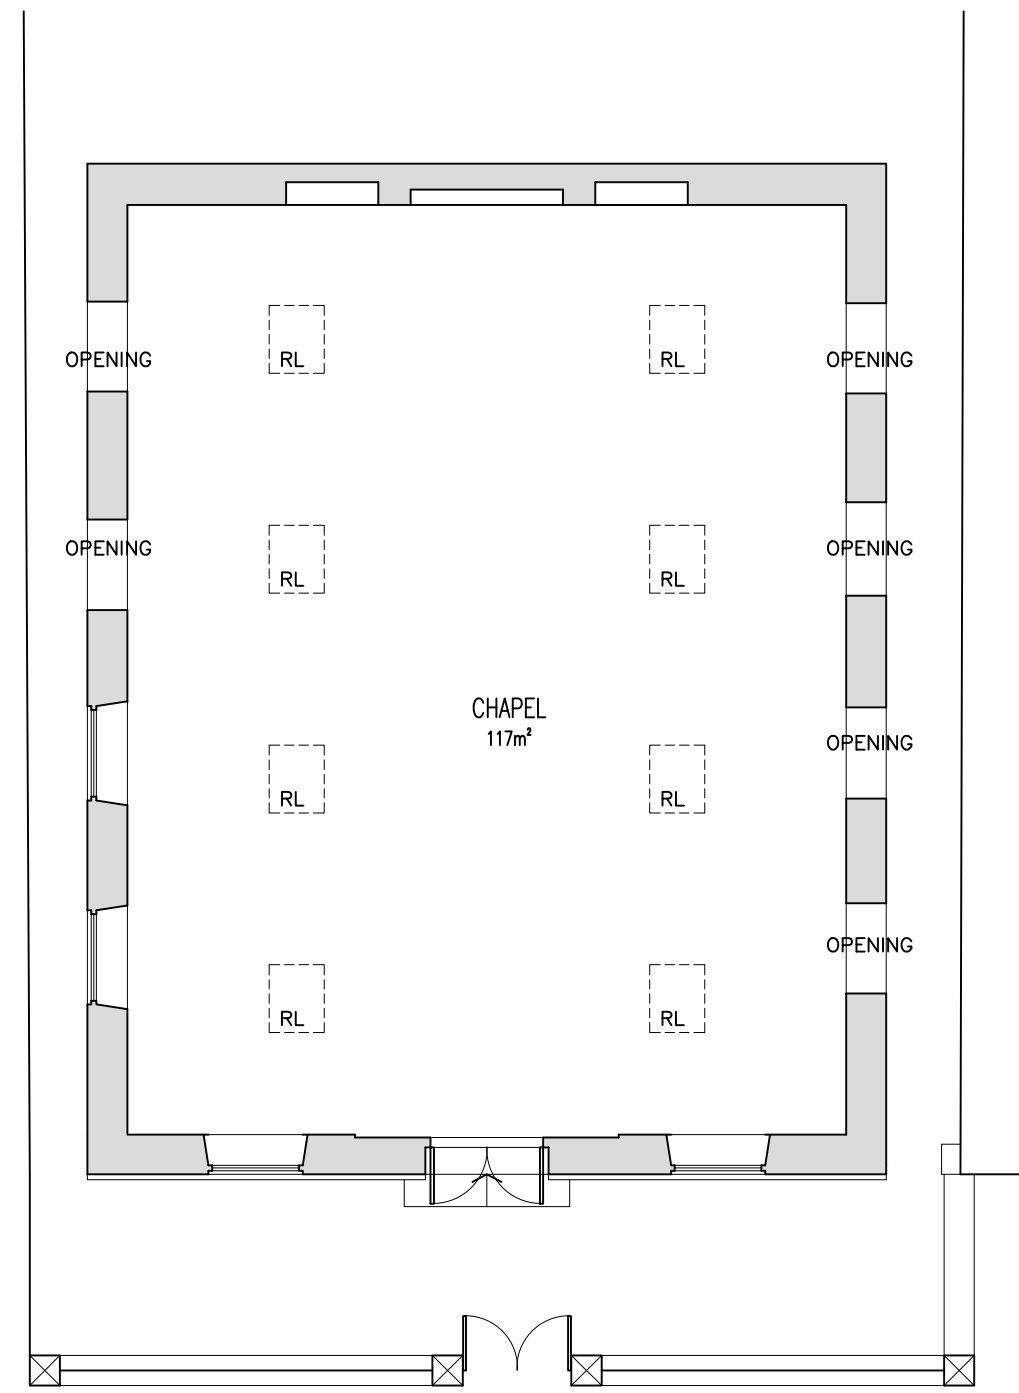


EXISTING GROUND FLOOR PLAN
SCALE 1:100 ● A1

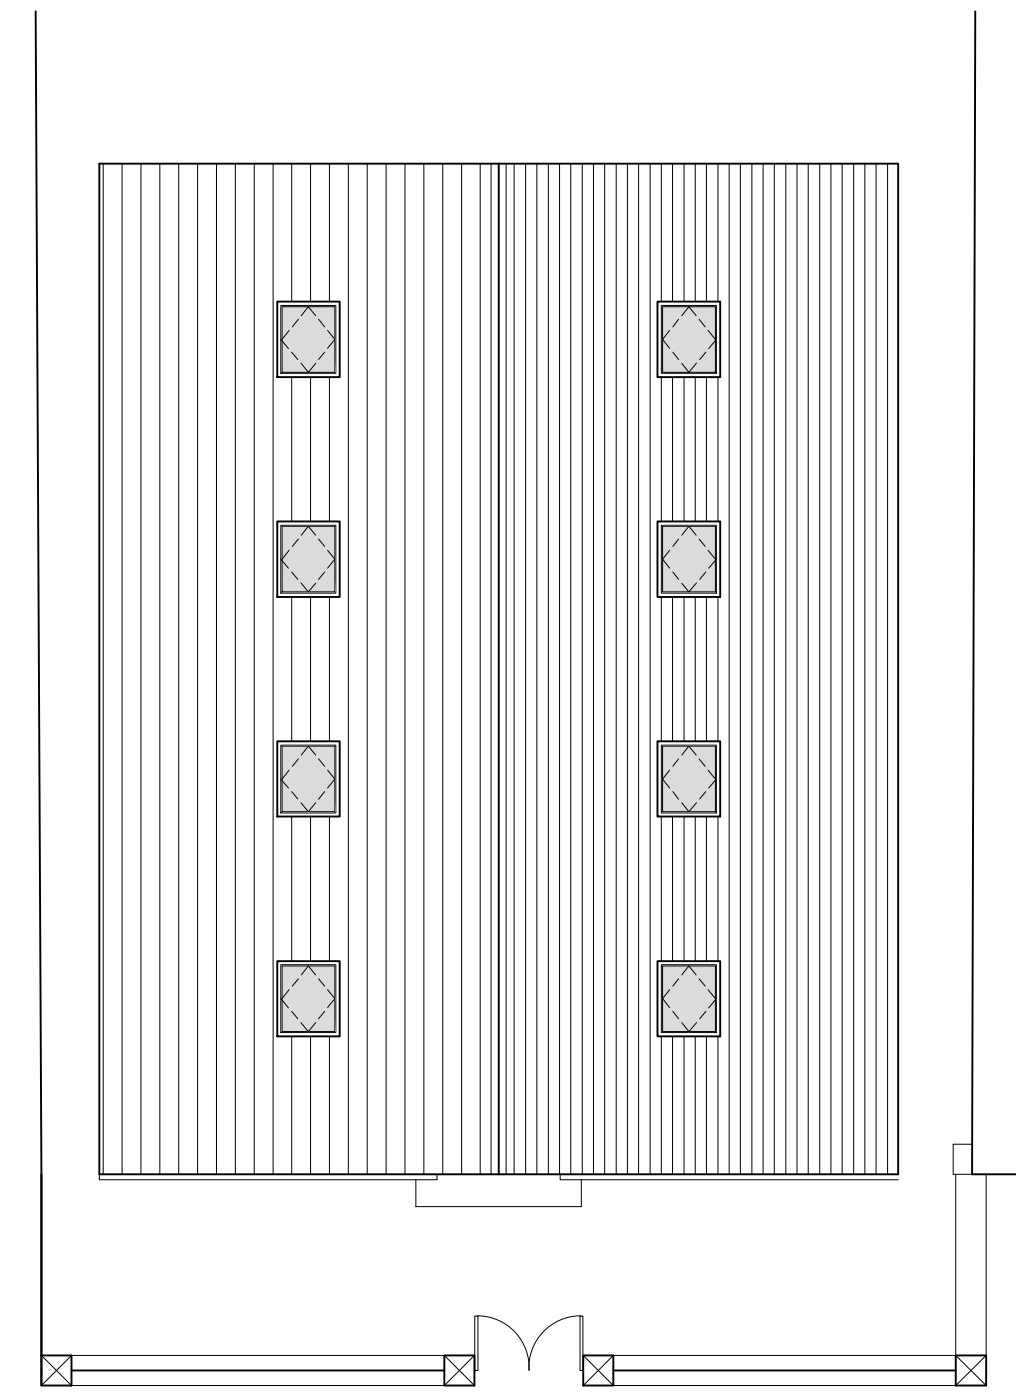


EXISTING ROOF PLAN
SCALE 1:100 ● A1




SITE LOCATION PLAN
SCALE 1:1250 ● A1
SITE AREA = 372sqm

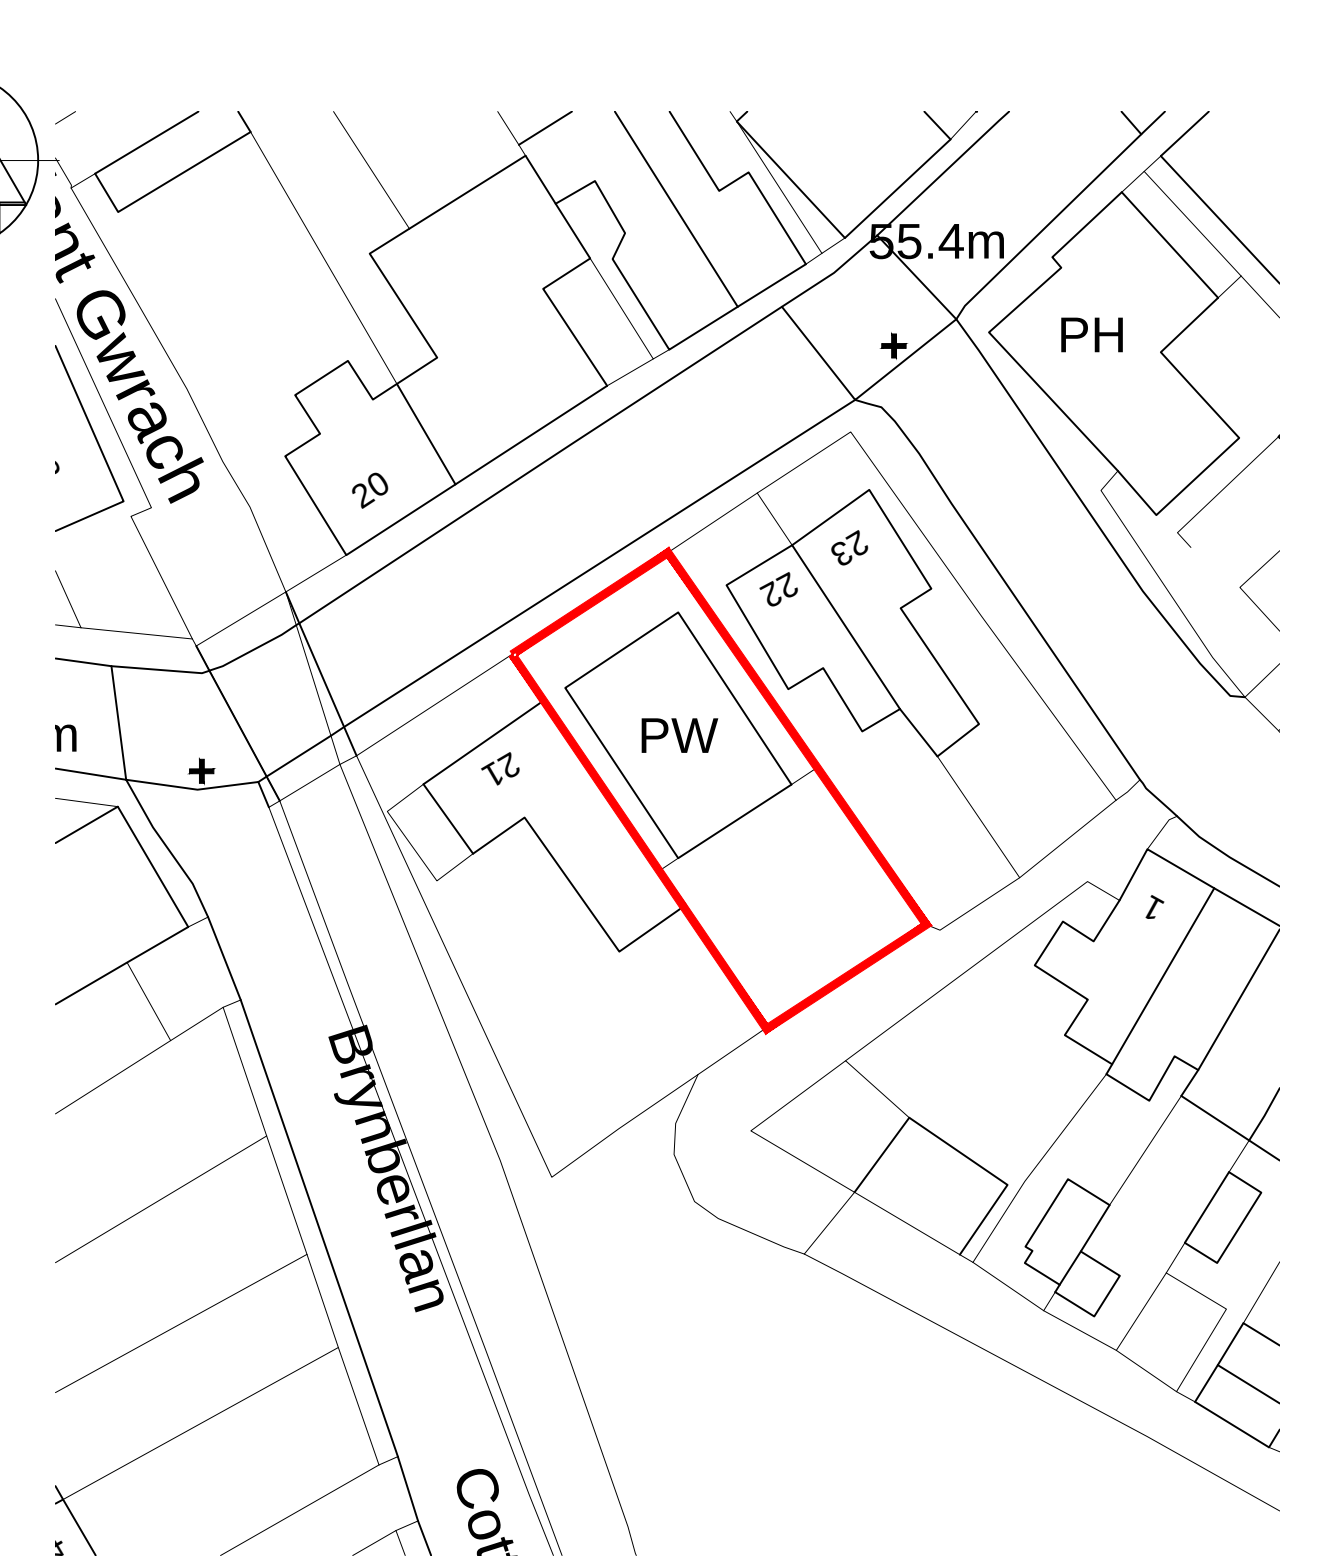


BLOCK PLAN
SCALE 1:500 ● A1

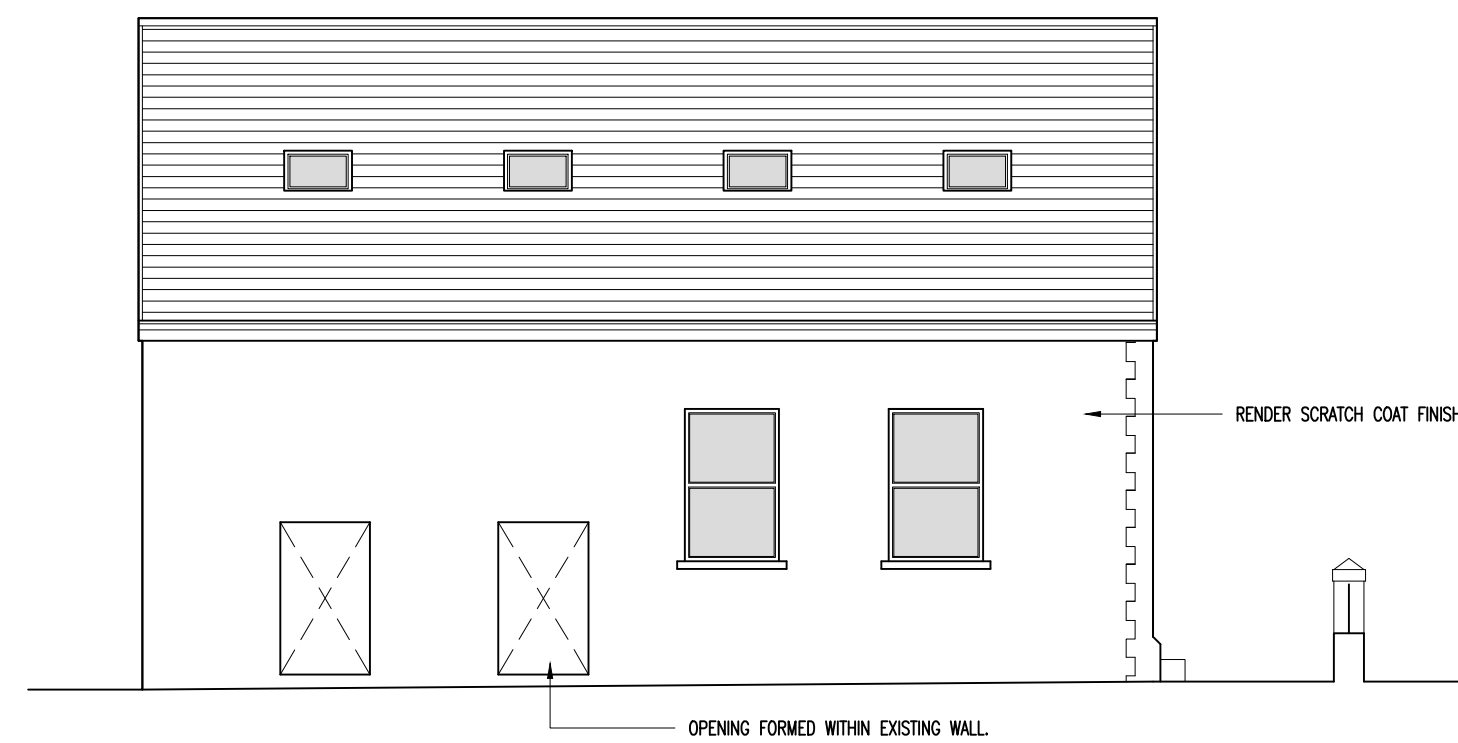


EXISTING NORTH EAST ELEVATION
SCALE 1:100 ● A1

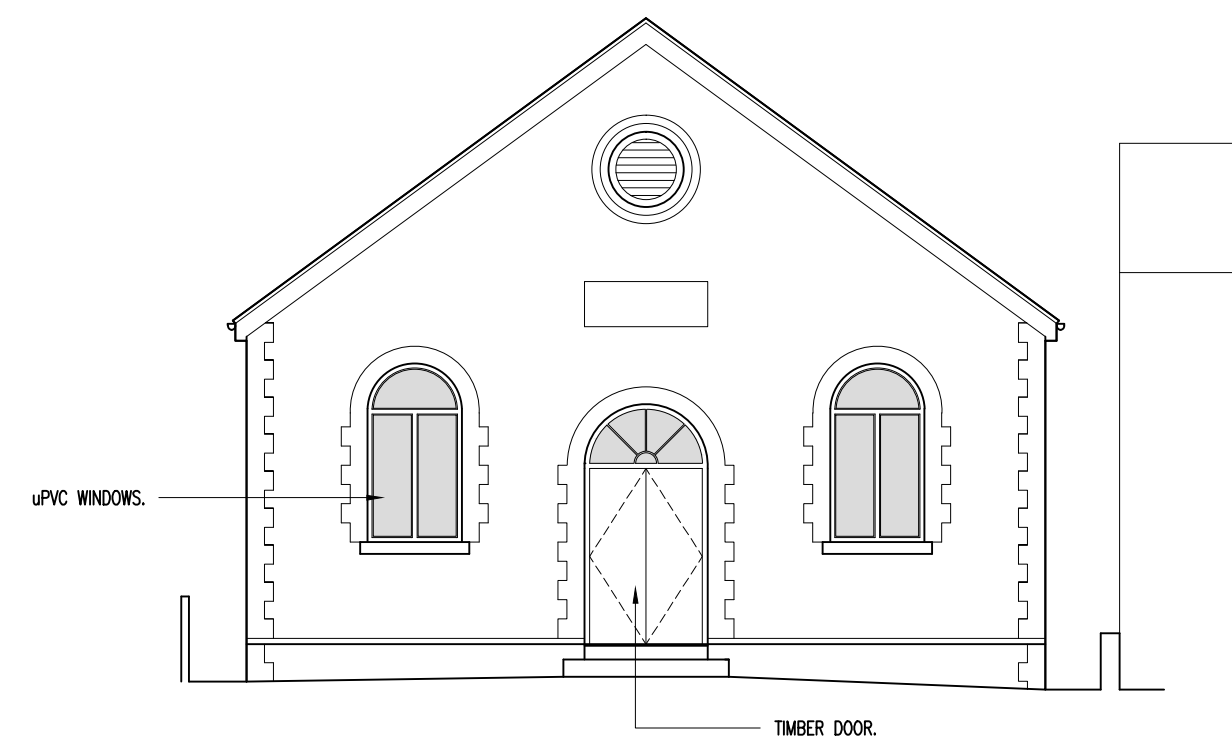


EXISTING NORTH WEST ELEVATION
SCALE 1:100 ● A1

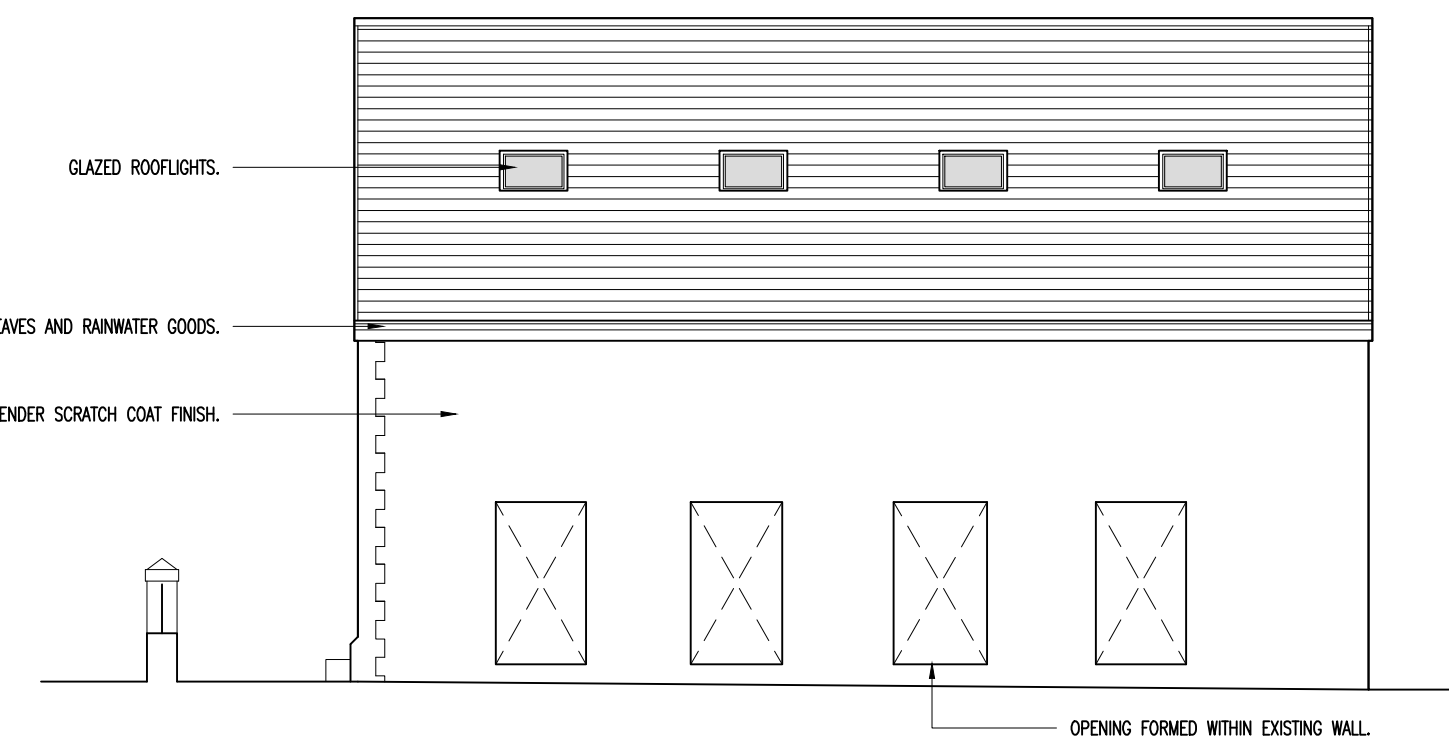


EXISTING SOUTH WEST ELEVATION
SCALE 1:100 ● A1

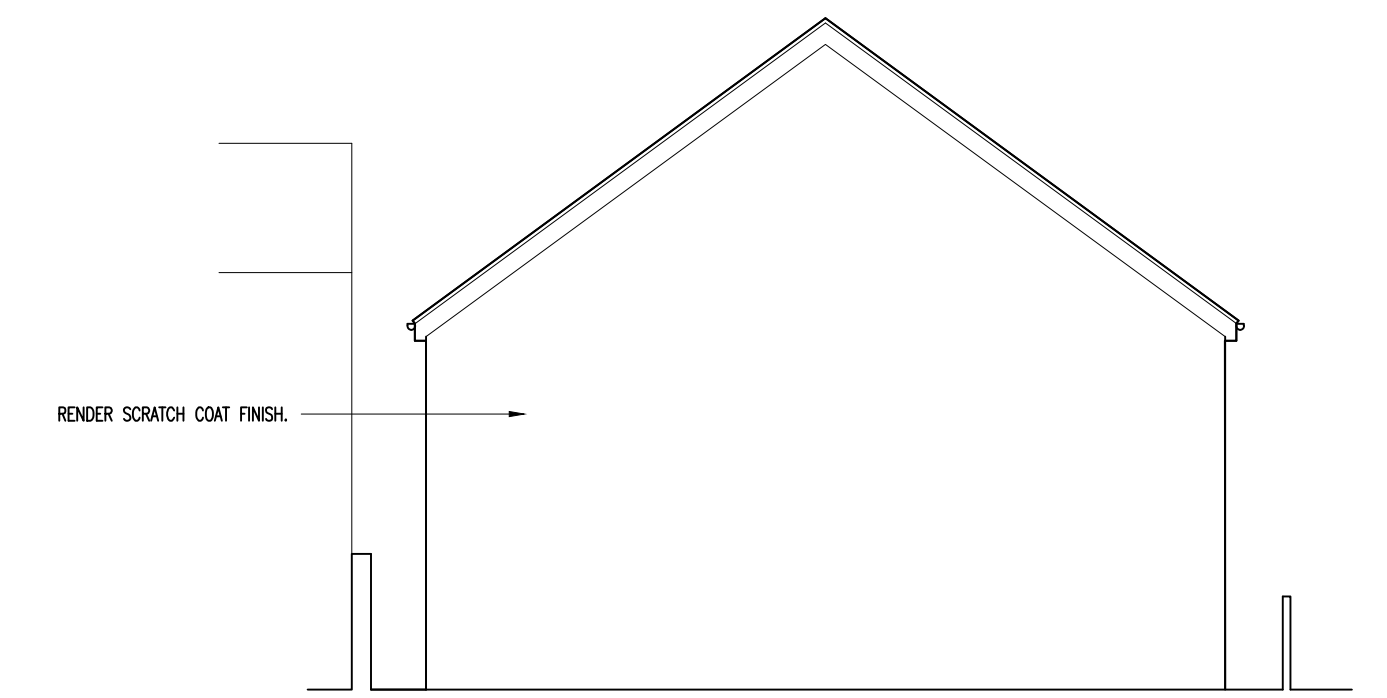

EXISTING SOUTH EAST ELEVATION
SCALE 1:100 ● A1

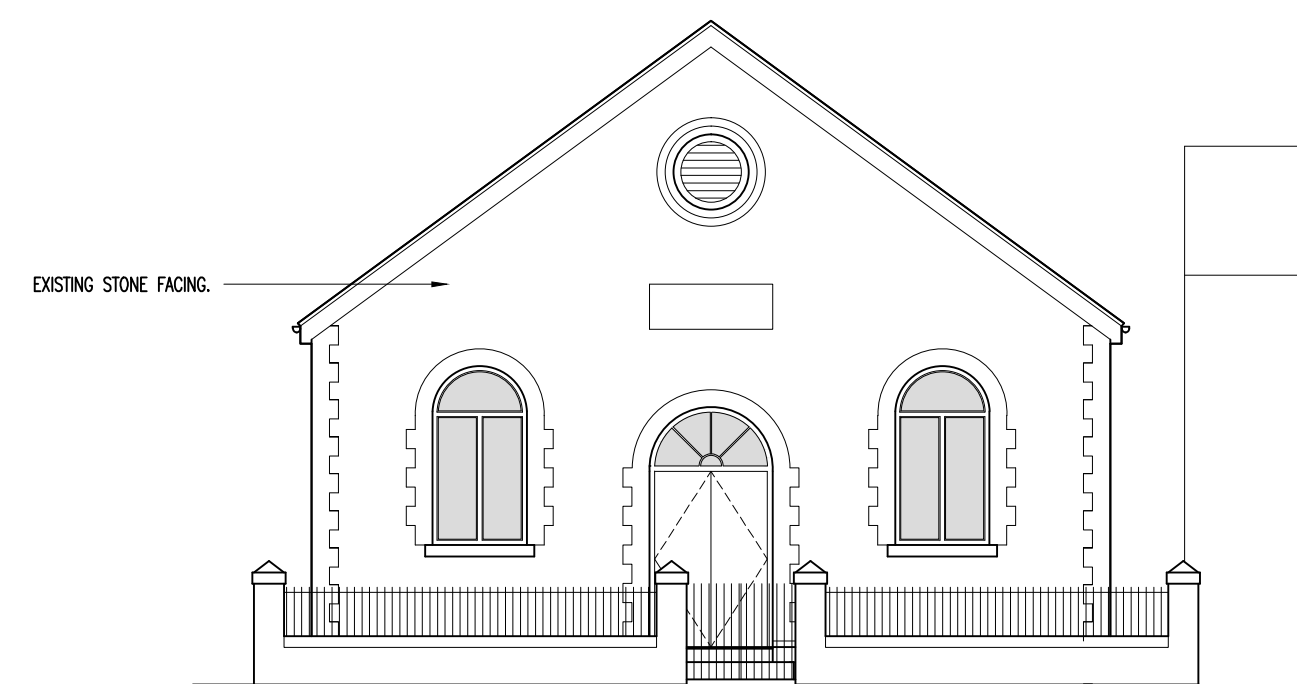

EXISTING NORTH WEST ELEVATION SHOWING BOUNDARY WALL
SCALE 1:100 ● A1

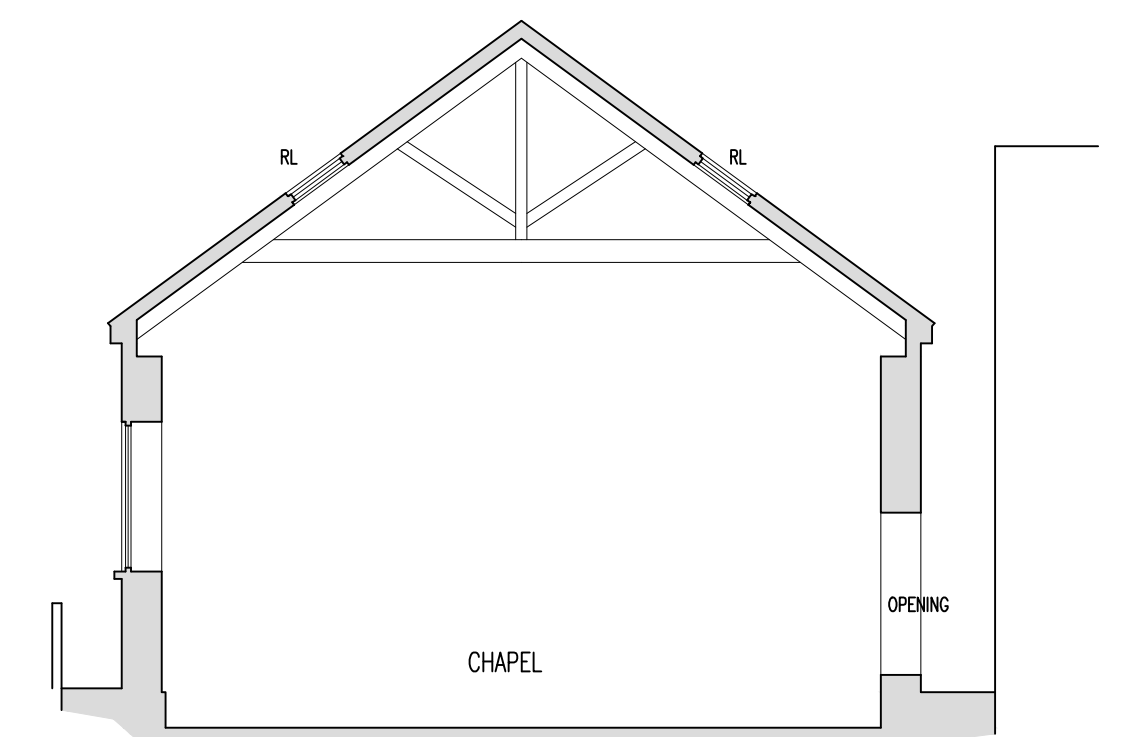

EXISTING SECTION
SCALE 1:100 ● A1