




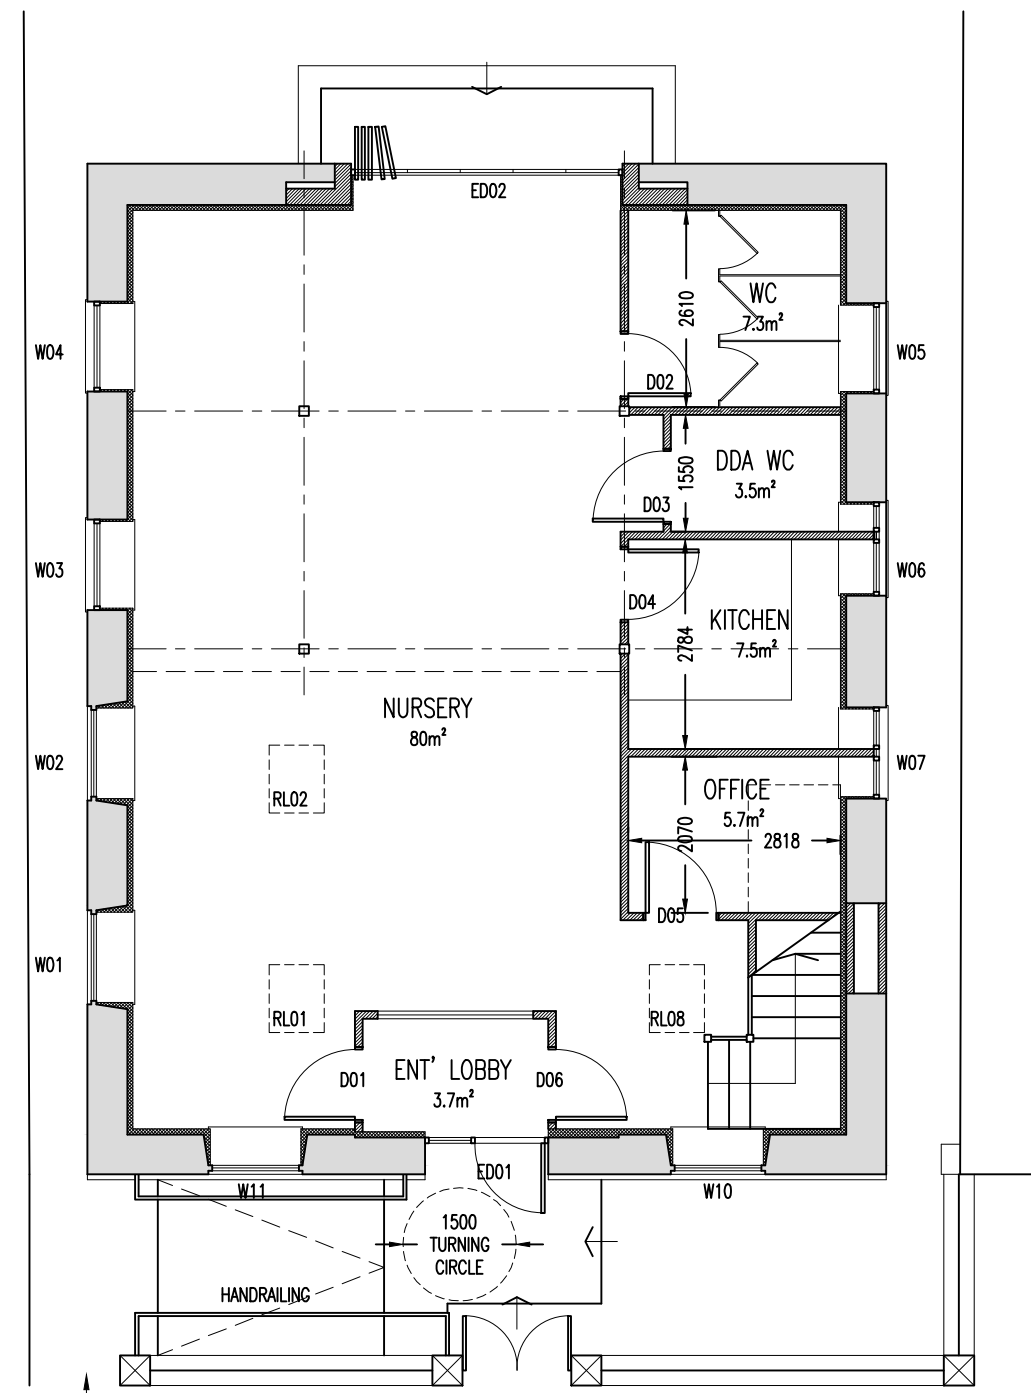



PROPOSED GROUND FLOOR PLAN
SCALE 1:100 © A1

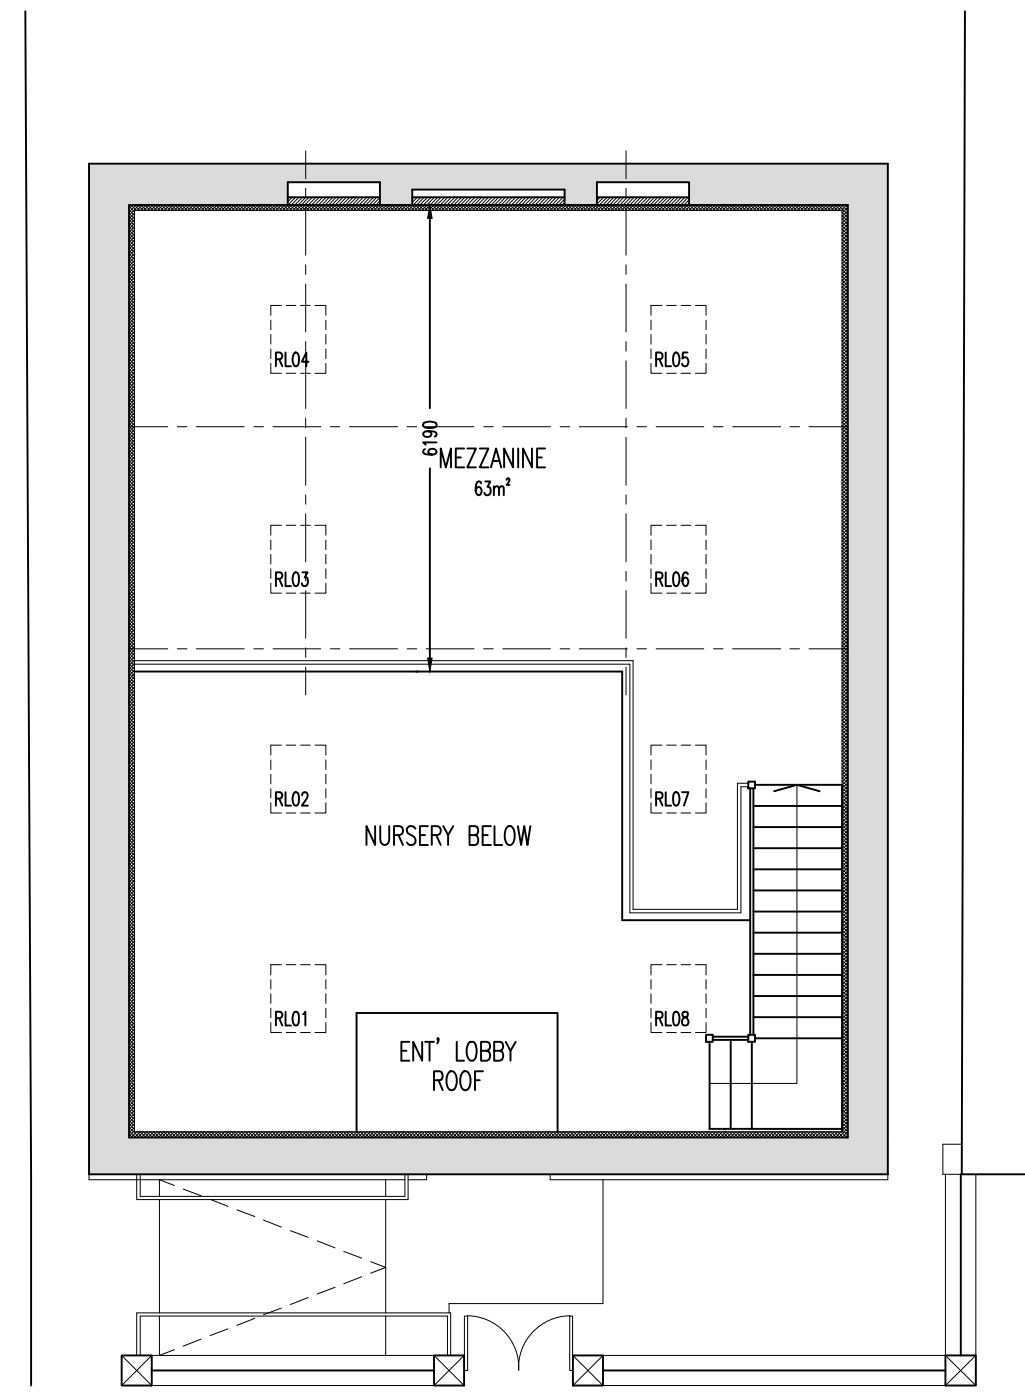


PROPOSED FIRST FLOOR PLAN
SCALE 1:100 © A1

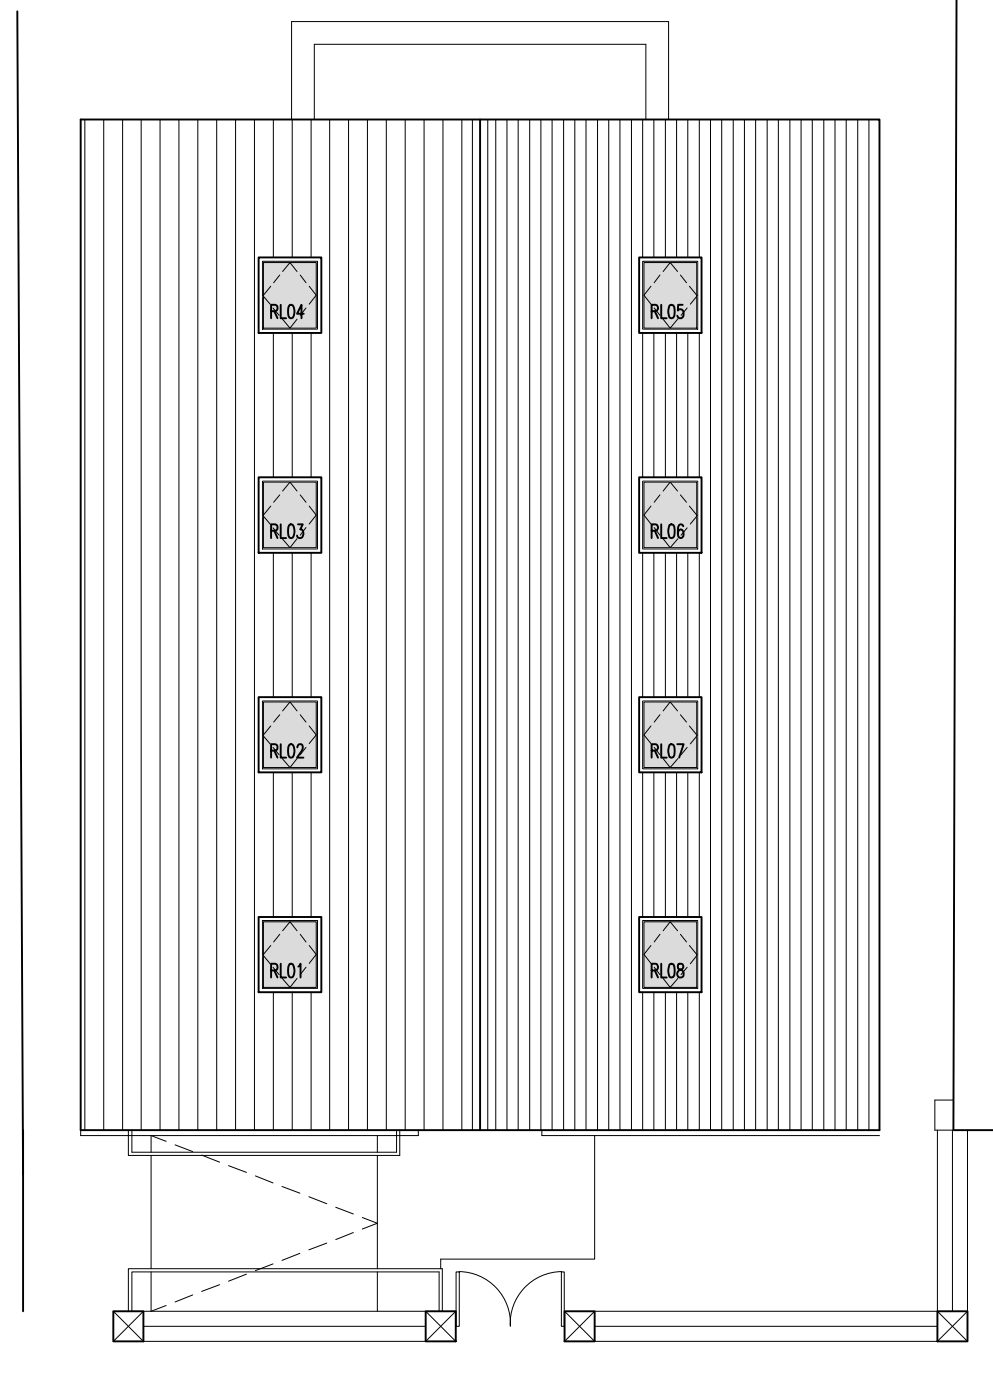

PROPOSED ROOF PLAN
SCALE 1:100 © A1

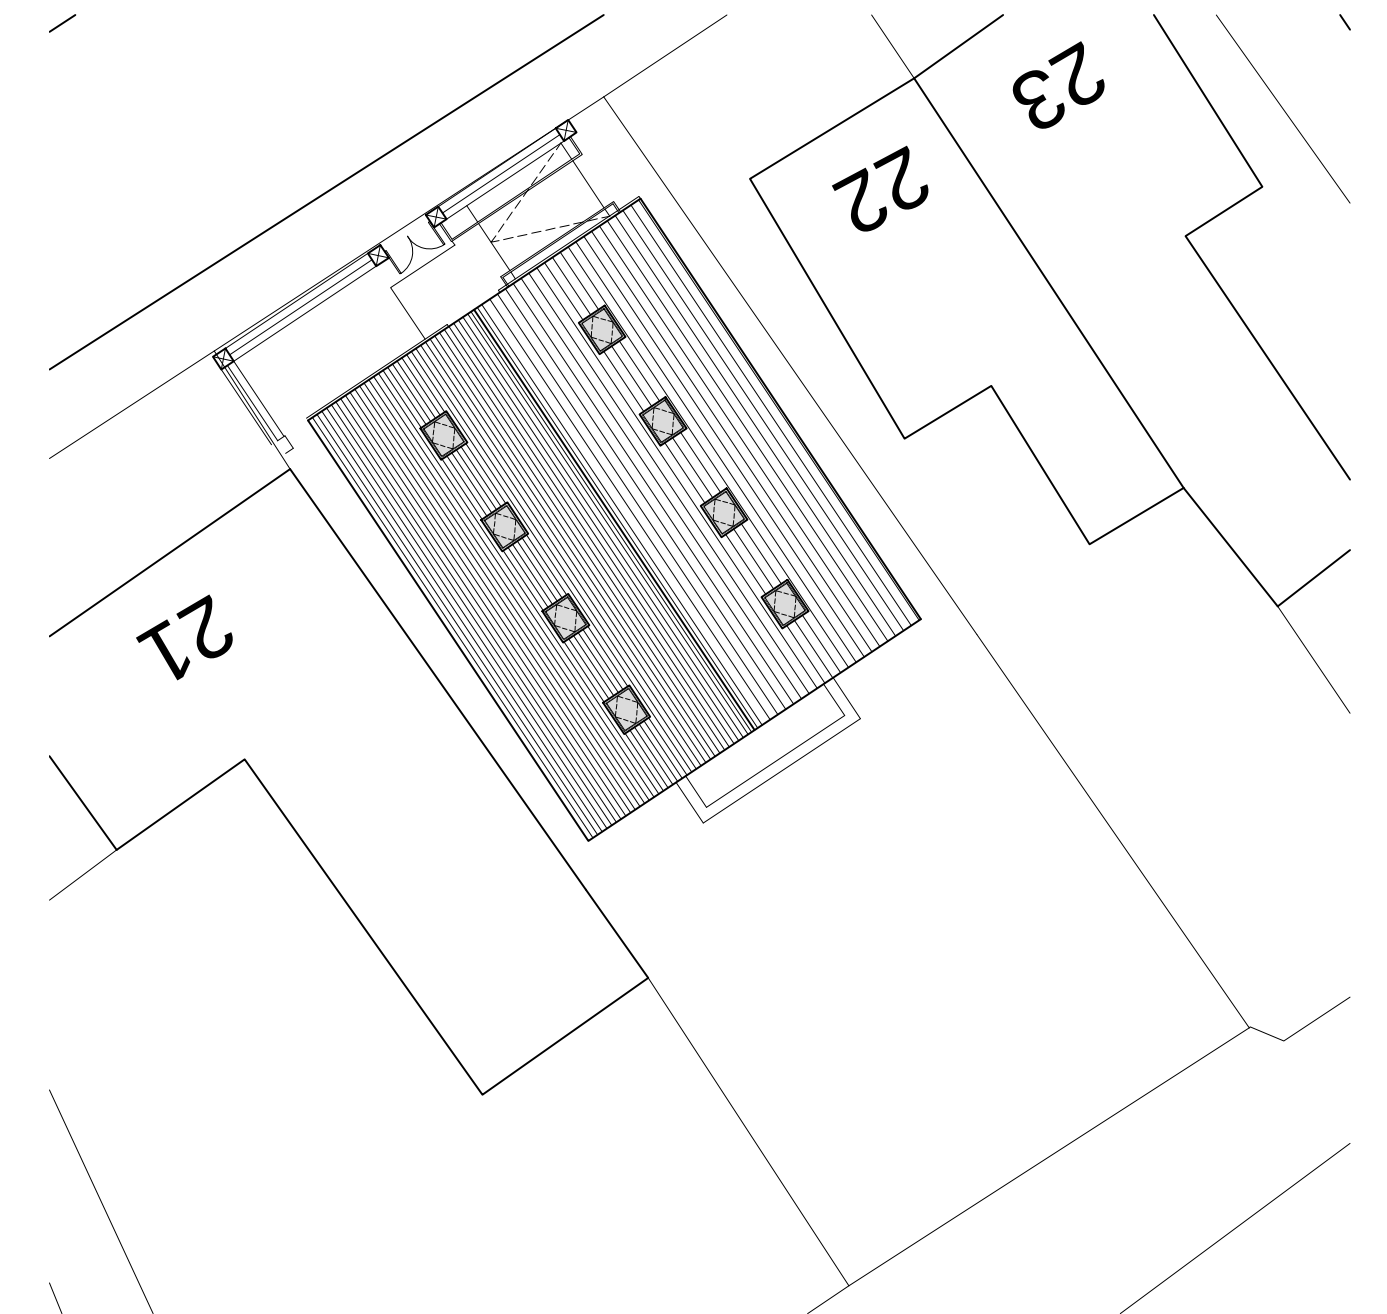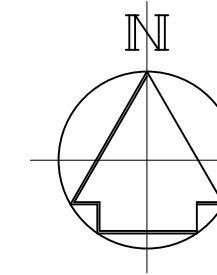


PROPOSED SITE PLAN
SCALE 1:200 © A1

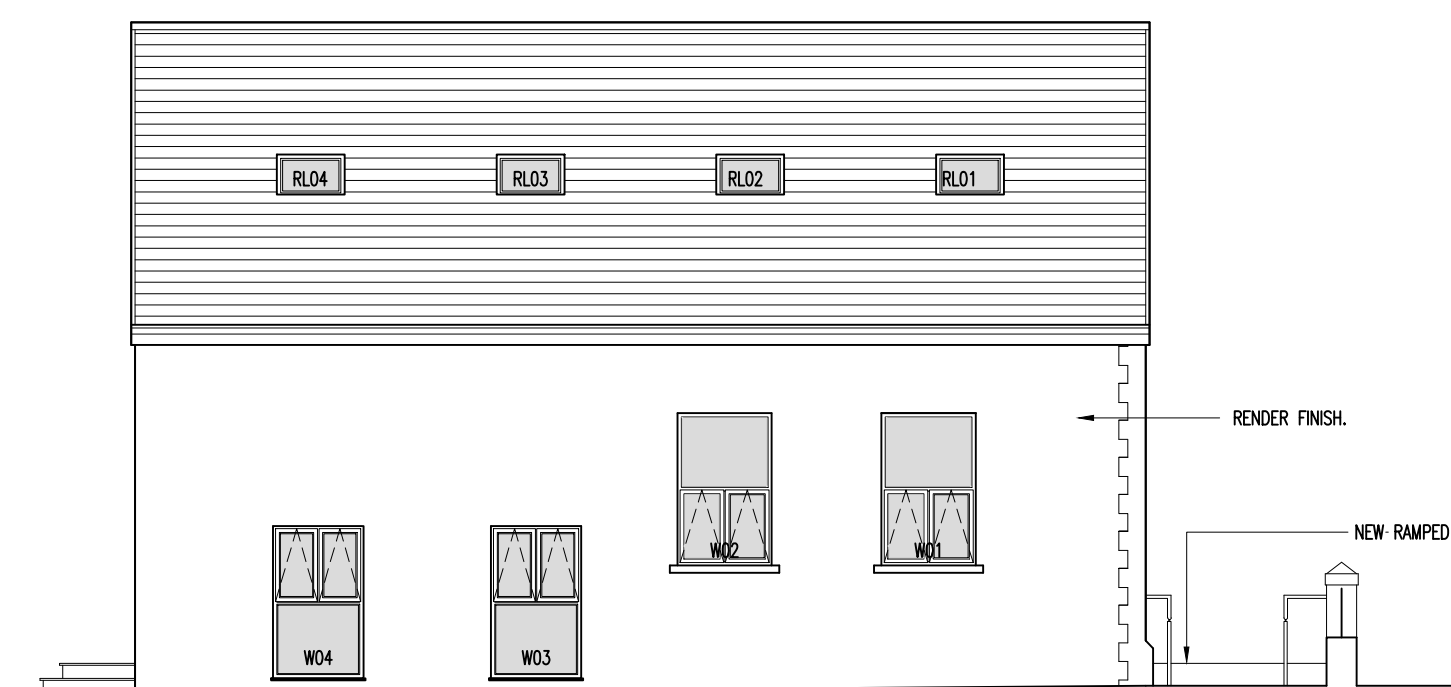


PROPOSED NORTH EAST ELEVATION
SCALE 1:100 © A1




PROPOSED NORTH EAST ELEVATION
SCALE 1:100 © A1

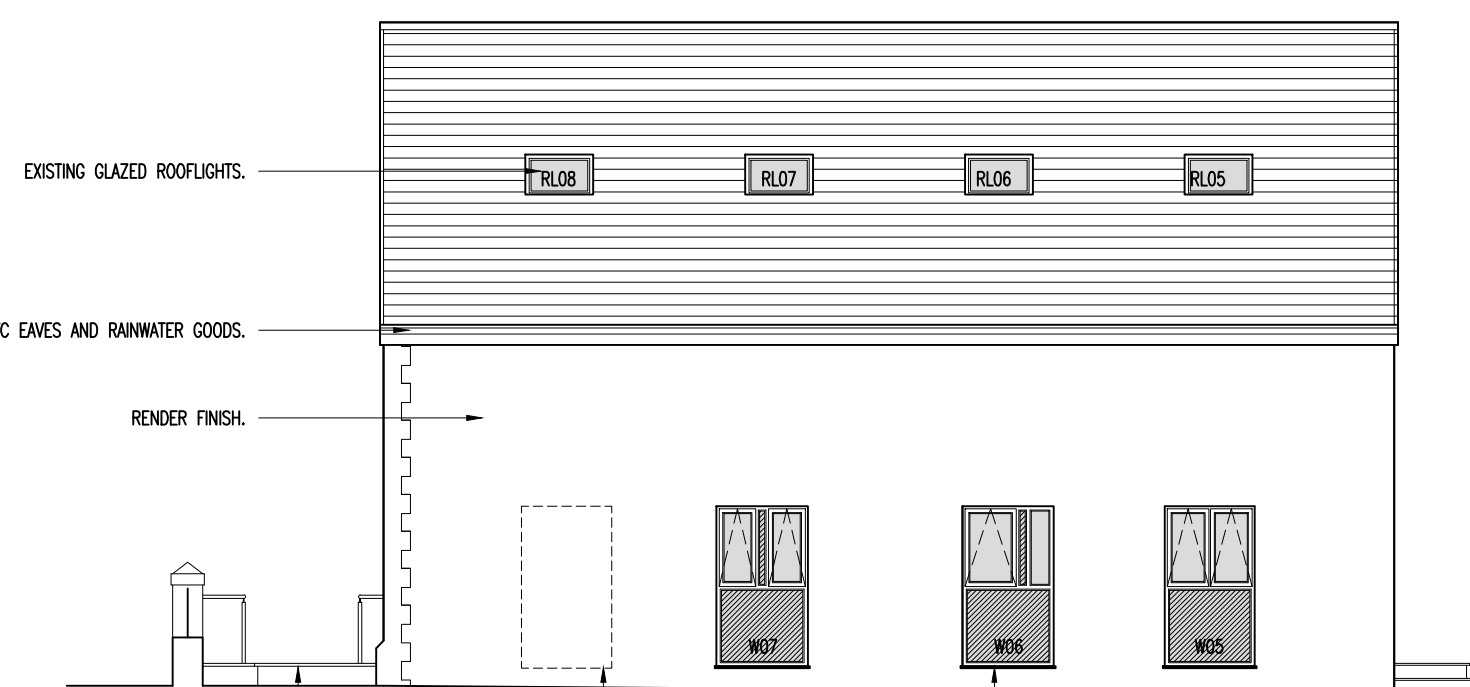


PROPOSED SOUTH WEST ELEVATION
SCALE 1:100 © A1

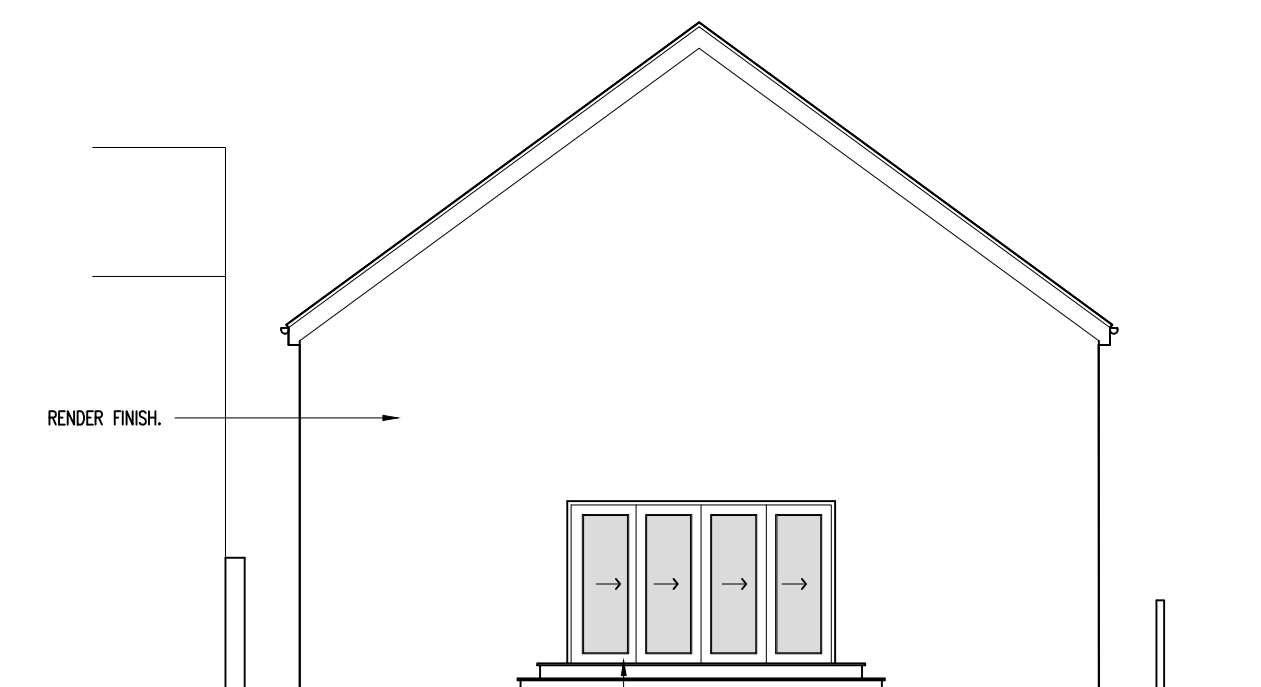

PROPOSED SOUTH EAST ELEVATION
SCALE 1:100 © A1

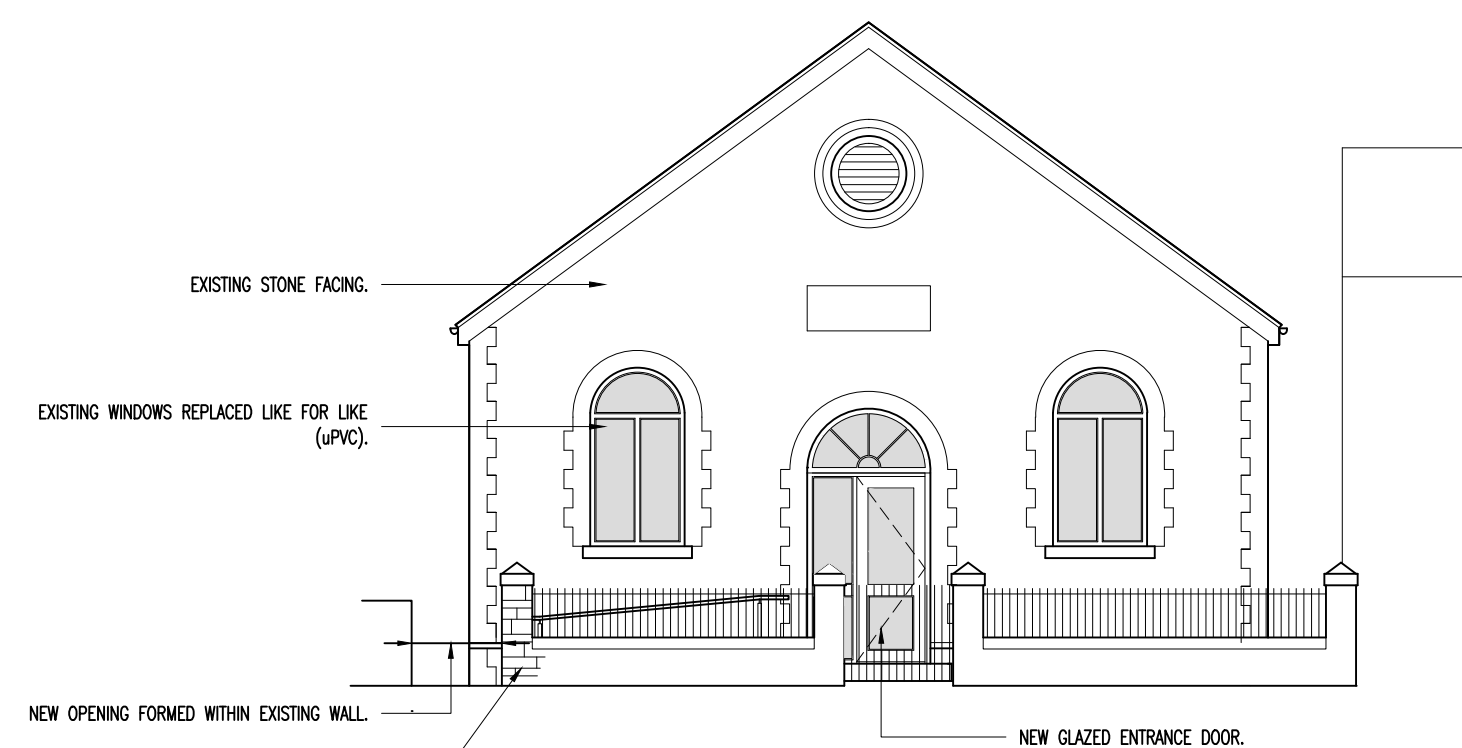

EXISTING NORTH EAST ELEVATION SHOWING BOUNDARY WALL
SCALE 1:100 © A1

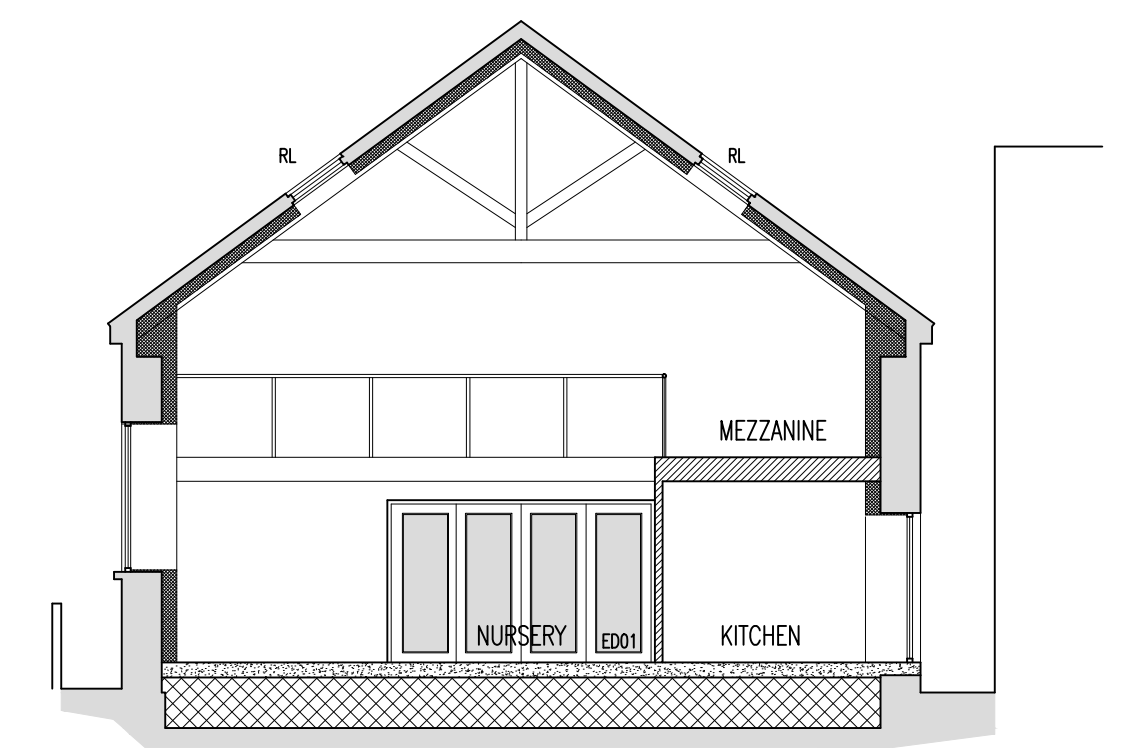

PROPOSED SECTION
SCALE 1:100 © A1