



NO.	NOTES
1	Do not scale off drawing. All dimensions are given in millimetres unless otherwise stated.
2	Do not scale off drawing. All dimensions are given in millimetres unless otherwise stated.
3	Do not scale off drawing. All dimensions are given in millimetres unless otherwise stated.
4	Do not scale off drawing. All dimensions are given in millimetres unless otherwise stated.
5	Do not scale off drawing. All dimensions are given in millimetres unless otherwise stated.

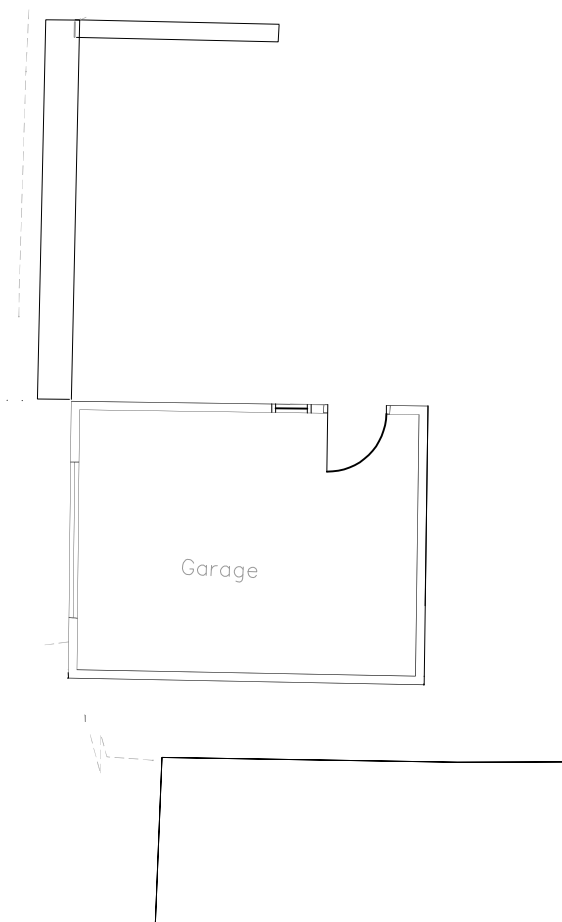

EXISTING LOWER GROUND FLOOR PLAN SCALE 1:100

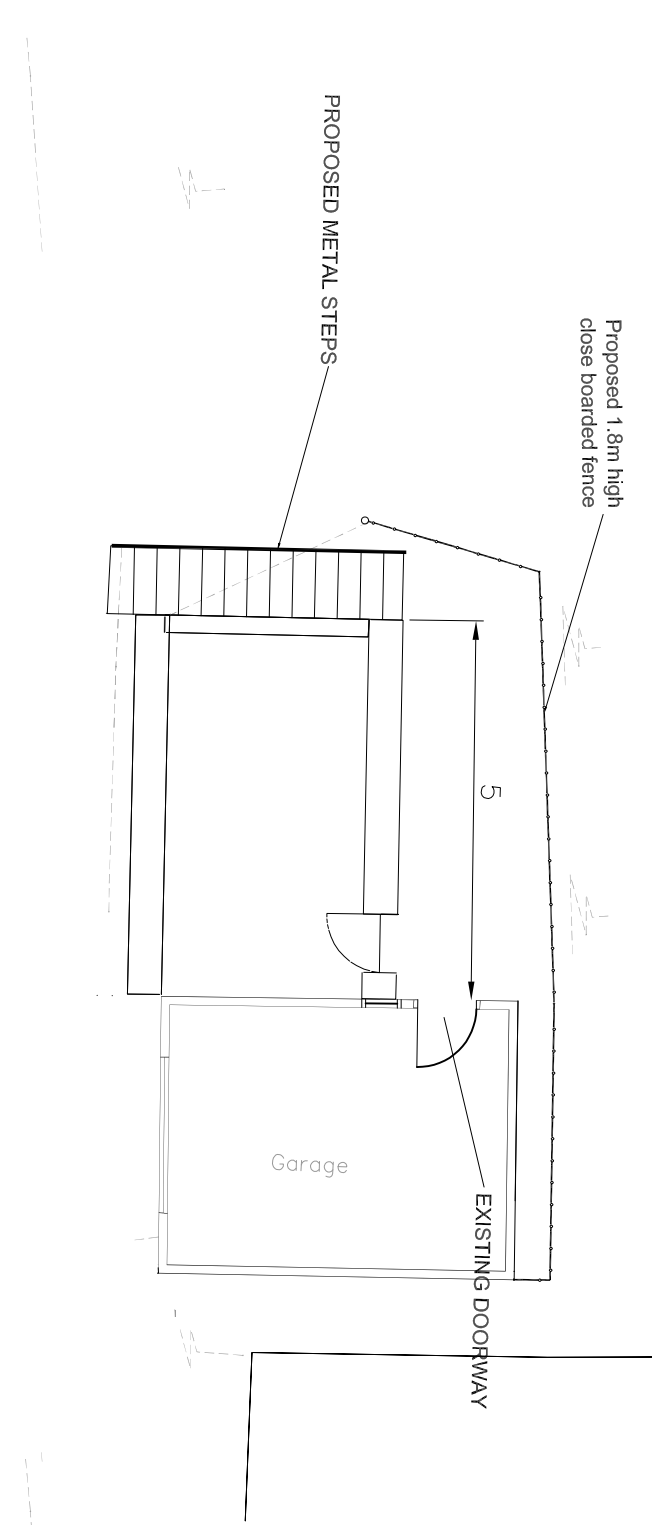

PROPOSED LOWER GROUND FLOOR PLAN SCALE 1:100