




NO.	NOTES
1	Do not scale or drawing. All dimensions are given in millimetres unless otherwise stated.
2	Do not scale or drawing. All dimensions are given in millimetres unless otherwise stated.
3	Do not scale or drawing. All dimensions are given in millimetres unless otherwise stated.
4	Do not scale or drawing. All dimensions are given in millimetres unless otherwise stated.
5	Do not scale or drawing. All dimensions are given in millimetres unless otherwise stated.

PRELIMINARY DESIGN PLAN
SCALE 1:100

Location plan Key:
Red line Boundary

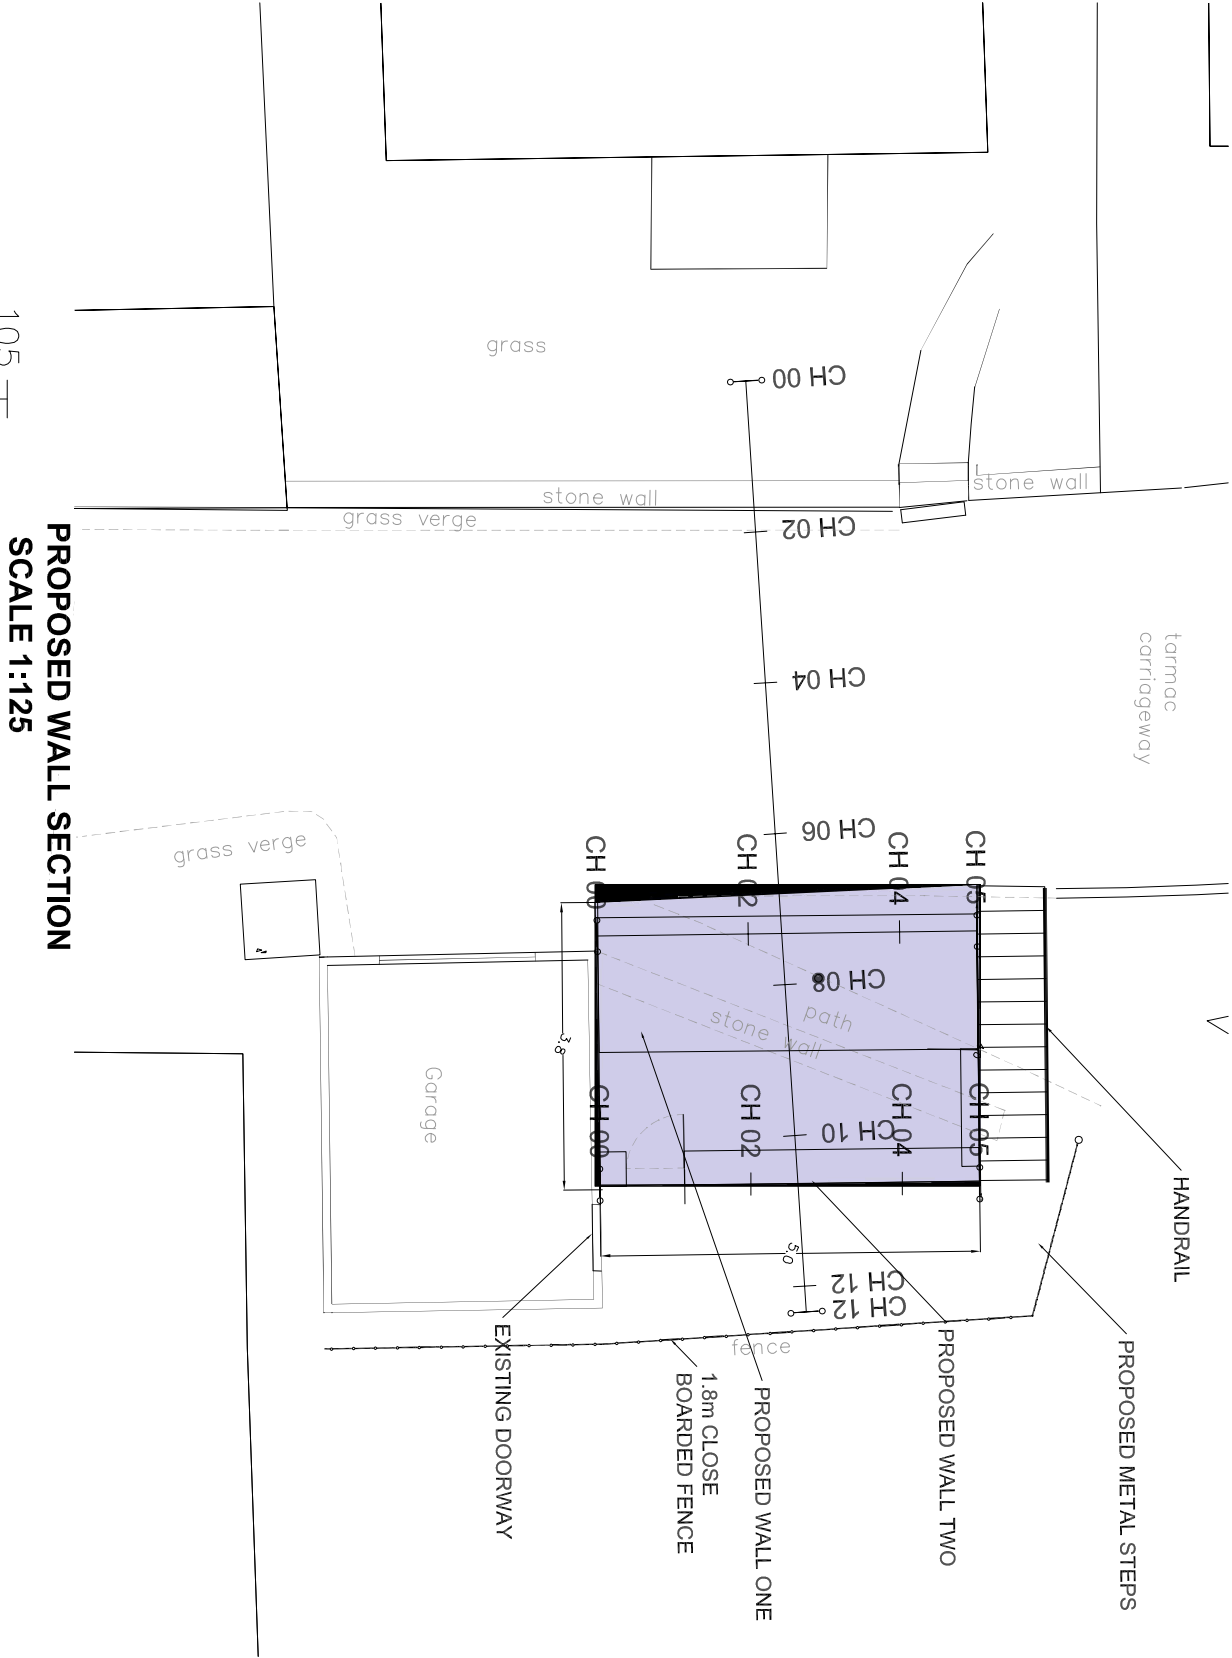


PROPOSED WALL SECTION
SCALE 1:125

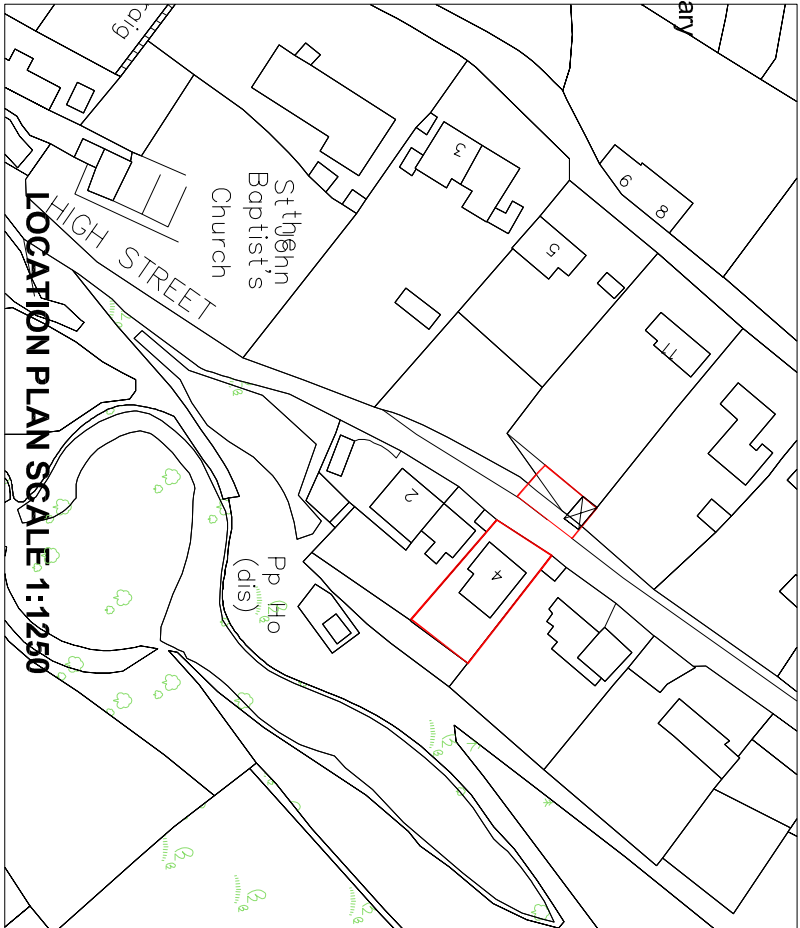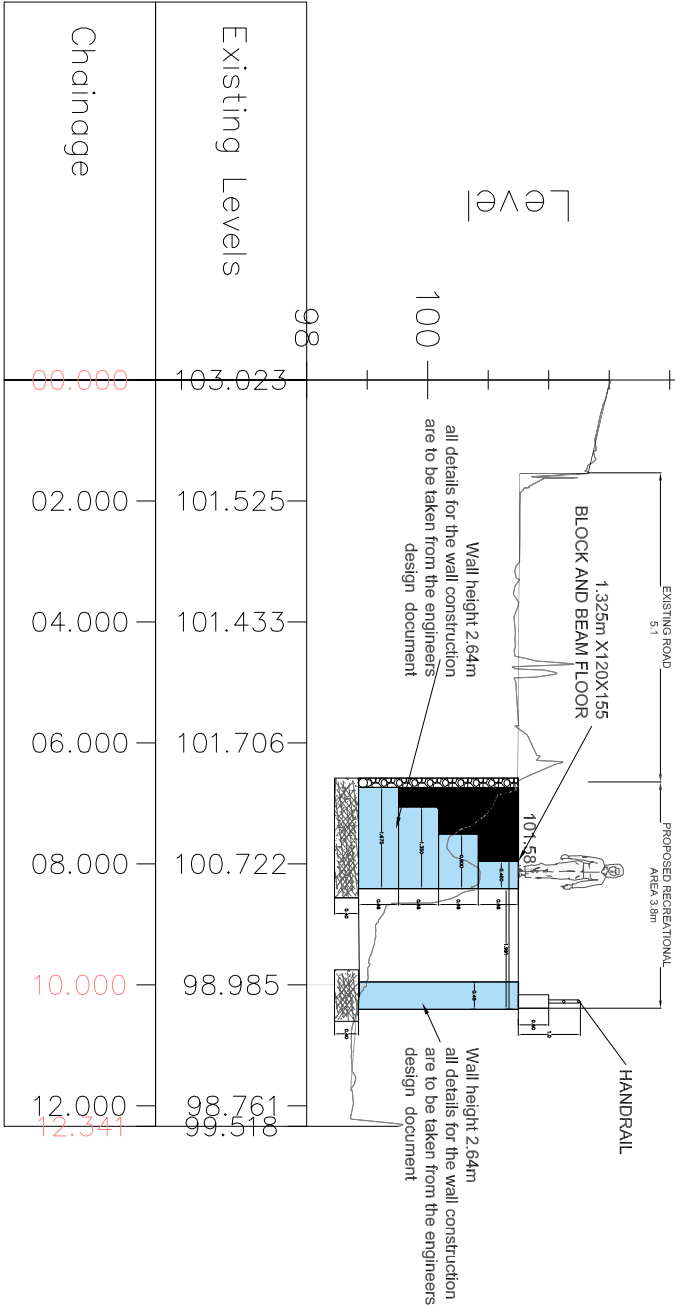


LOCATION PLAN SCALE 1:1250

WALL TWO - LONGSECTION
SCALE: H 1:50, V 1:50. DATUM: 98.000

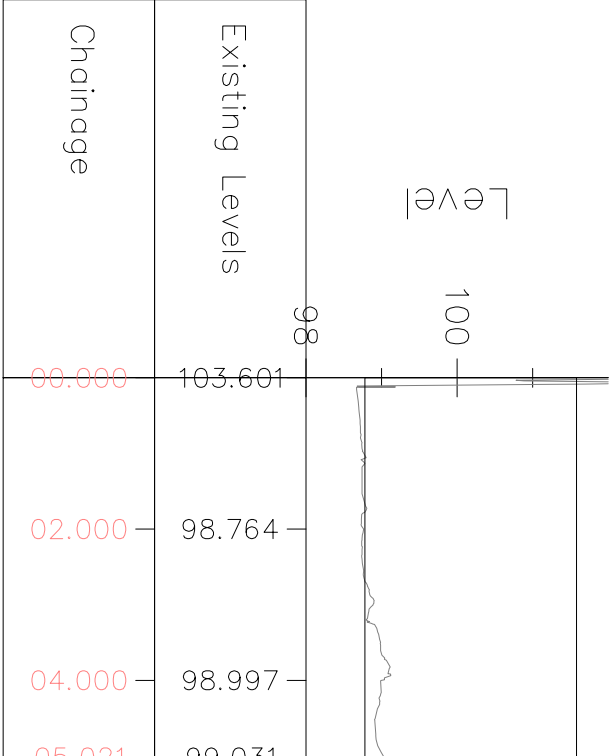

WALL ONE - LONGSECTION
SCALE: H 1:50, V 1:50. DATUM: 100.000

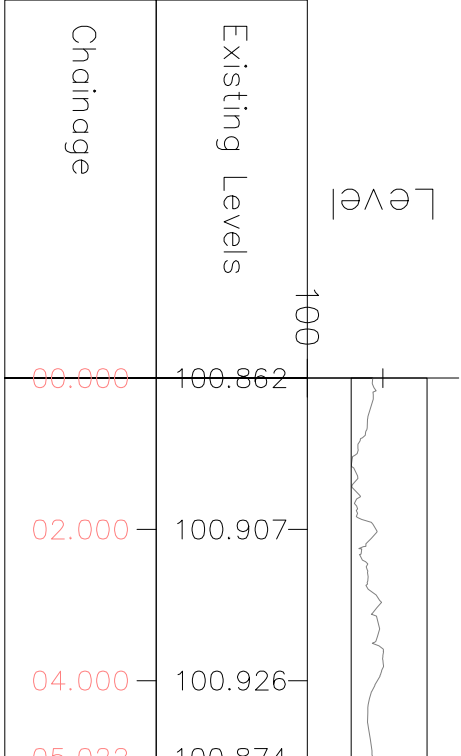

REVISIONS :
B. 13/07/23 VALIDATION. K.W.
101 P03

SHEET TITLE:
PROPOSED RETAINING WALL
LAYOUT & LOCATION PLAN

PROJECT DESCRIPTION:
4 HIGH STREET
DEVELOPMENT



DATE:
FEB 2023

SCALE:
AS SHOWN

SHEET:

A-3