




NO.	NOTES
1	Do not scale off drawing. All dimensions given in millimetres unless otherwise stated.
2	Do not scale off drawing. All dimensions given in millimetres unless otherwise stated.
3	Do not scale off drawing. All dimensions given in millimetres unless otherwise stated.
4	Do not scale off drawing. All dimensions given in millimetres unless otherwise stated.
5	Do not scale off drawing. All dimensions given in millimetres unless otherwise stated.

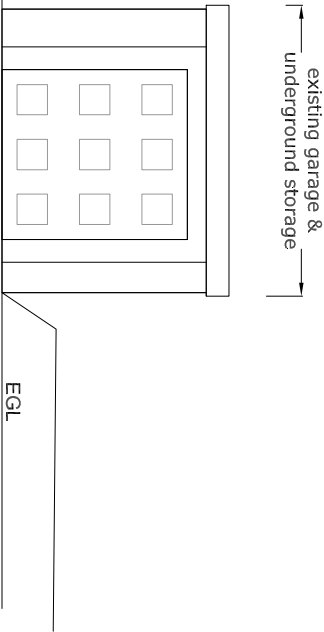

EXISTING FRONT ELEVATION SCALE 1:100

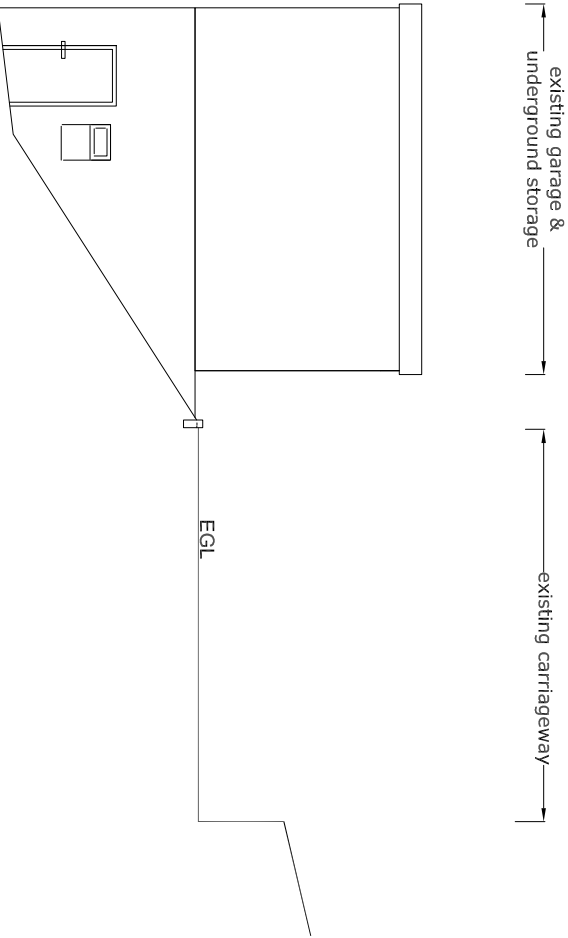


EXISTING SIDE ELEVATION 1 SCALE 1:100

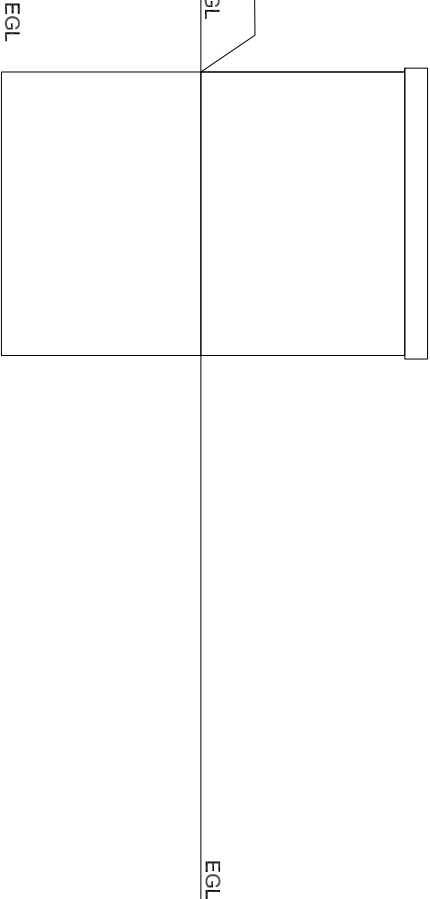


EXISTING REAR ELEVATION SCALE 1:100

tarmac
carriageway

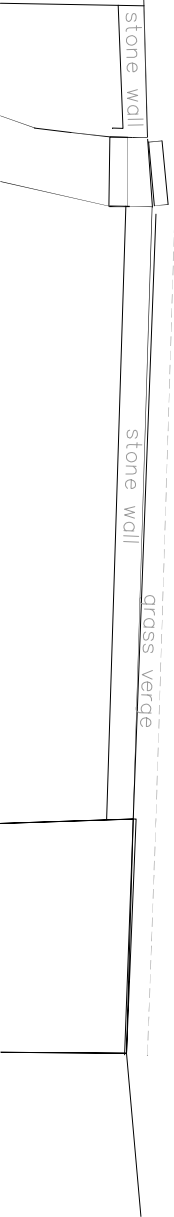

EXISTING PLAN SCALE 1:100

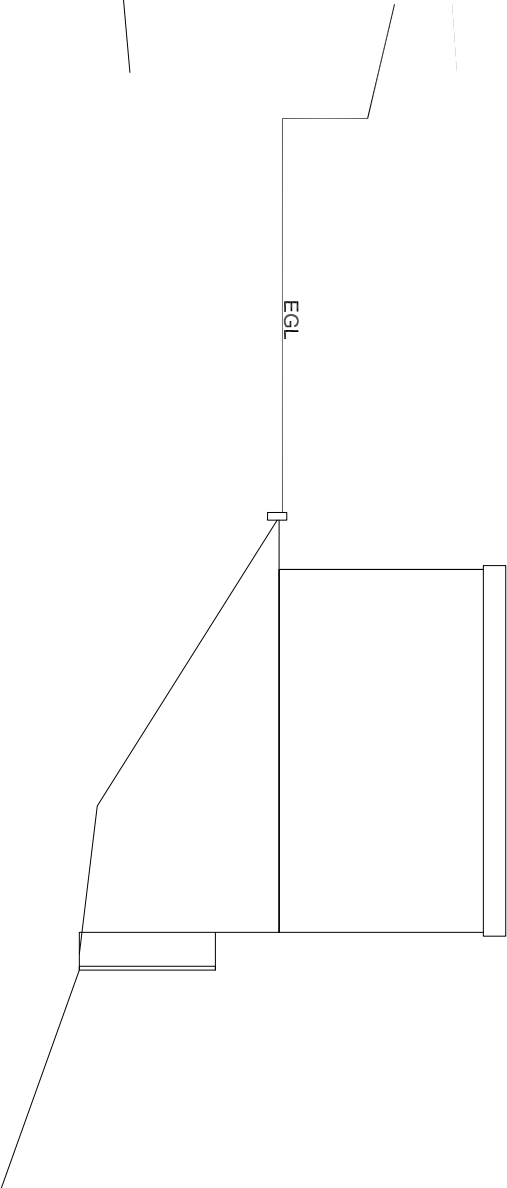

EXISTING SIDE ELEVATION 2 SCALE 1:100



PROJECT DESCRIPTION:
4 HIGH STREET PROPOSED
DEVELOPMENT

SHEET TITLE:
PROPOSED RECREATIONAL
AREA PLAN

REVISIONS :
B. 13/07/23 VALIDATION. KMW
AL(01)01



DATE:

FEB 2023

SCALE:

AS SHOWN

SHEET:

A-3